


9 Queen Anne's Drive


11 Queen Anne's Drive

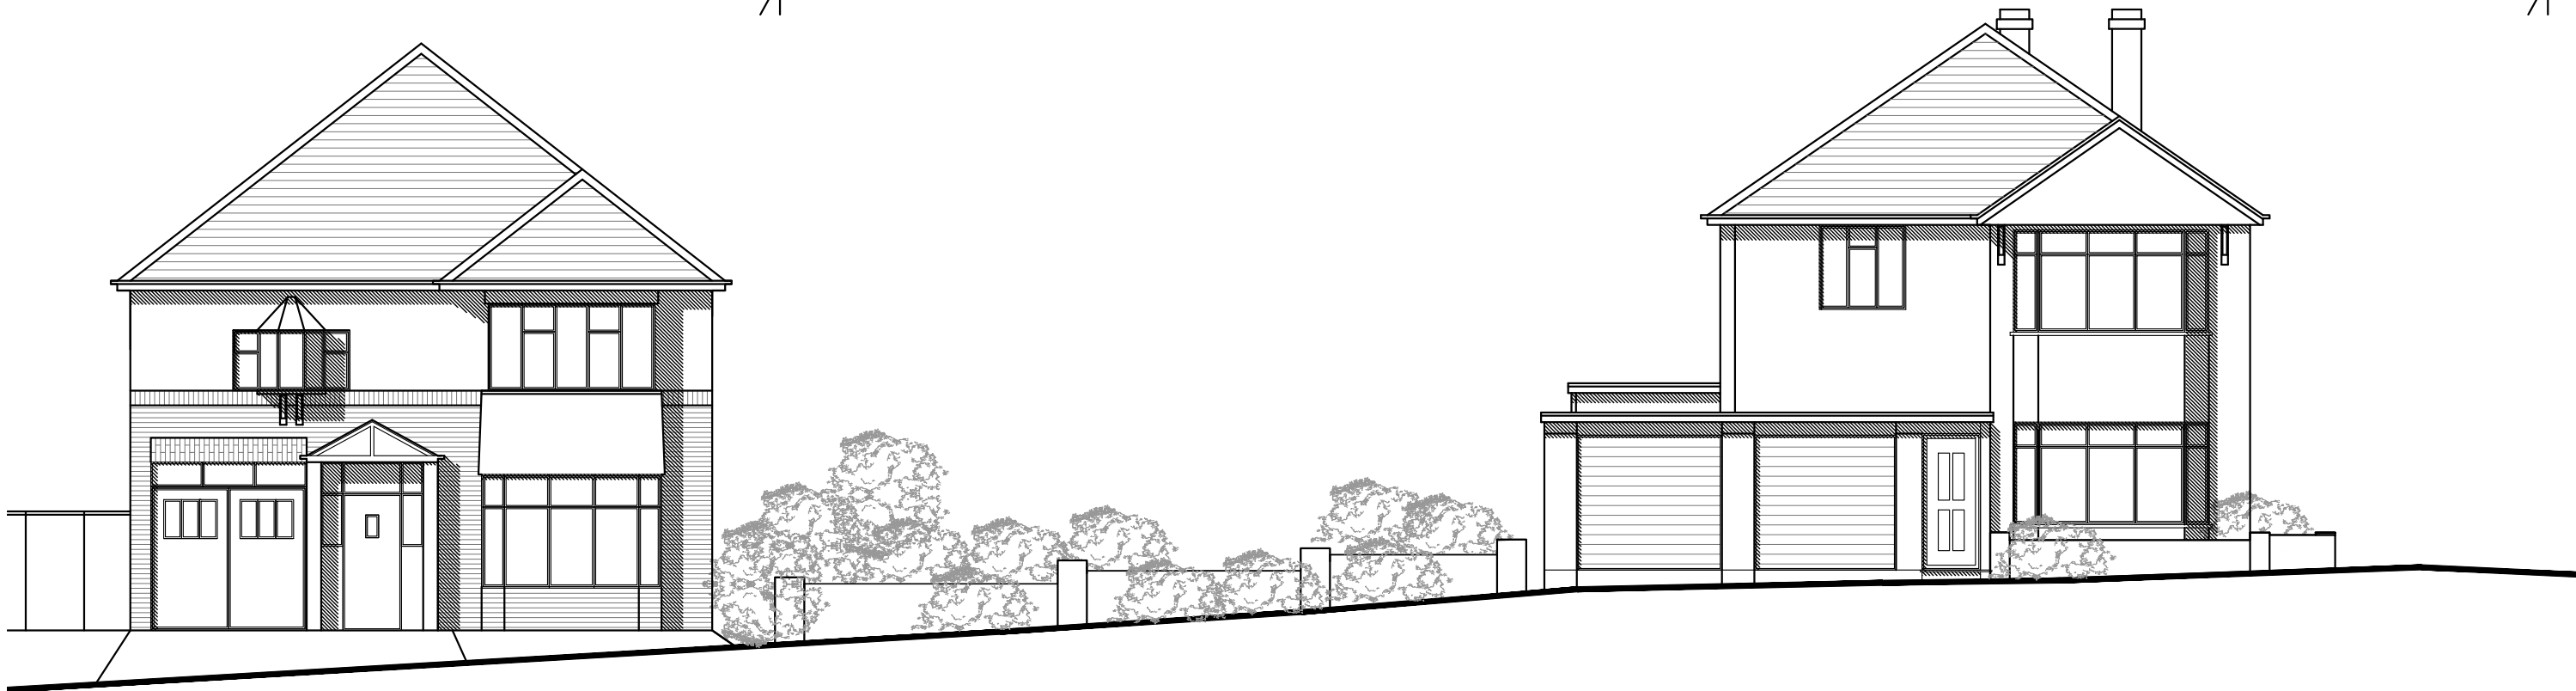

EXISTING STREET SCENE
SCALE 1:100 @ A3

9 Queen Anne's Drive

11 Queen Anne's Drive

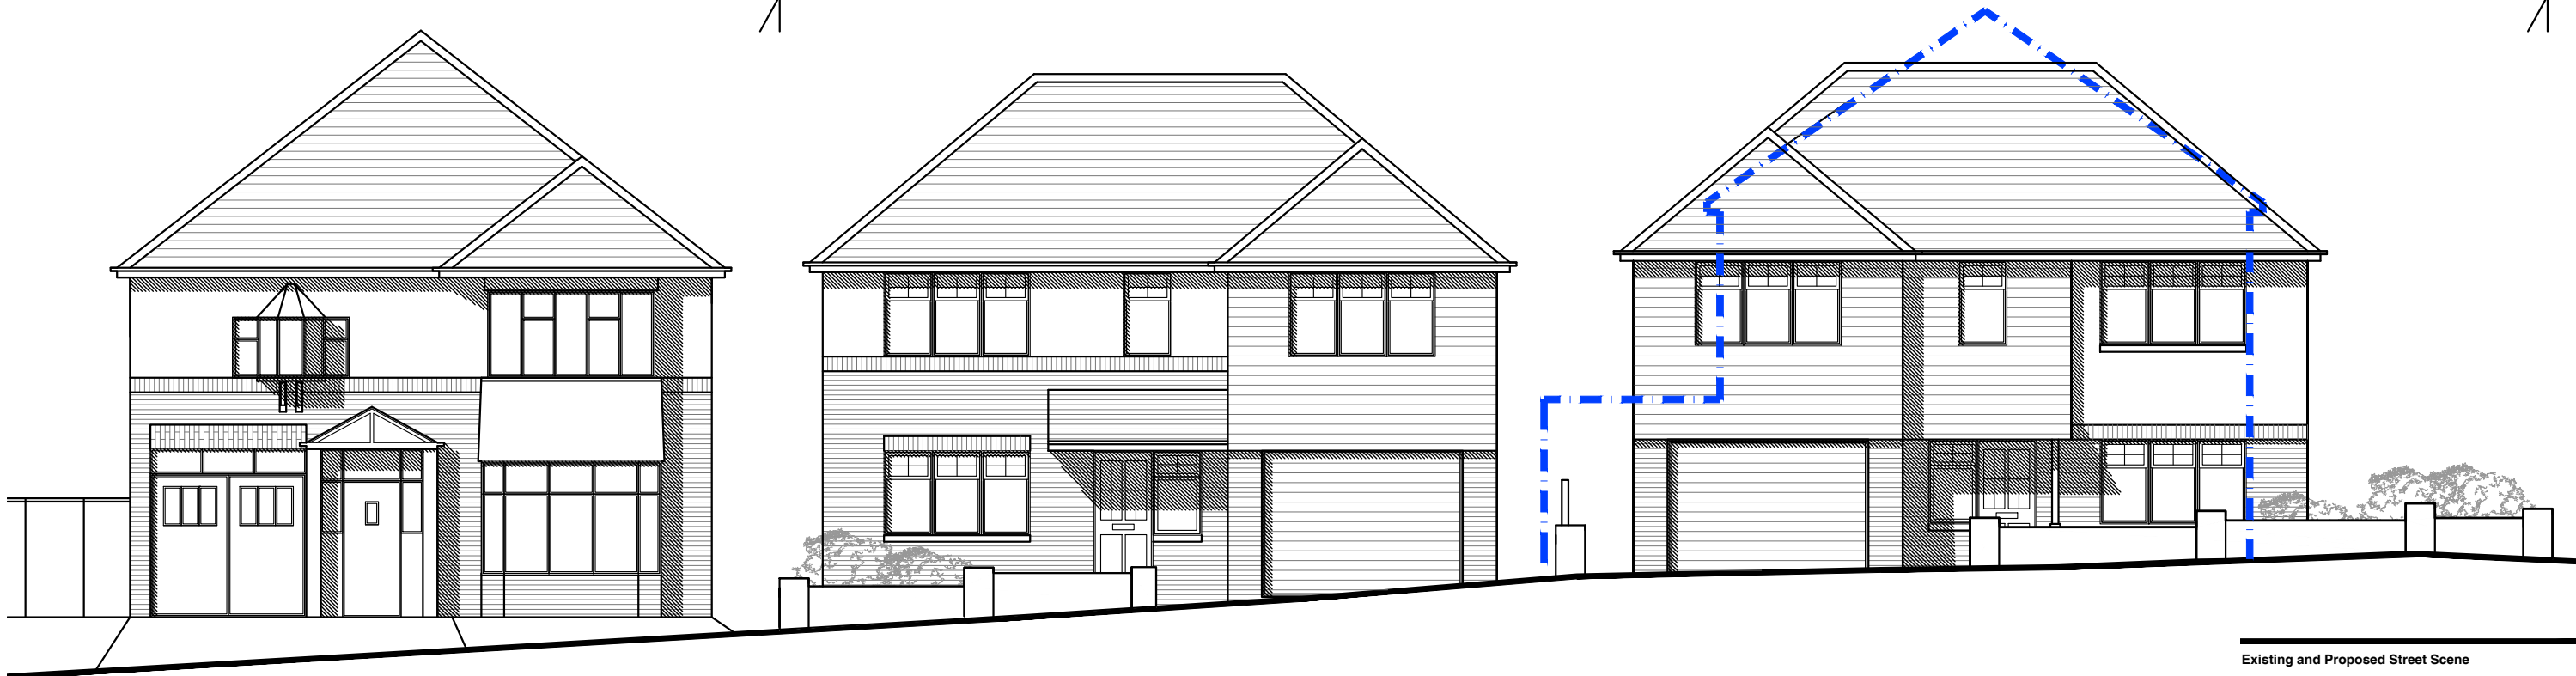

PROPOSED STREET SCENE
SCALE 1:100 @ A3



KRP
11 Queen Anne's Dr, Havant PO9 3PG

Revision Notes

Date

Drawn by
Checked by
Scale

SK
DH
As shown

These drawings are for planning application purposes only and may require additional details prior to a Building regs application. All the dimensions to be checked on site prior to commencement of work. Do not scale from drawing.

1074 Christchurch Road Bournemouth BH7 6DS

01202 280638

Existing and Proposed Street Scene

1106.107

dot
architecture

www.dotarchitecture.co.uk

Design On Toast LTD