


Fence Boundary

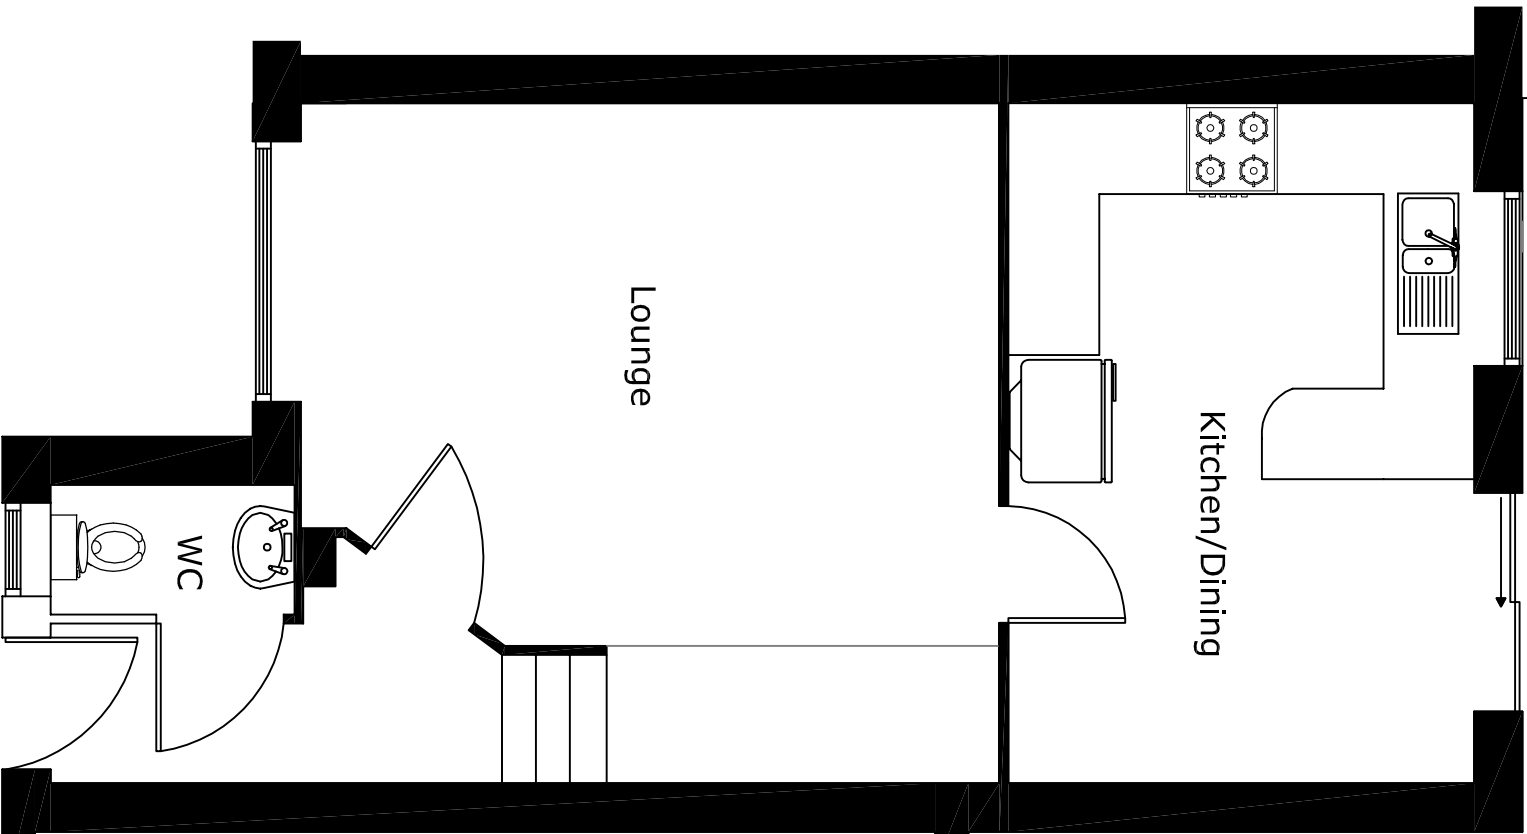


Kitchen/Dining

Lounge


WC

Fence Boundary

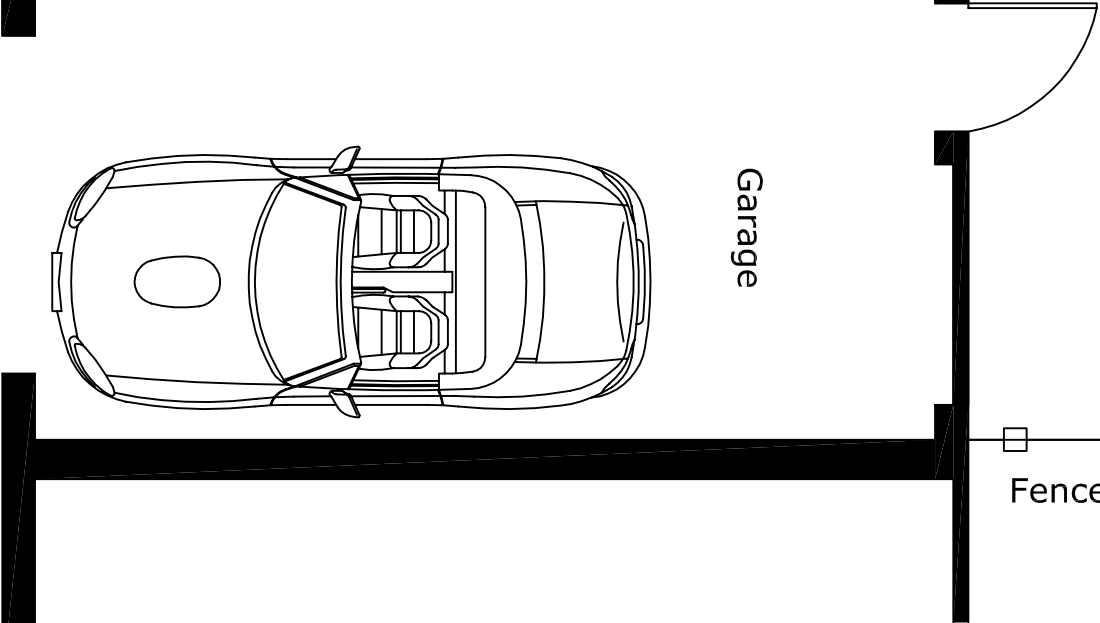

Garage

Fence Boundary

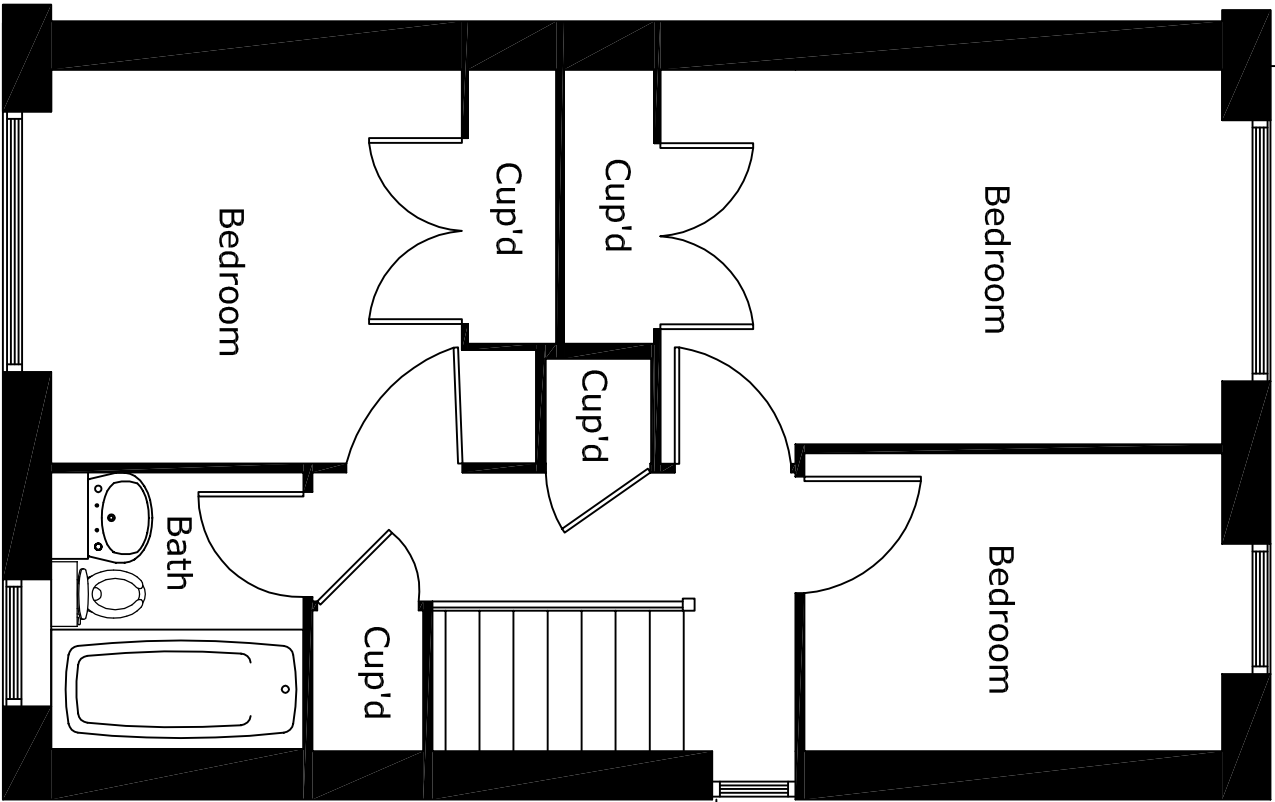

Bedroom

Bedroom

Bedroom


Cup'd

Cup'd

Cup'd

Cup'd

Bath

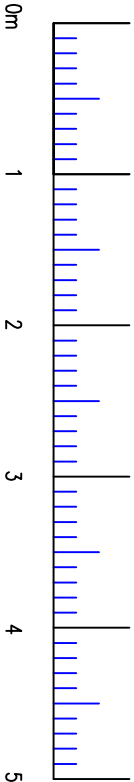

SCALE BAR

NOTES:

- 1. All new and existing building work dimensions are critical to the construction process.
- 2. All drawings are preliminary unless stated differently. Preliminary drawings are not to be built or manufactured from.
- 3. Drawing dimensions and scales to be checked prior to commencement of any work.
- 4. All structural work where mentioned on this drawing is subject to a qualified structural and civil engineer calculations before any building work commence.
- 5. These plans may be subject to Planning and/or Building Regulation approval, or any other statute in law before the commencement of building works.
- 6. All materials to match existing unless otherwise stated

Rev	Date	Amendment	By
-----	------	-----------	----

Title: 10 CAMELIA CLOSE, EXISTING PLANS			
Drawing no: EP001	Project no: N/A		
Drawn by: N.L	Date: 13.01.2017		
Scale: 1:50	Paper Size: A3		

10 Camelia Close
Dennyells
Hampshire
PO9 2FQ
email:nicklawton@hotmail.com