


Decked Area in Rear Garden

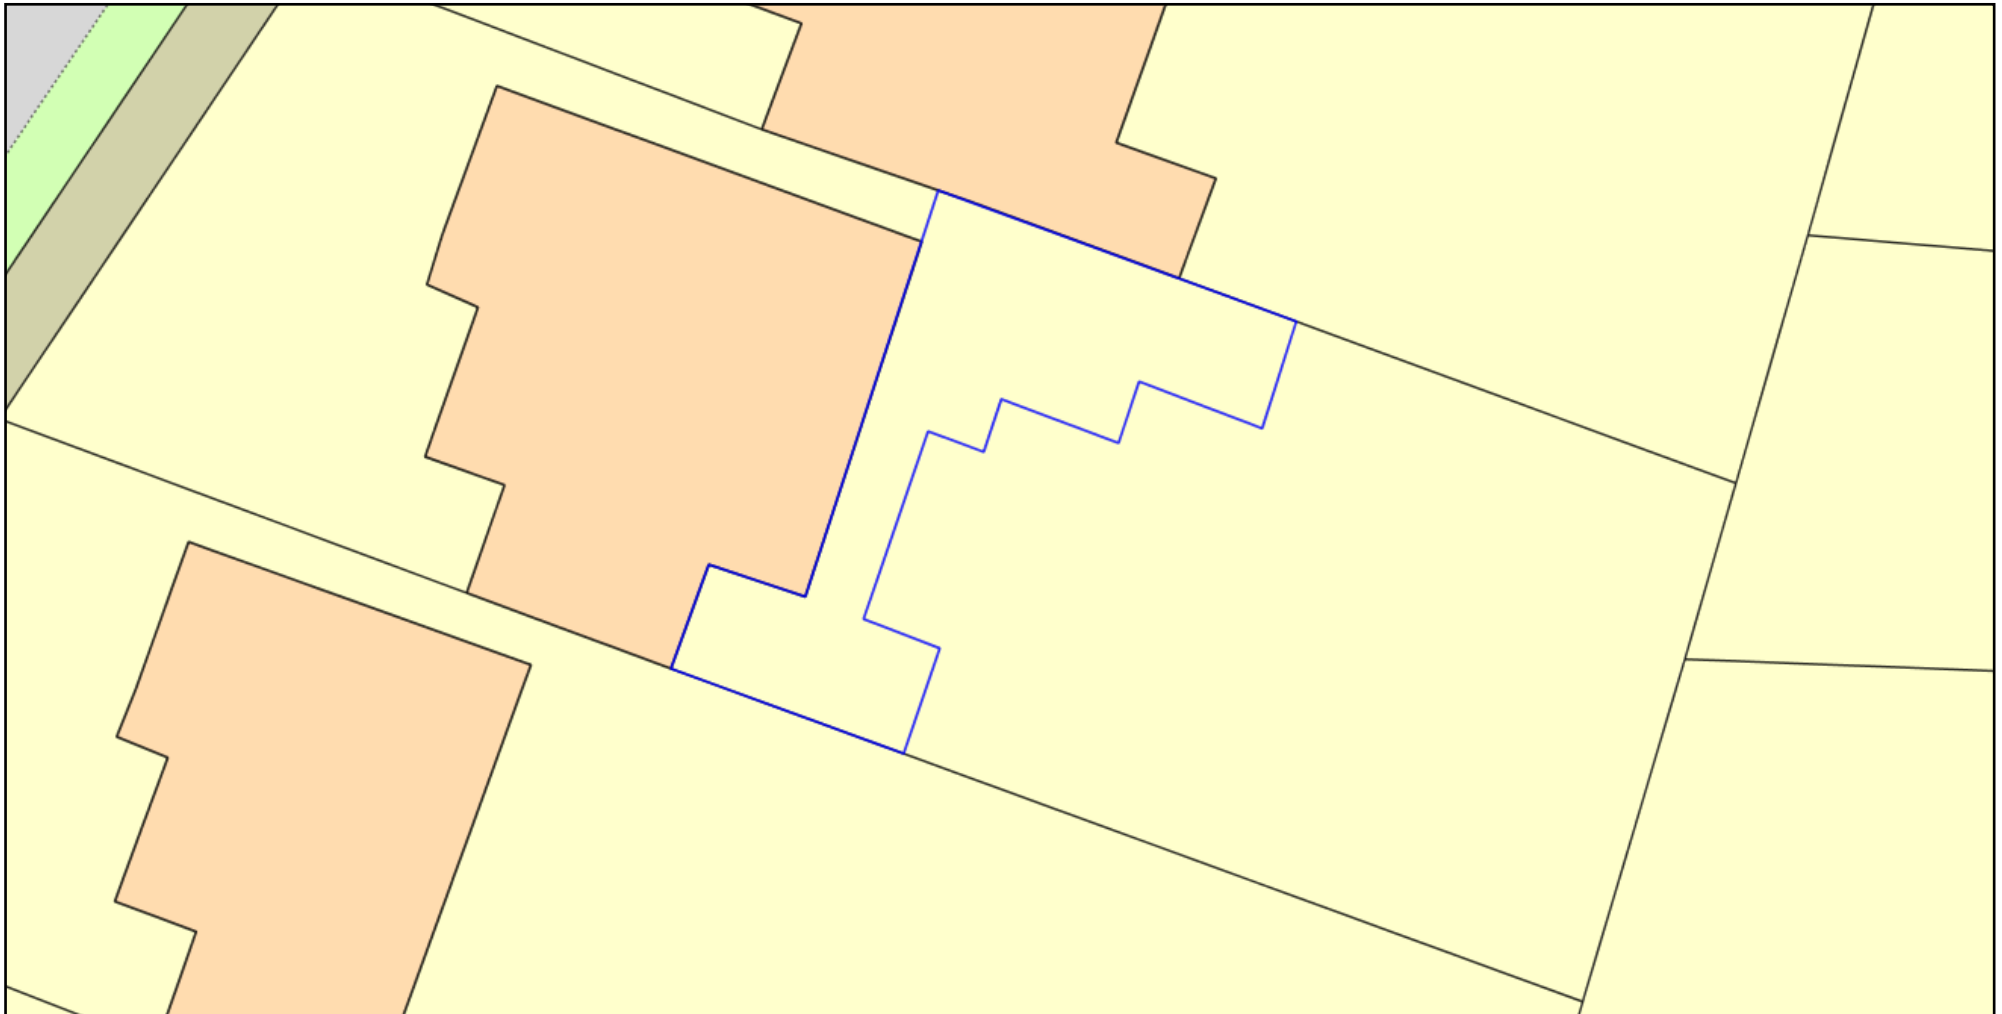

0 10
Metres



Plan Produced for: Stuart Warren

Date Produced: 18 Apr 2018

Plan Reference Number: TQRQM18108141932797

Scale: 1:200 @ A4