

NOTES:








Dimensions to be checked on site before commencing work. Any discrepancies shall be reported to the architect immediately.

Do not scale from these drawings except for planning purposes.

Use figured dimensions only.

Where applicable this drawing is to be read in conjunction with other consultants' drawings.

All drawings to be read in conjunction with specification and all other drawings including structural engineer and mechanical and electrical drawings / specification

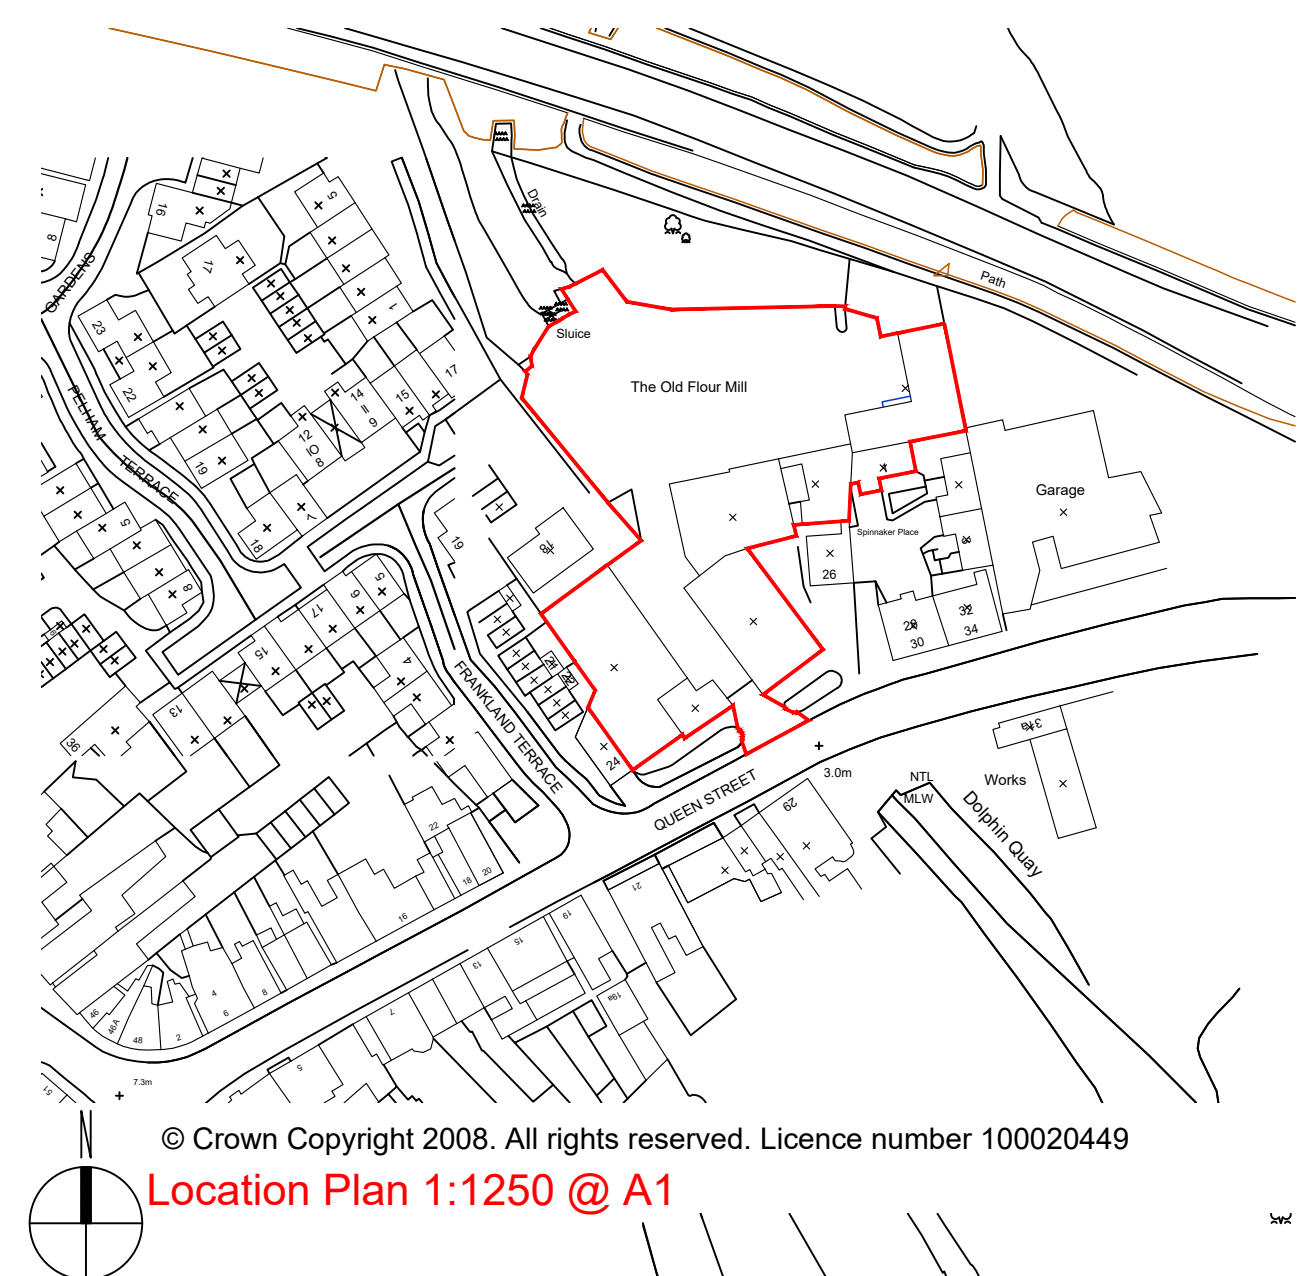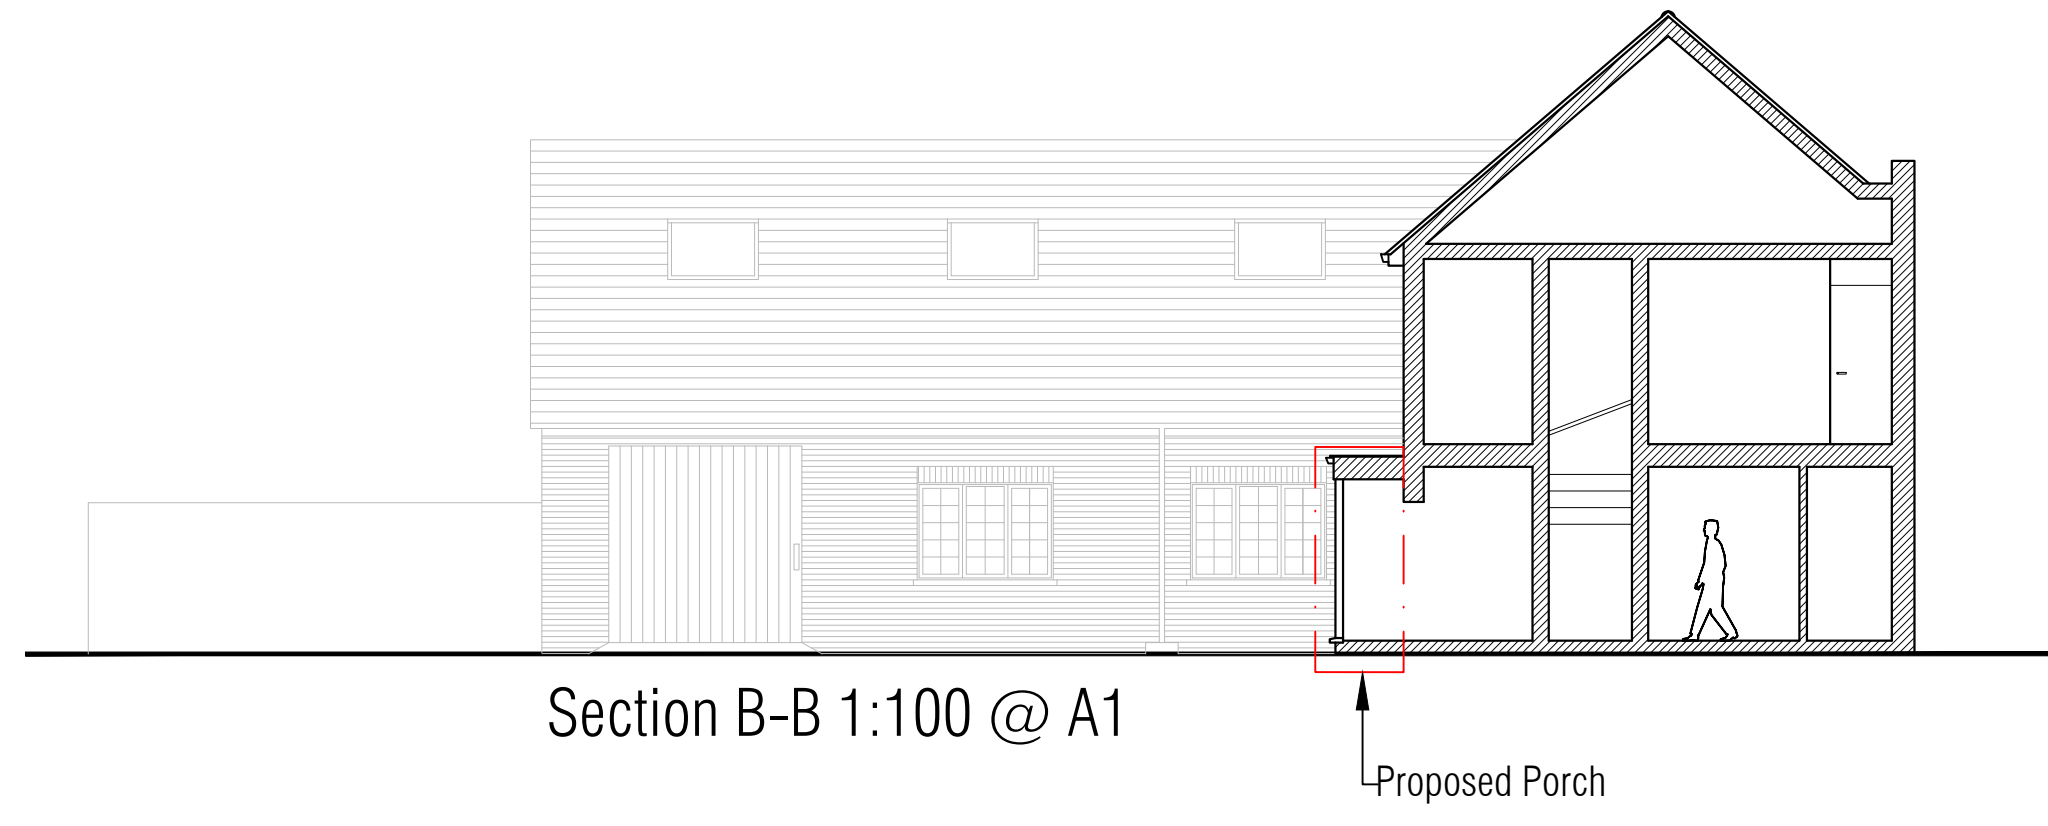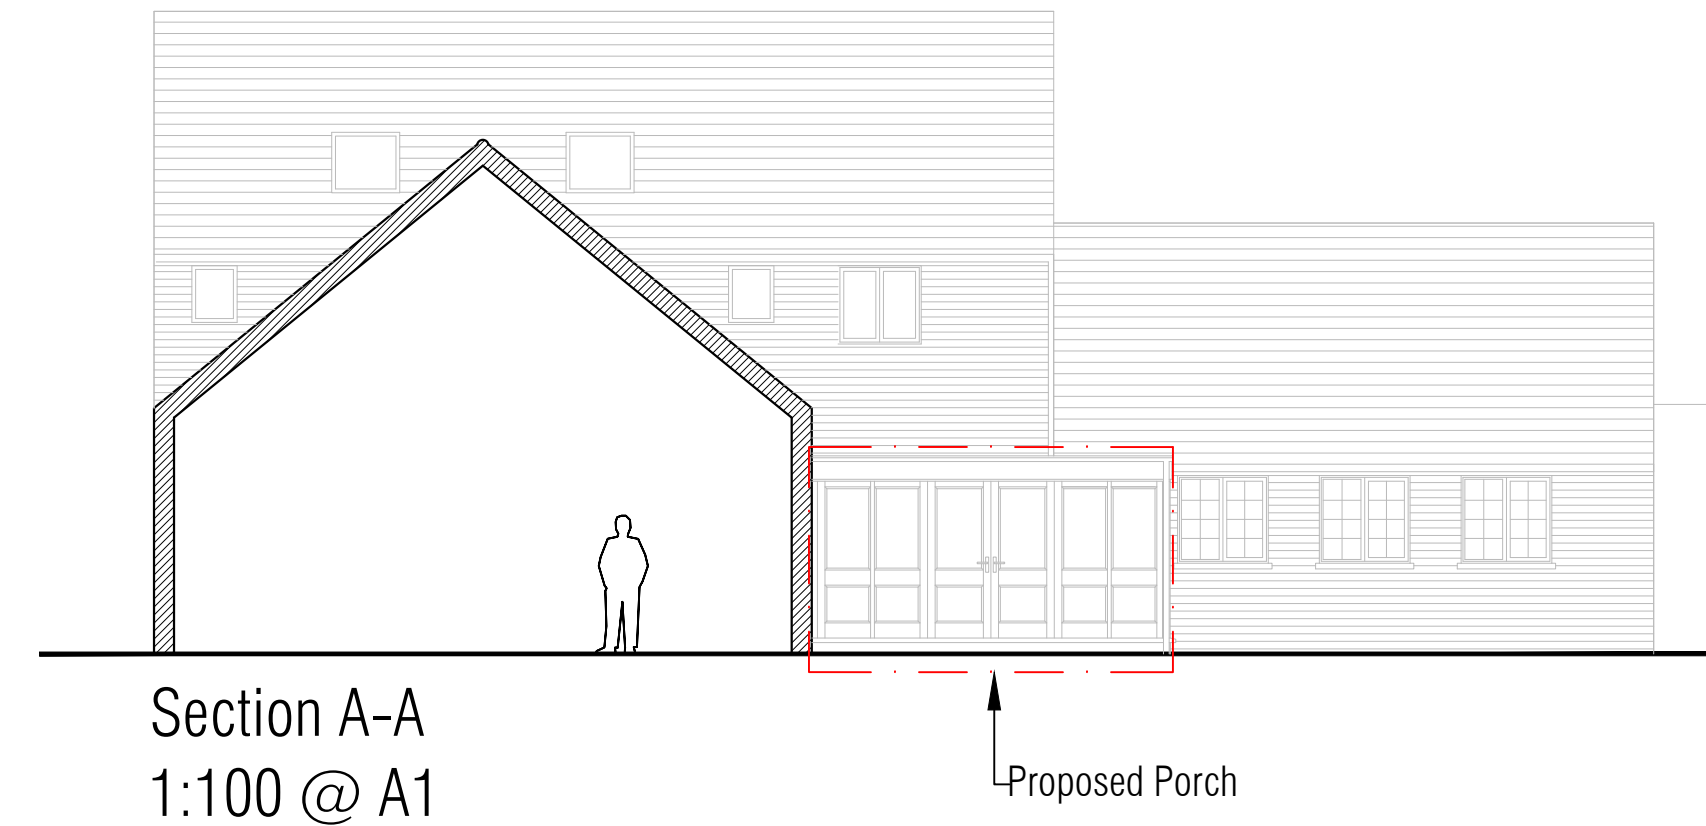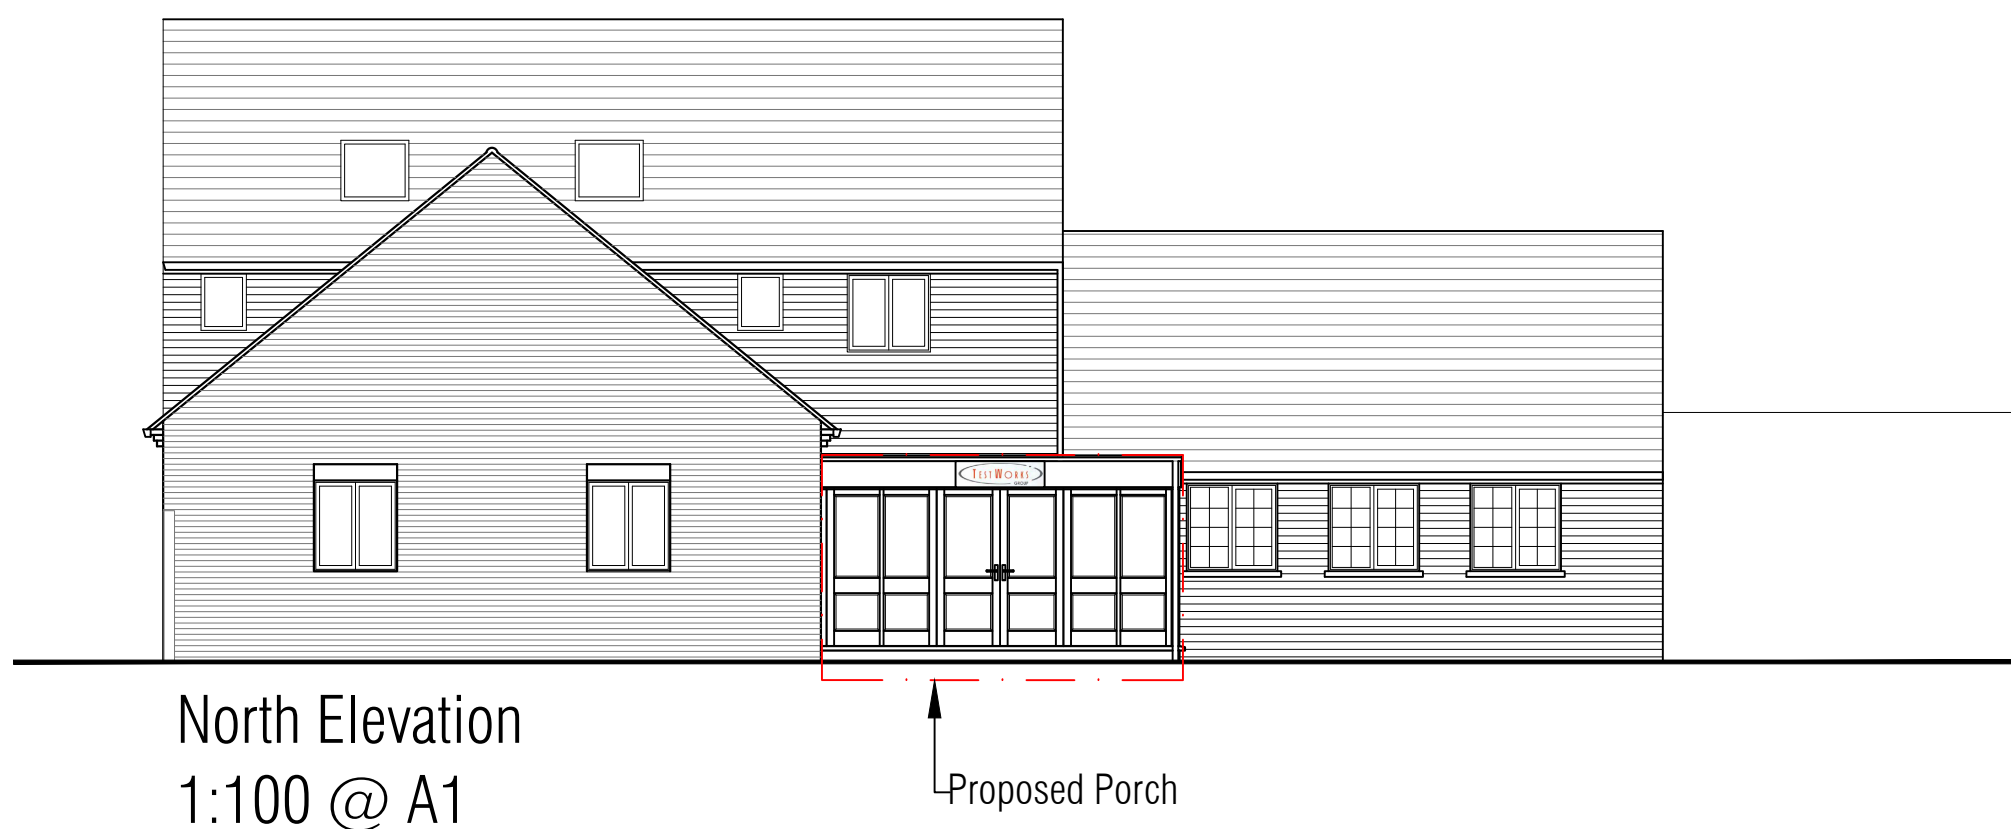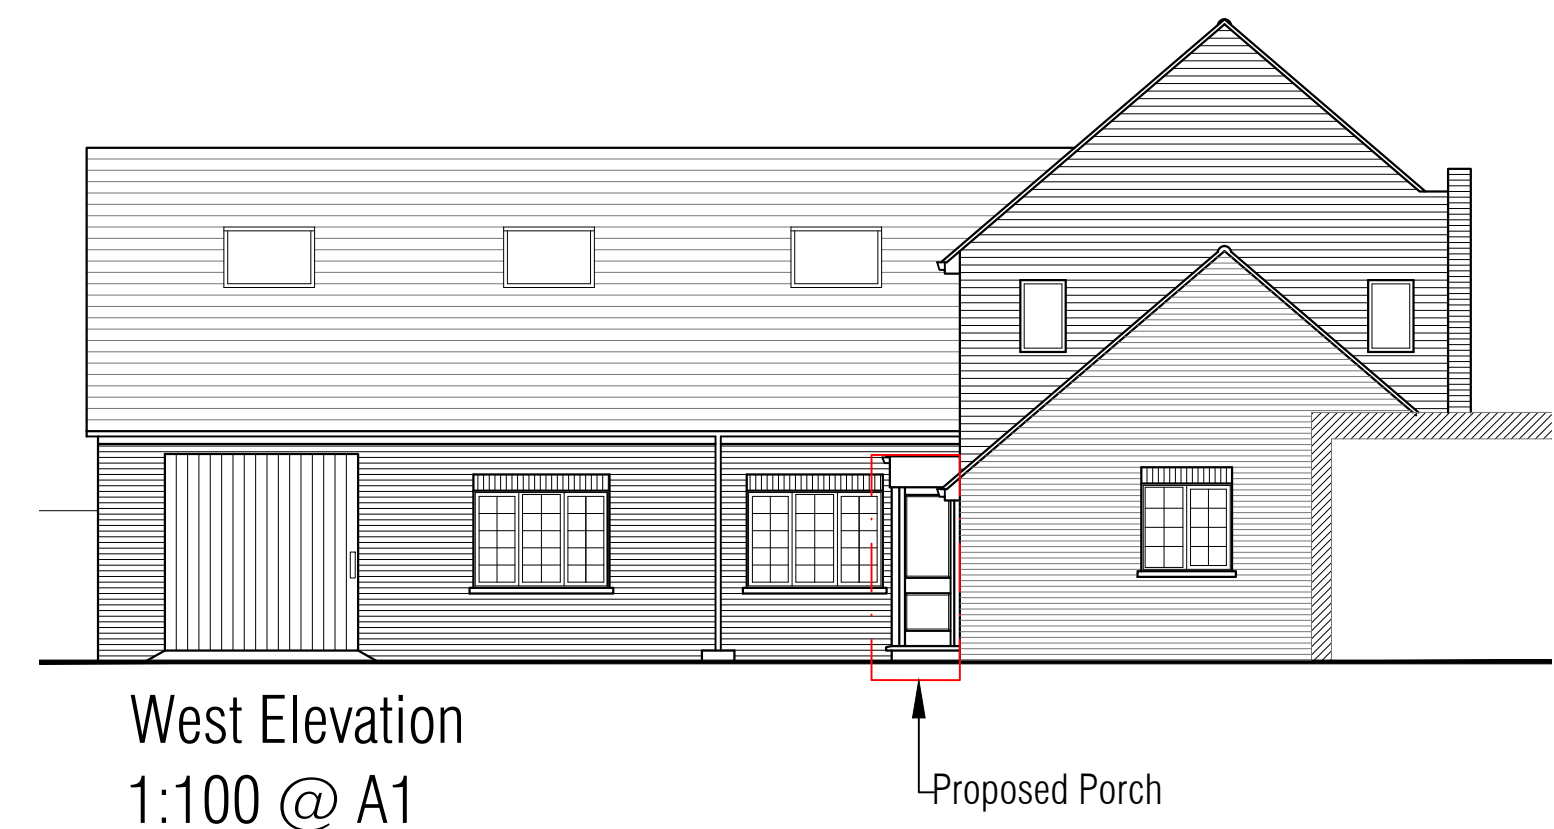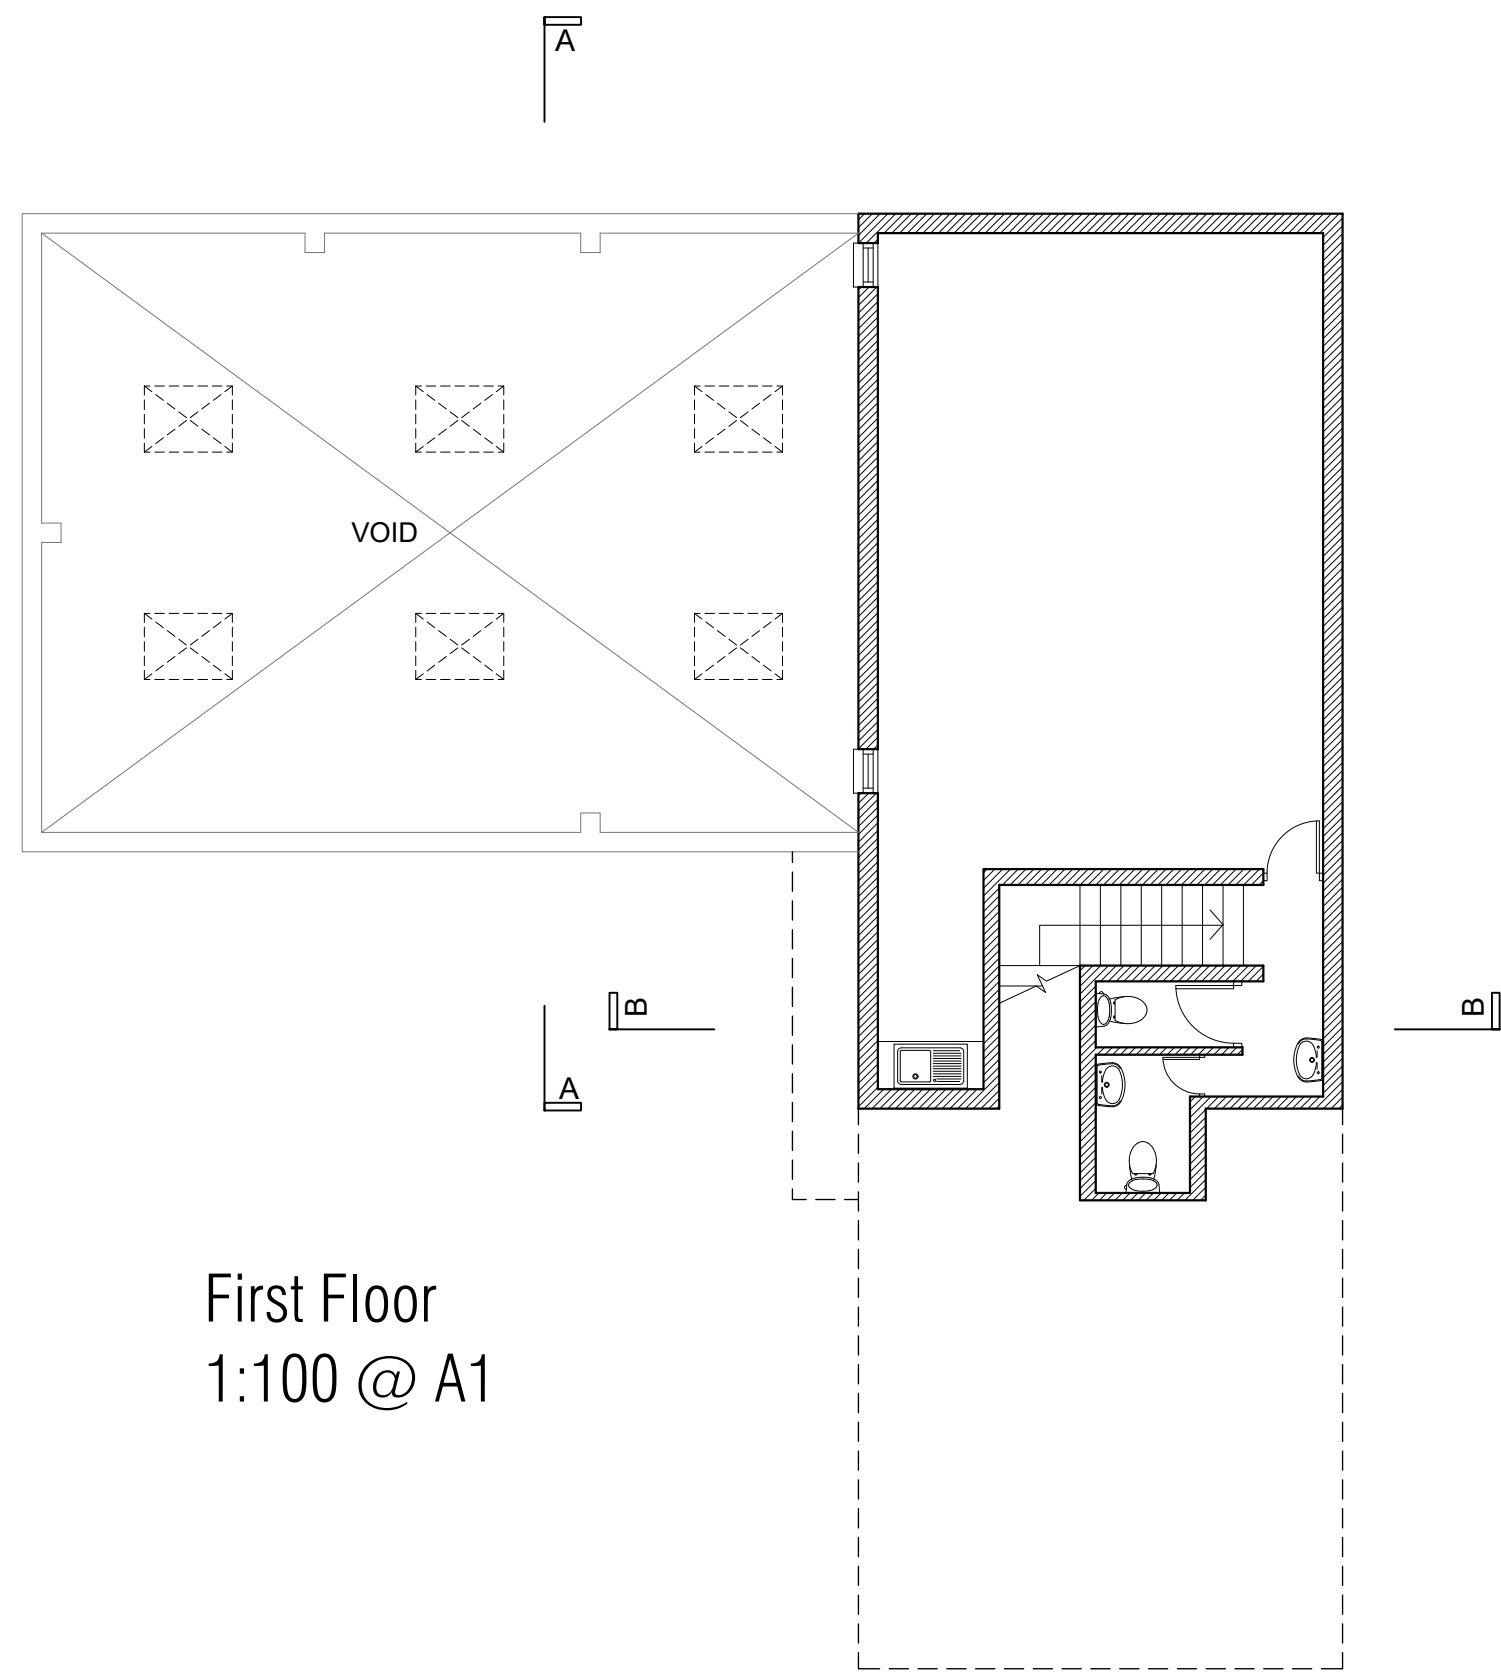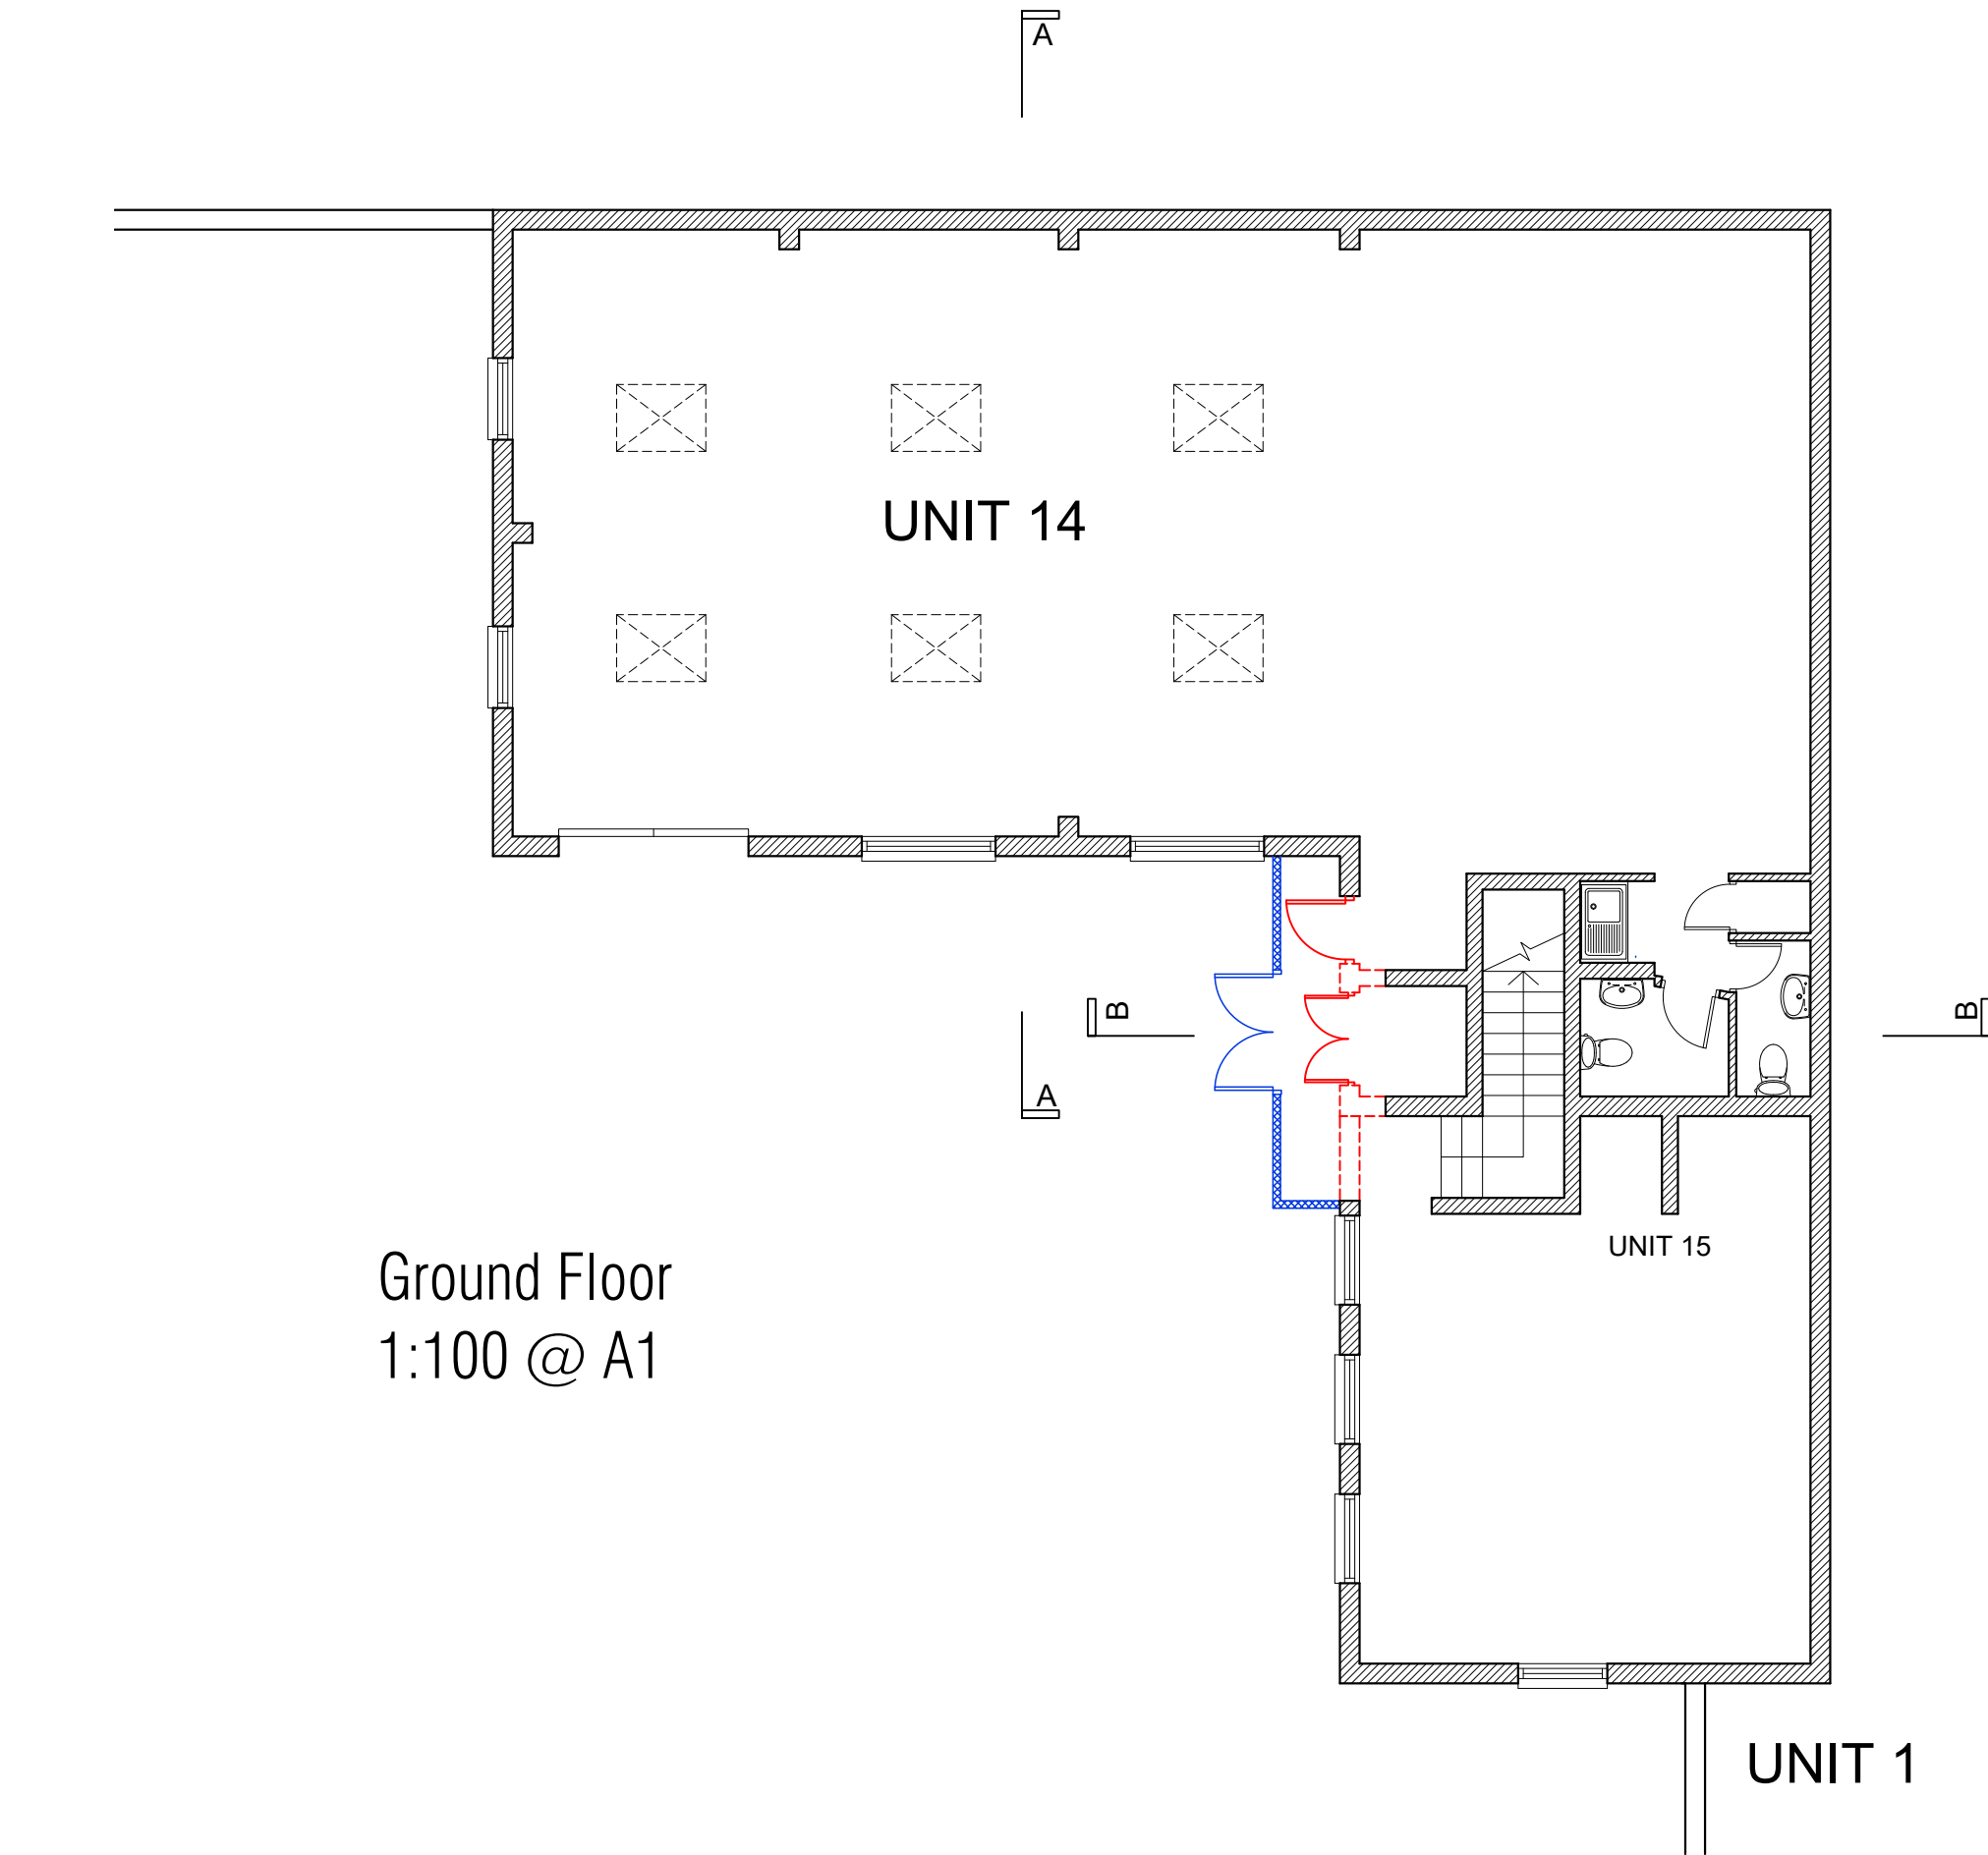

- Key
- Existing Walls
 - Proposed
 - Demolished



REV	DATE	AMENDMENT	DRAWN

hd
architects

Helyer Davies Architects Ltd
1 The Old Flour Mill,
Emsworth, PO10 7BT
01243 370 715

www.hdarchitects.co.uk mail@hdarchitects.co.uk

CLIENT
Andy Baker

PROJECT
Unit 14 Old Flour Mill
Queens Street
Emsworth
PO10 7BT

DRAWING
Proposed Plans
Proposed Elevations
Proposed Section

SCALE
As Noted
As Noted
As Noted

DATE	January 2019	DRAWN	JF
DRAWING NUMBER	17139 - 02	REVISION	B