


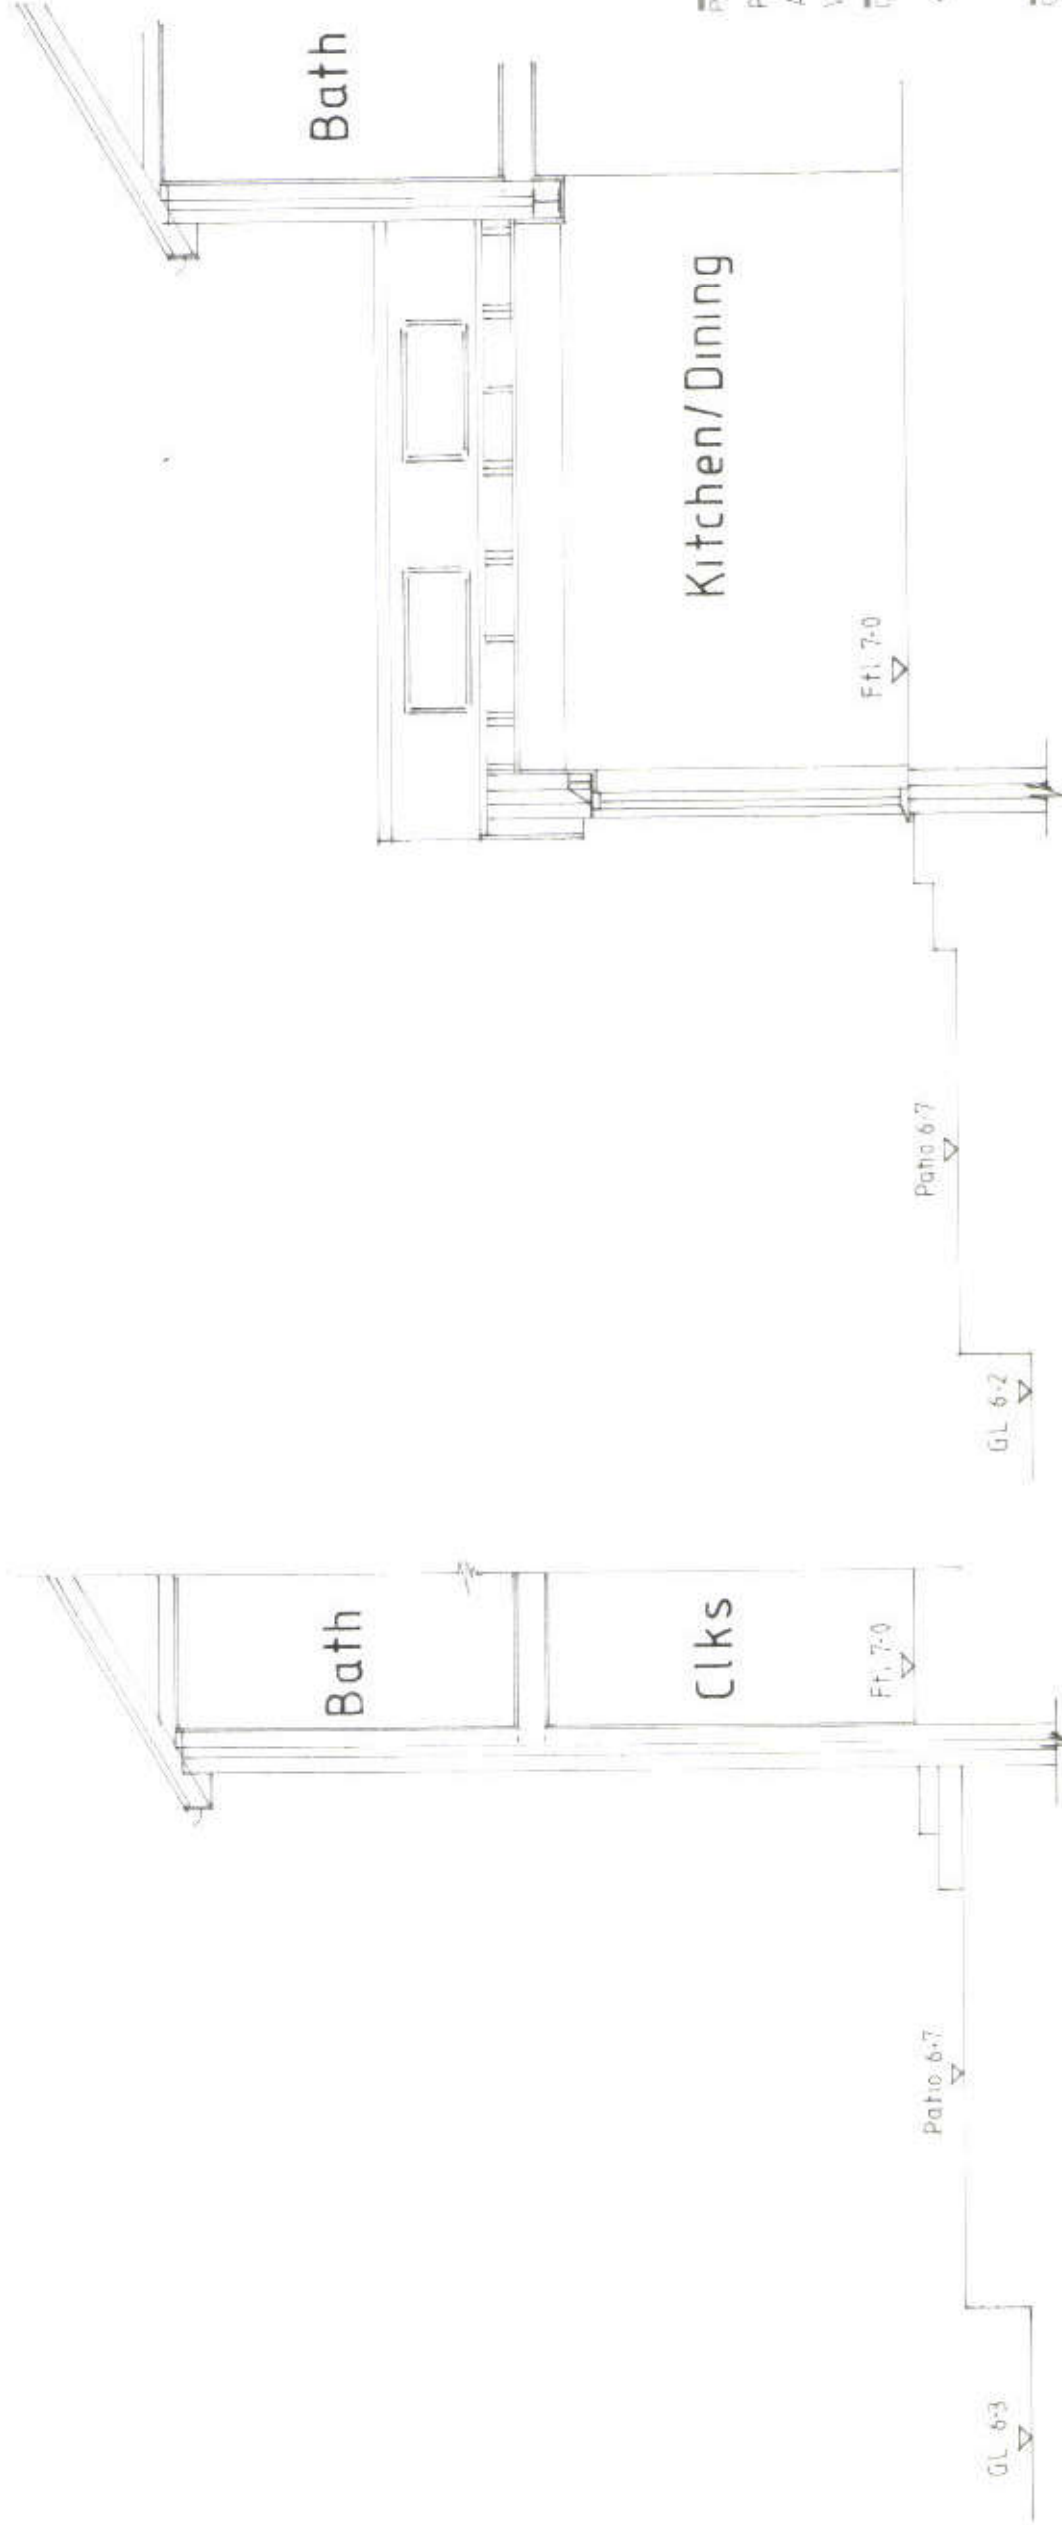

EXISTING SECTION A-A

PROPOSED SECTION A-A

HAVANT BOROUGH
COUNCIL
14 MAY 2013
RECEIVED

Project
PROPOSED EXTENSION AND ALTERATIONS
AT 128 GREENFIELD CRESCENT,
WATERLOOVILLE.

Drawing Title

SECTION S A-A

Client

MR & MRS HAZELL

NP DESIGNS

Architectural Consultants

WOODSIDE HOUSE, 188 LONGWOOD AVENUE
COWPLAIN,
WATERLOOVILLE, HAMPSHIRE, PO1 8HX
TEL: 023 9226 8851 EMAIL: nigel@npdesigns.net

Scale 1:50

Dwg No P 290 / 7 Rev