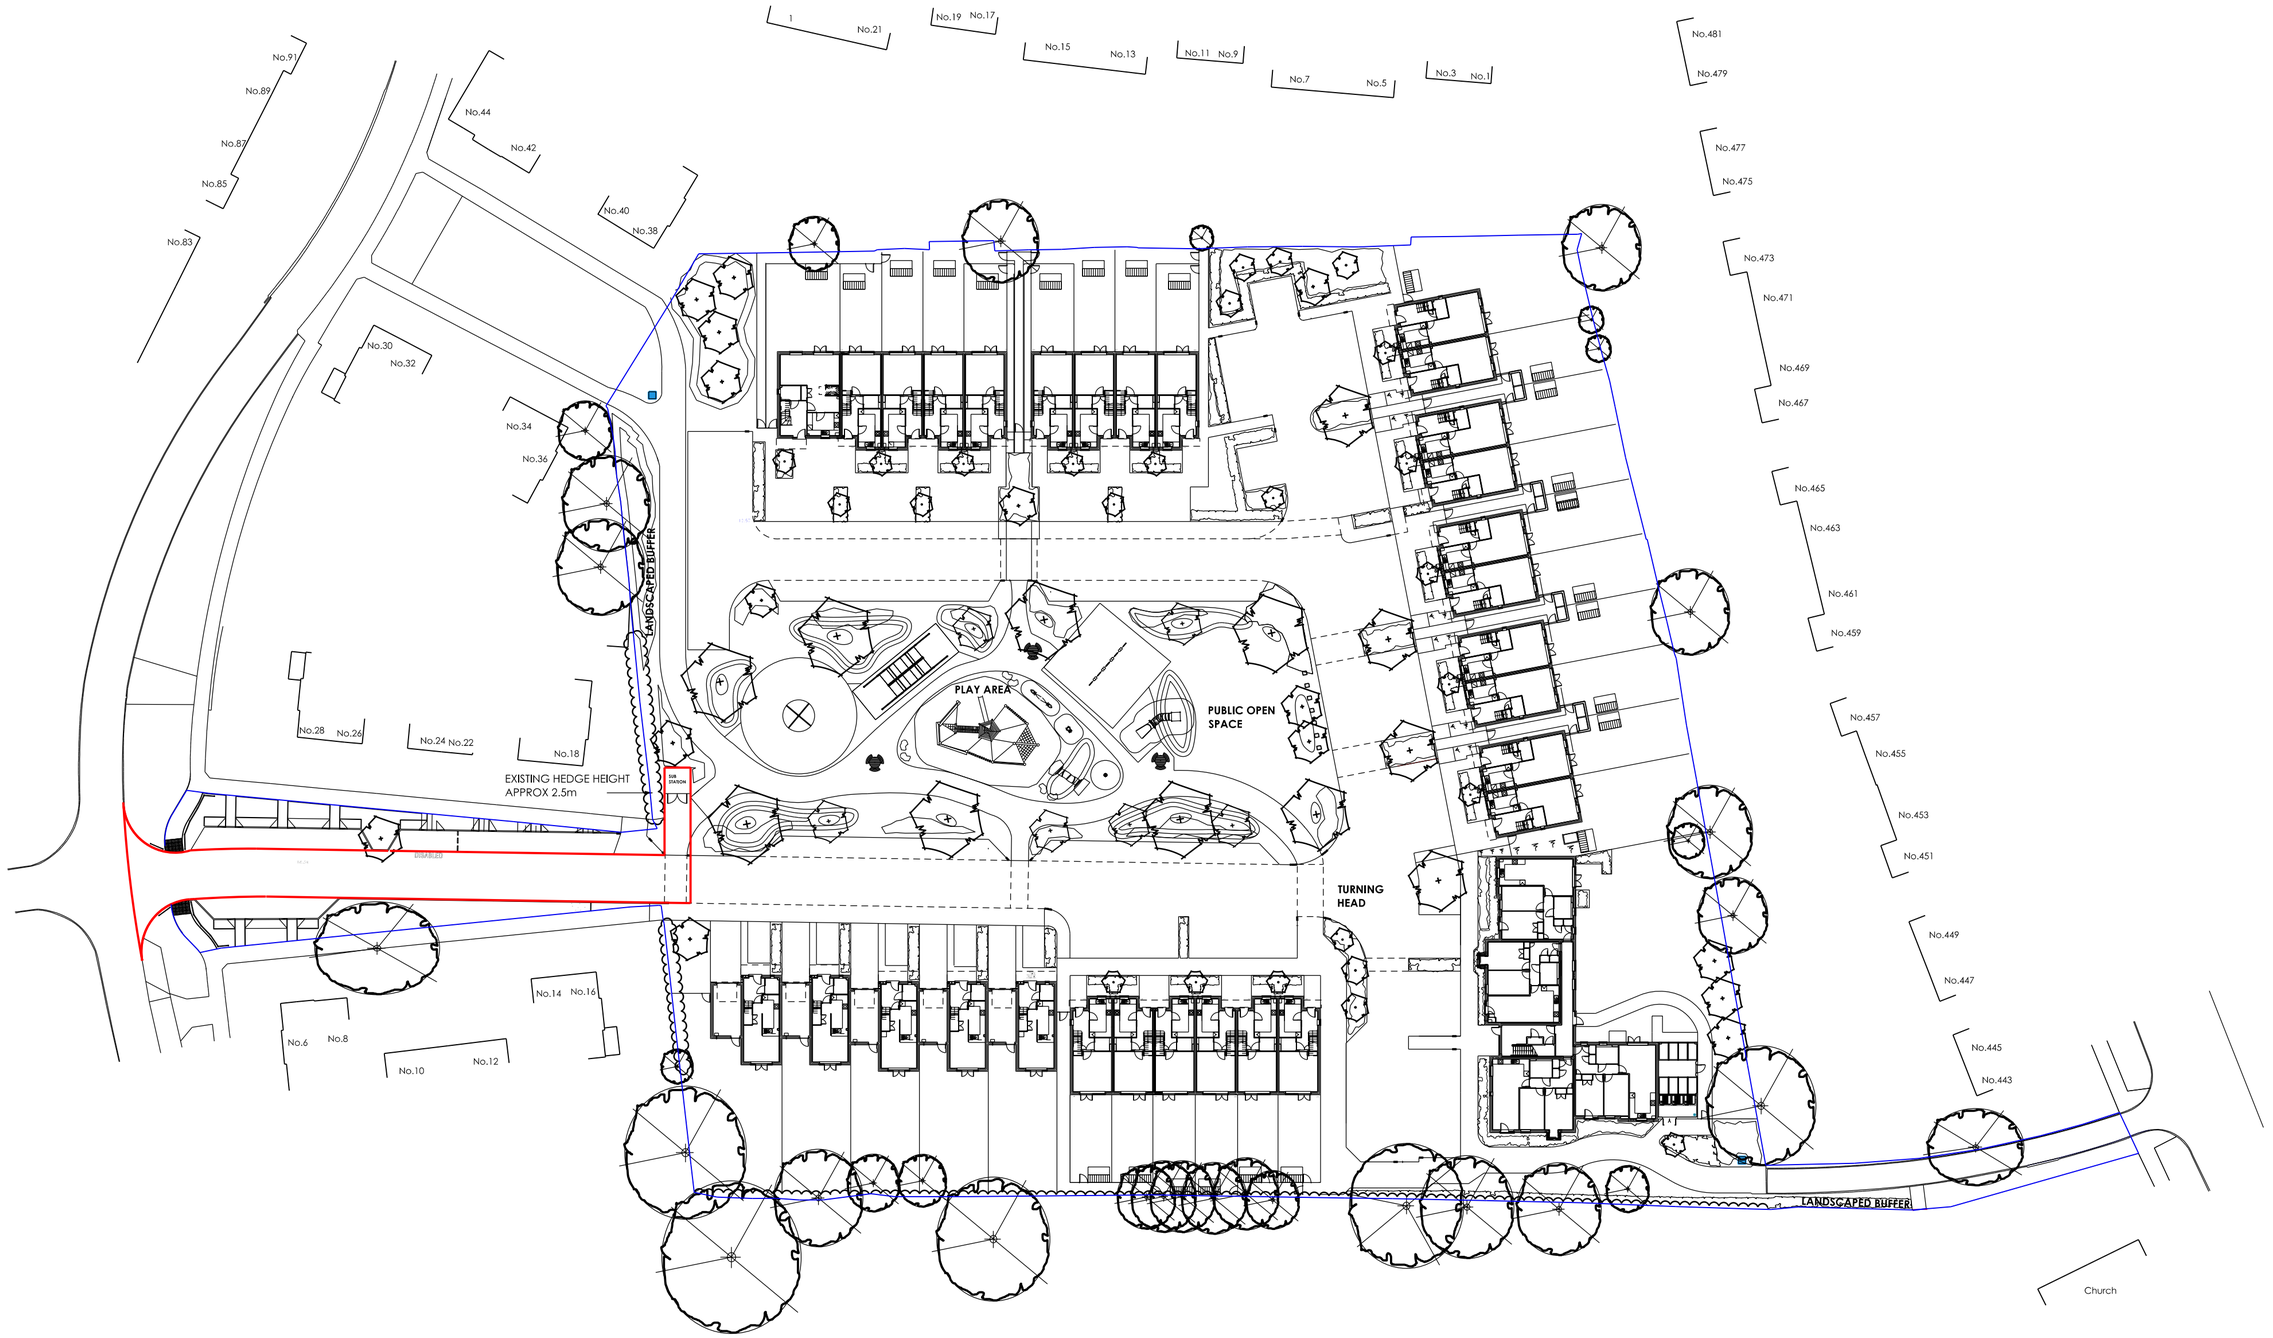


A2

KEY

- SUBSTATION APPLICATION BOUNDARY
- ADJACENT LAND OWNERSHIP
- PROPOSED TREE PLANTING
- XISTING HEDGEROW PLANTING

P01 31.01.2018 SPW: SUBSTATION BLOCK PLAN PRODUCED FOR PLANNING APPLICATION PURPOSES.
P02 06.03.2018 SPW: DRAWING FRAME SIZE AMENDED, RED & BLUE BOUNDARYS AMENDED TO SUITE LA REQUEST.

N

0 5 10 15 20m

SCALE BAR = 10mm INTERVALS AT TRUE SCALE

PLANNING ISSUE

POPE PRIESTLEY ARCHITECTS
ARCHITECTURE ▮ TOWN PLANNING ▮ URBAN DESIGN
UNIT 15, VICARAGE FARM BUSINESS PARK, WINCHESTER ROAD, FAIR OAK, HAMPSHIRE SO50 7HD T: +44 (0)23 80335228 E: info@popepriestley.co.uk

CONTRACTORS MUST CHECK ALL DIMENSIONS ON SITE. ONLY FIGURED DIMENSIONS ARE TO BE WORKED FROM. DISCREPANCIES MUST BE REPORTED TO THE ARCHITECT BEFORE PROCEEDING. DRAWING WAS PREPARED IN MICROSTATION FORMAT. DRAWINGS EXPORTED IN OTHER FORMATS MAY DIFFER. REFER TO ORIGINAL DRAWING FOR TRUE FORMAT. THIS DRAWING IS COPYRIGHT ©

PROPOSED HOUSING DEVELOPMENT
KINGSCLERE AVENUE
LEIGH PARK
HAVANT

SUBSTATION BLOCK PLAN

SCALE @ A2	DATE	AUTHOR	CHECK	DRAWING NO.	REVISION
1: 500	31.01.2018	SPW	-	PP1308/ 2000-01	P02

IMPORTANT NOTE FOR USE OF THIS DRAWING: THIS DRAWING HAS BEEN PRODUCED SPECIFICALLY FOR USE ON THIS PROJECT. POPE PRIESTLEY ARCHITECTS CANNOT BE HELD RESPONSIBLE FOR RE-USE OF THIS INFORMATION BY OTHERS FOR ANY PURPOSE OTHER THAN FOR WHICH IT IS SPECIFICALLY INTENDED. THIS DRAWING REFLECTS STANDARDS AGREED FOR THIS PROJECT AND CURRENT AT THE TIME OF PRODUCTION AND WILL NOT BE UPDATED IN ACCORDANCE WITH CHANGING LEGISLATION AND/ OR OTHER REQUIREMENTS.