



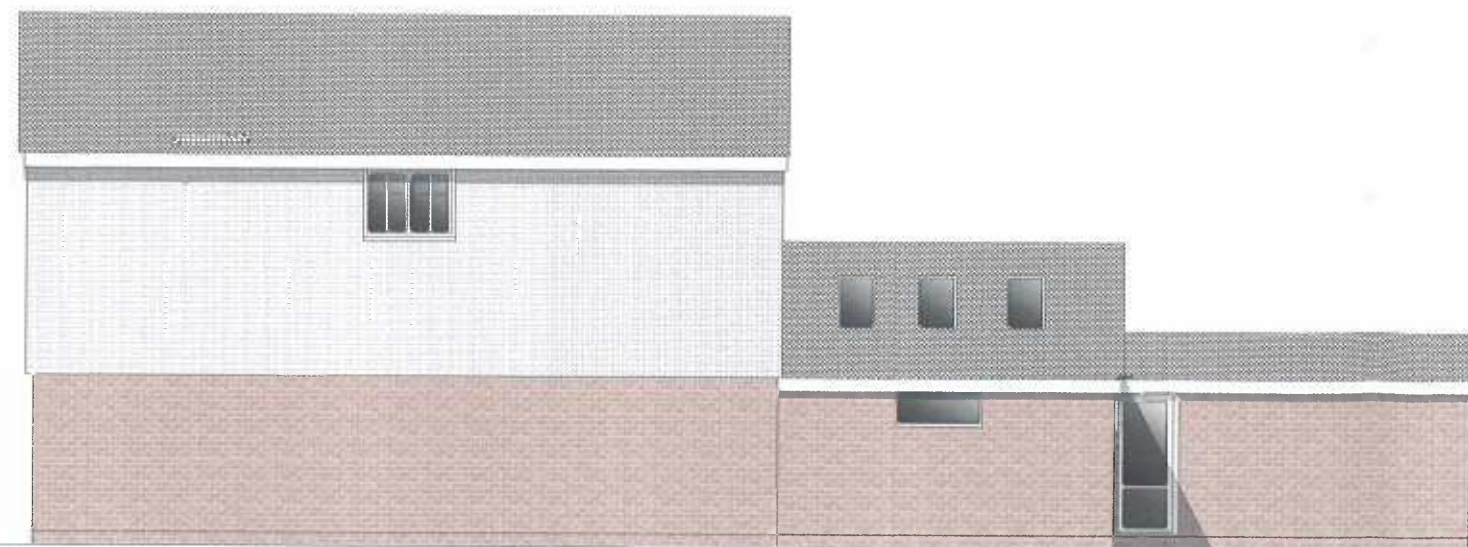

SIDE (SOUTH) ELEVATION



FRONT (WEST) ELEVATION

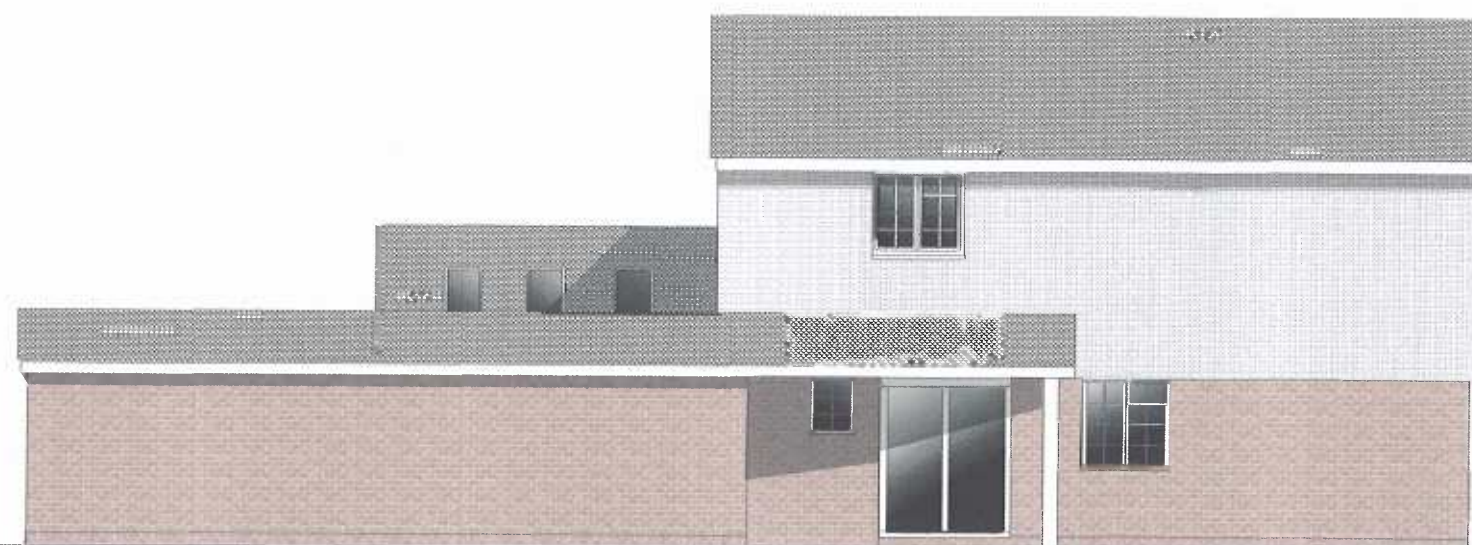

SIDE (NORTH) ELEVATION



REAR (EAST) ELEVATION

PROPOSED ELEVATIONS

PROPOSED EXTENSION & ALTERATIONS

FOR

MR & MRS DOWNER

AT

Notes.

- 1) All external materials and detailing to match the existing house.
 - 2) All dimensions to be checked on site before manufacture of any components.
 - 3) Extent of existing house shown in grey hatching on floor plans.
 - 4) These drawings has been prepared for a planning application only
- Further details will be required for a Building Regulation Approval

DRG REF AD/2018/01/05
Mod..

51 FOURTH AVENUE
DENVILLES
HAVANT
PO9 2QU

