


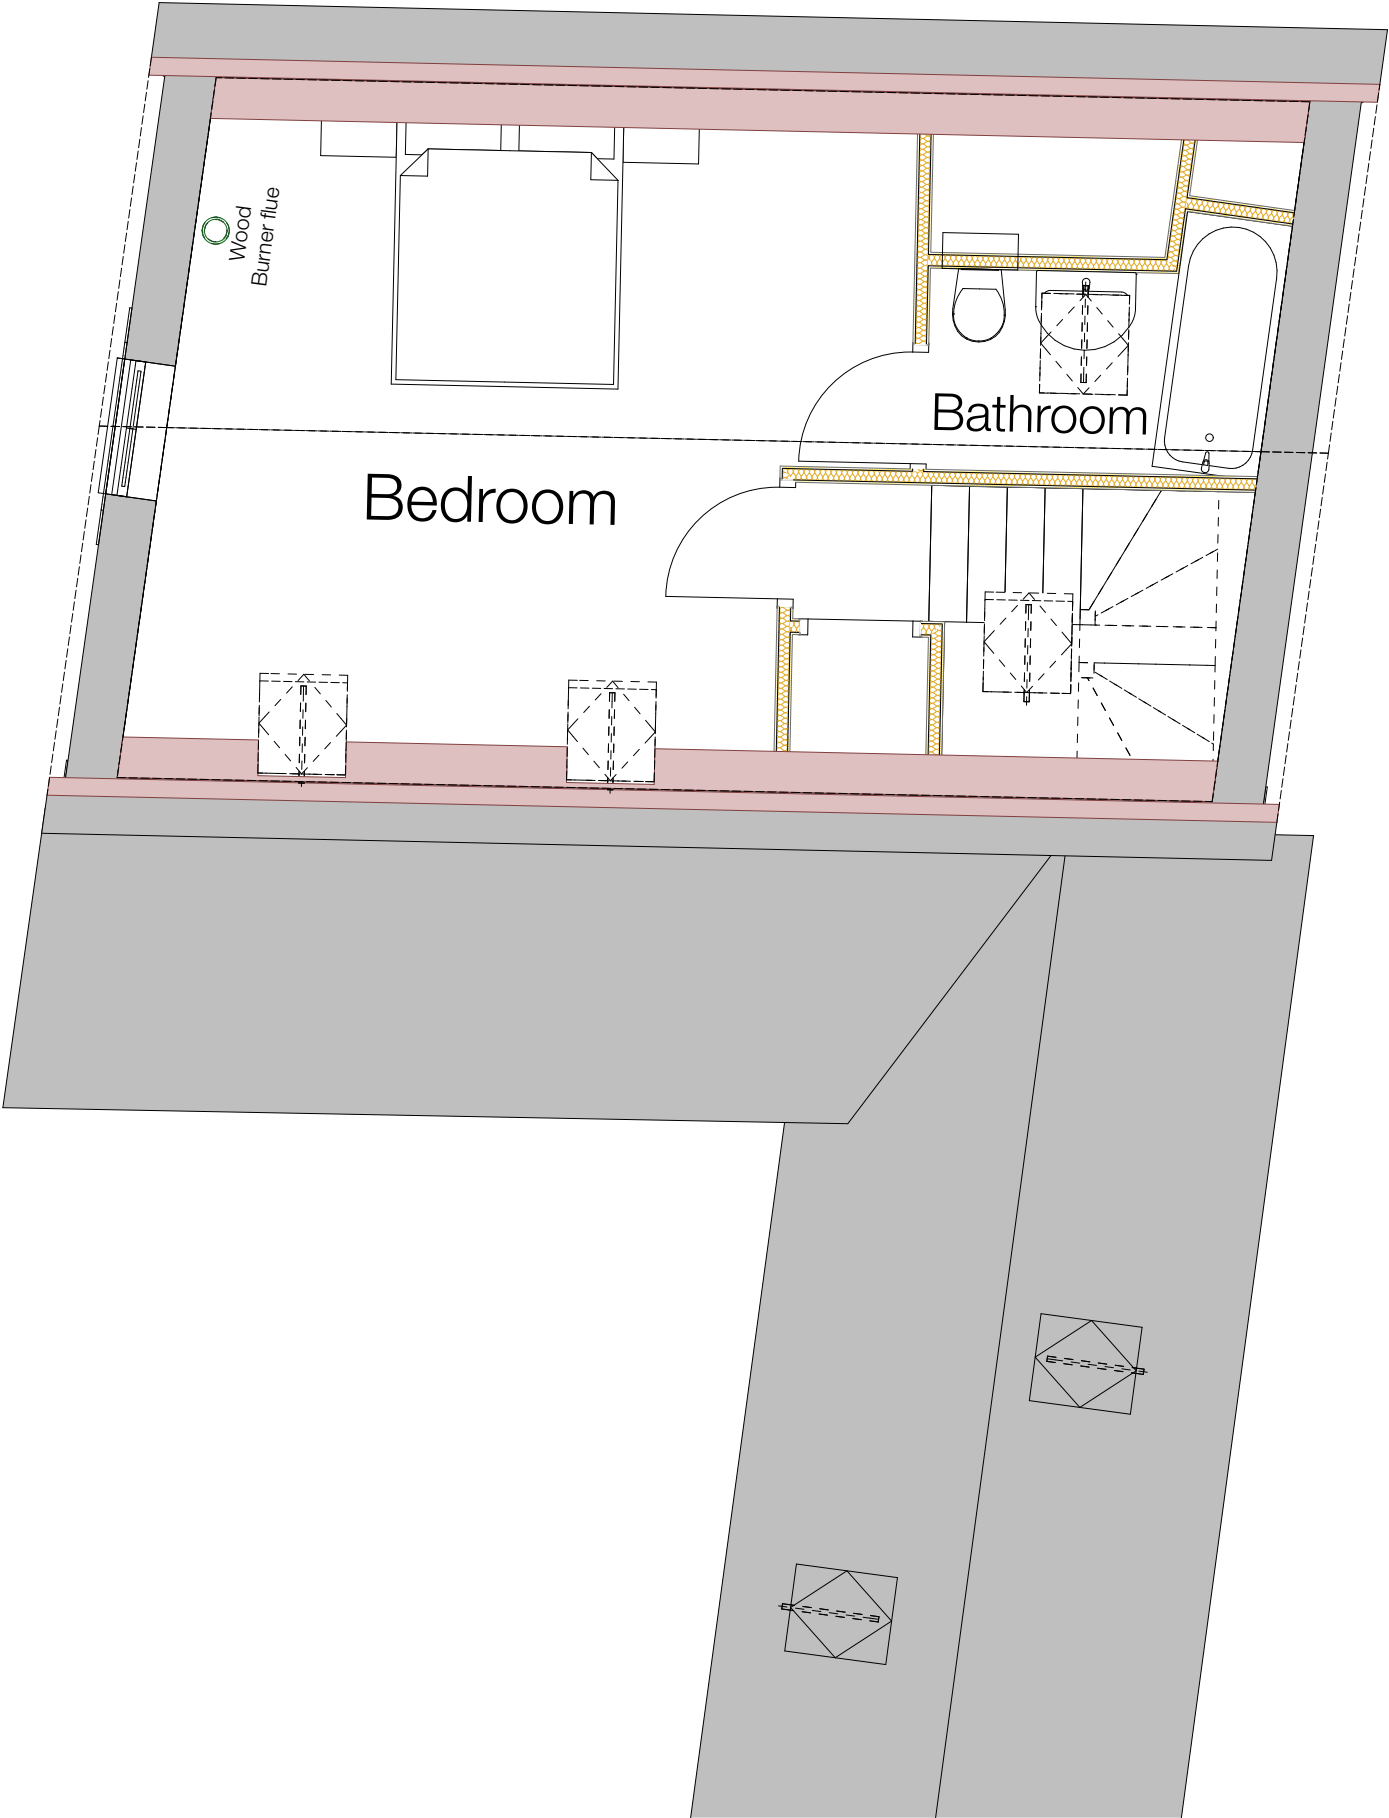

Purpose of Issue	status	Issue Date Date printed	Scales @ A3 1:50	Project No. 1721	Originator Downland Design Ltd	Project Proposed Garage Conversion 39 Havant Road Emsworth	Client Mr & Mrs S O'Hea	Layout Title Proposed First Floor A3	Drawing Number 1721.A.02.3.	rev
------------------	--------	----------------------------	---------------------	---------------------	-----------------------------------	--	----------------------------	---	--------------------------------	-----