


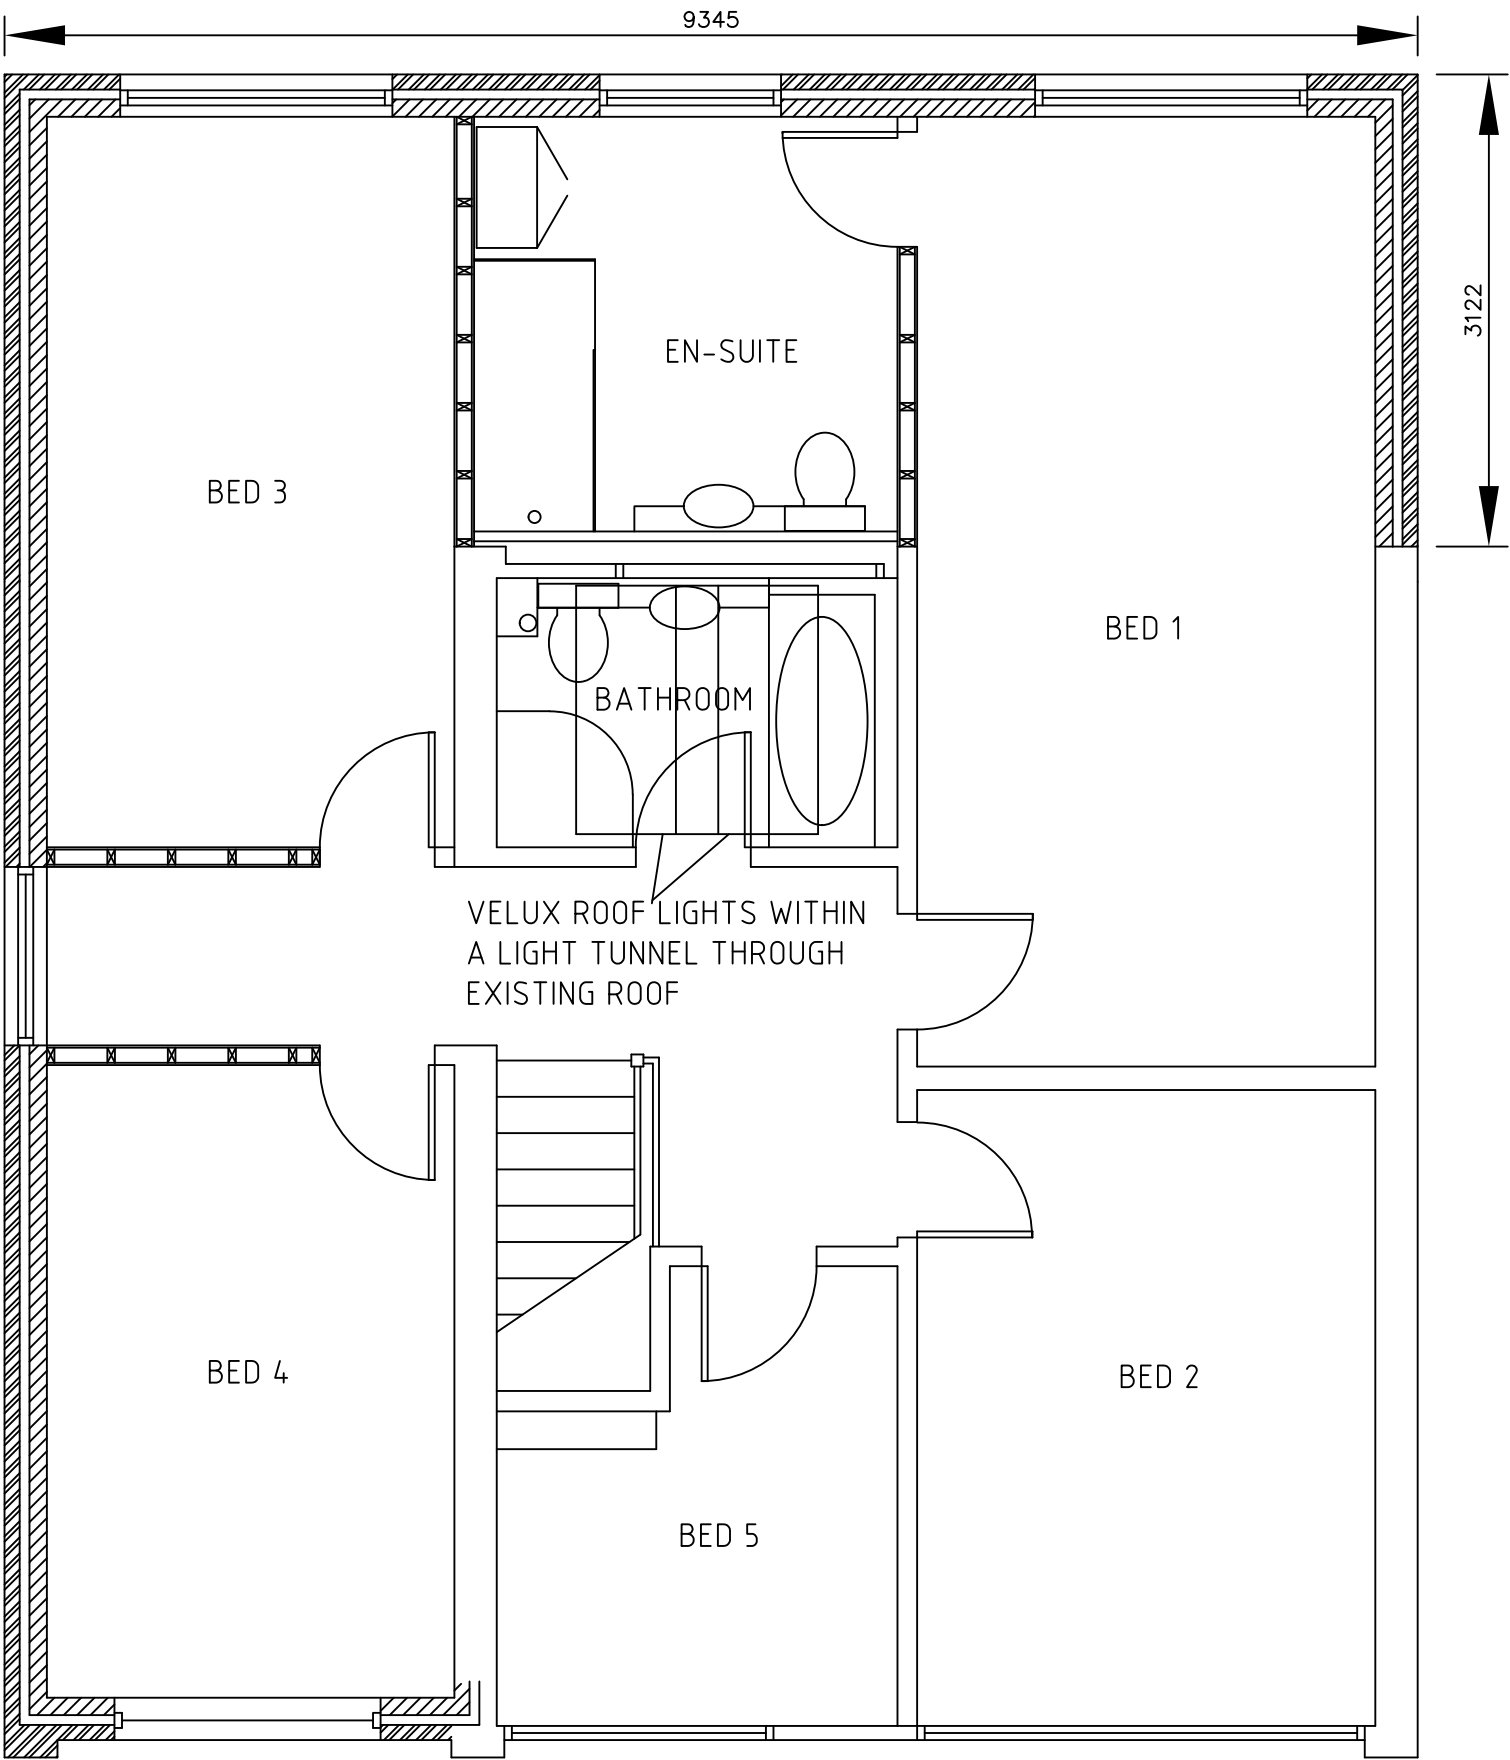

PROPOSED FIRST FLOOR

SCALE 1:50

NOTES

SITE

88 Greenfield Crescent
Waterlooville
Hants
PO8 9EL

PROPOSED

Demolition of side wall to garage and dining room, construct new side and rear extension to ground and first floor to create larger kitchen, diner and bed 1 and to provide for two additional bedrooms, en-suite and utility room

SCALE	CREATED	DATE	DRG No.
1:50	SPE	OCT 2017	EWENS 006