



PHYSICAL SCALE IN METERS @ 1:100

NOTES:
This drawing has been produced solely for PLANNING/DESIGN.
Do not Scale from this Drawing except for planning purposes.
Any drainage shown is presumed and to be checked on site
before commencement of works.
This drawing is the copyright of MF Designs Ltd.

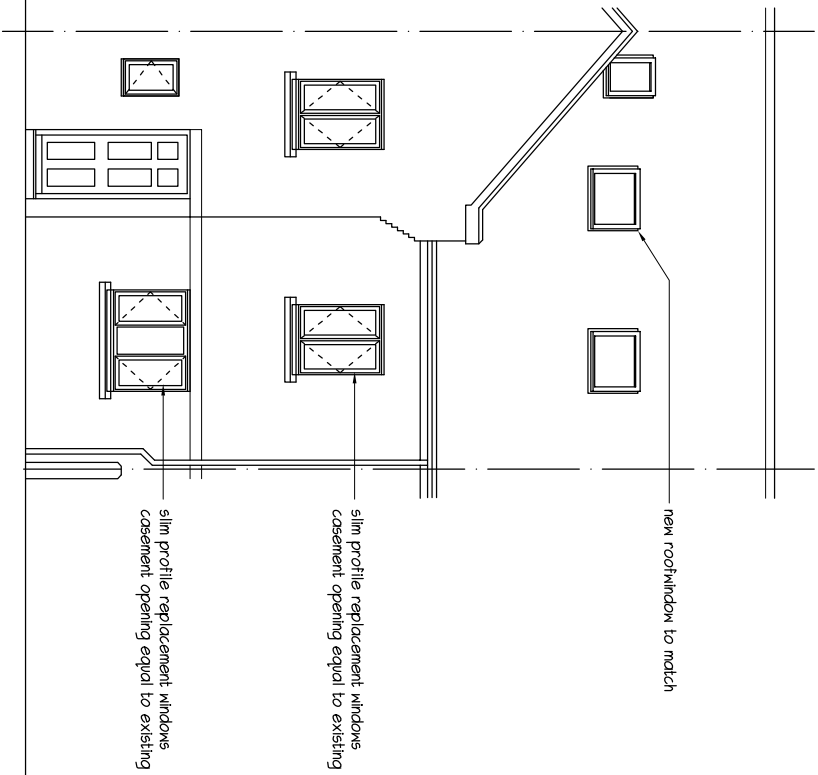

Proposed North

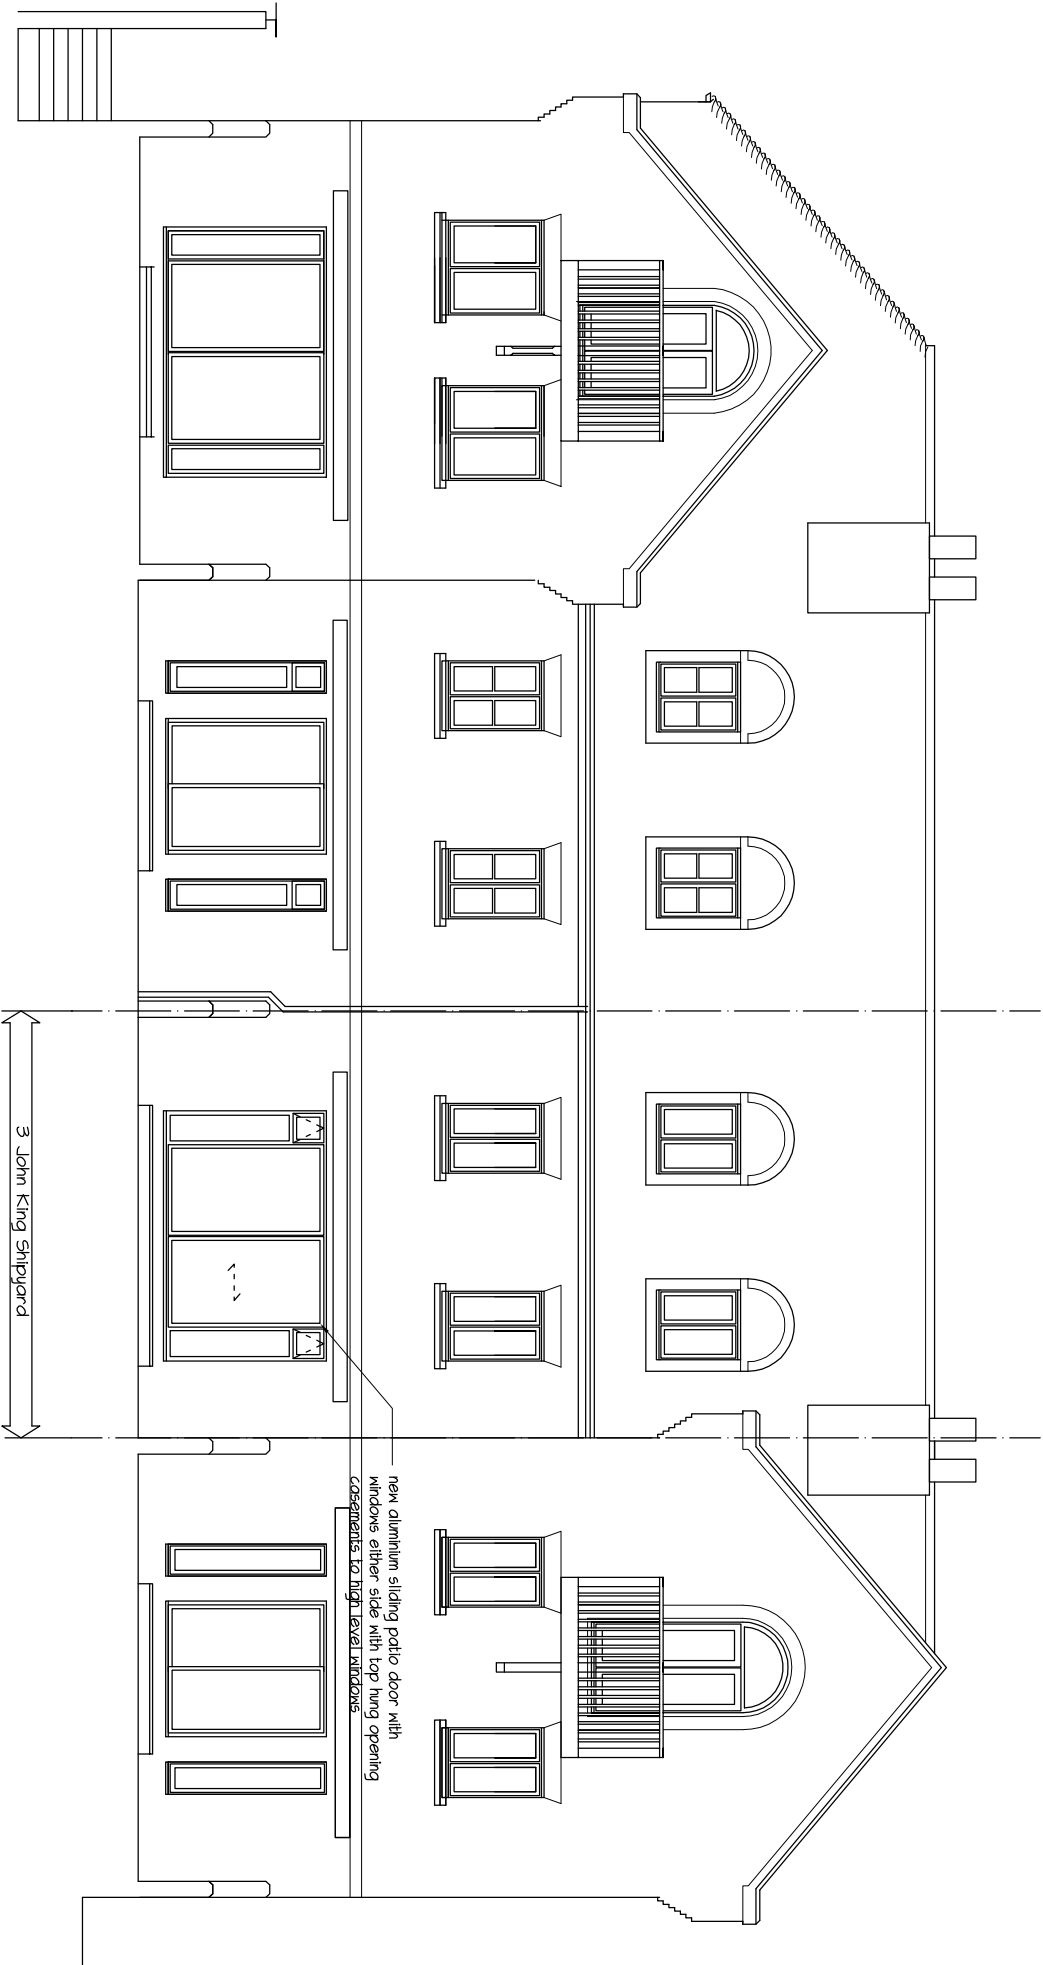

Proposed South

A: 29/09/2017 - revision to fenestration and confirmation of opening to fenestration

mf designs ltd

Chartered Architects



36 Grove Road • Havant • Hampshire • PO9 1AR
Director: Martin Farrer RIBA • Co Registration No.4507379
Date: Aug 2017
Scale: 1:100

U/F 02392 470967
e admin@mfdesigns.org.uk
Job No: 3188
Dwg No: P_02 A

PROPOSED REVISED FENESTRATION & INTERNAL ALTERATIONS

3 John King Shipyard, Emsworth, PO10 7AY