


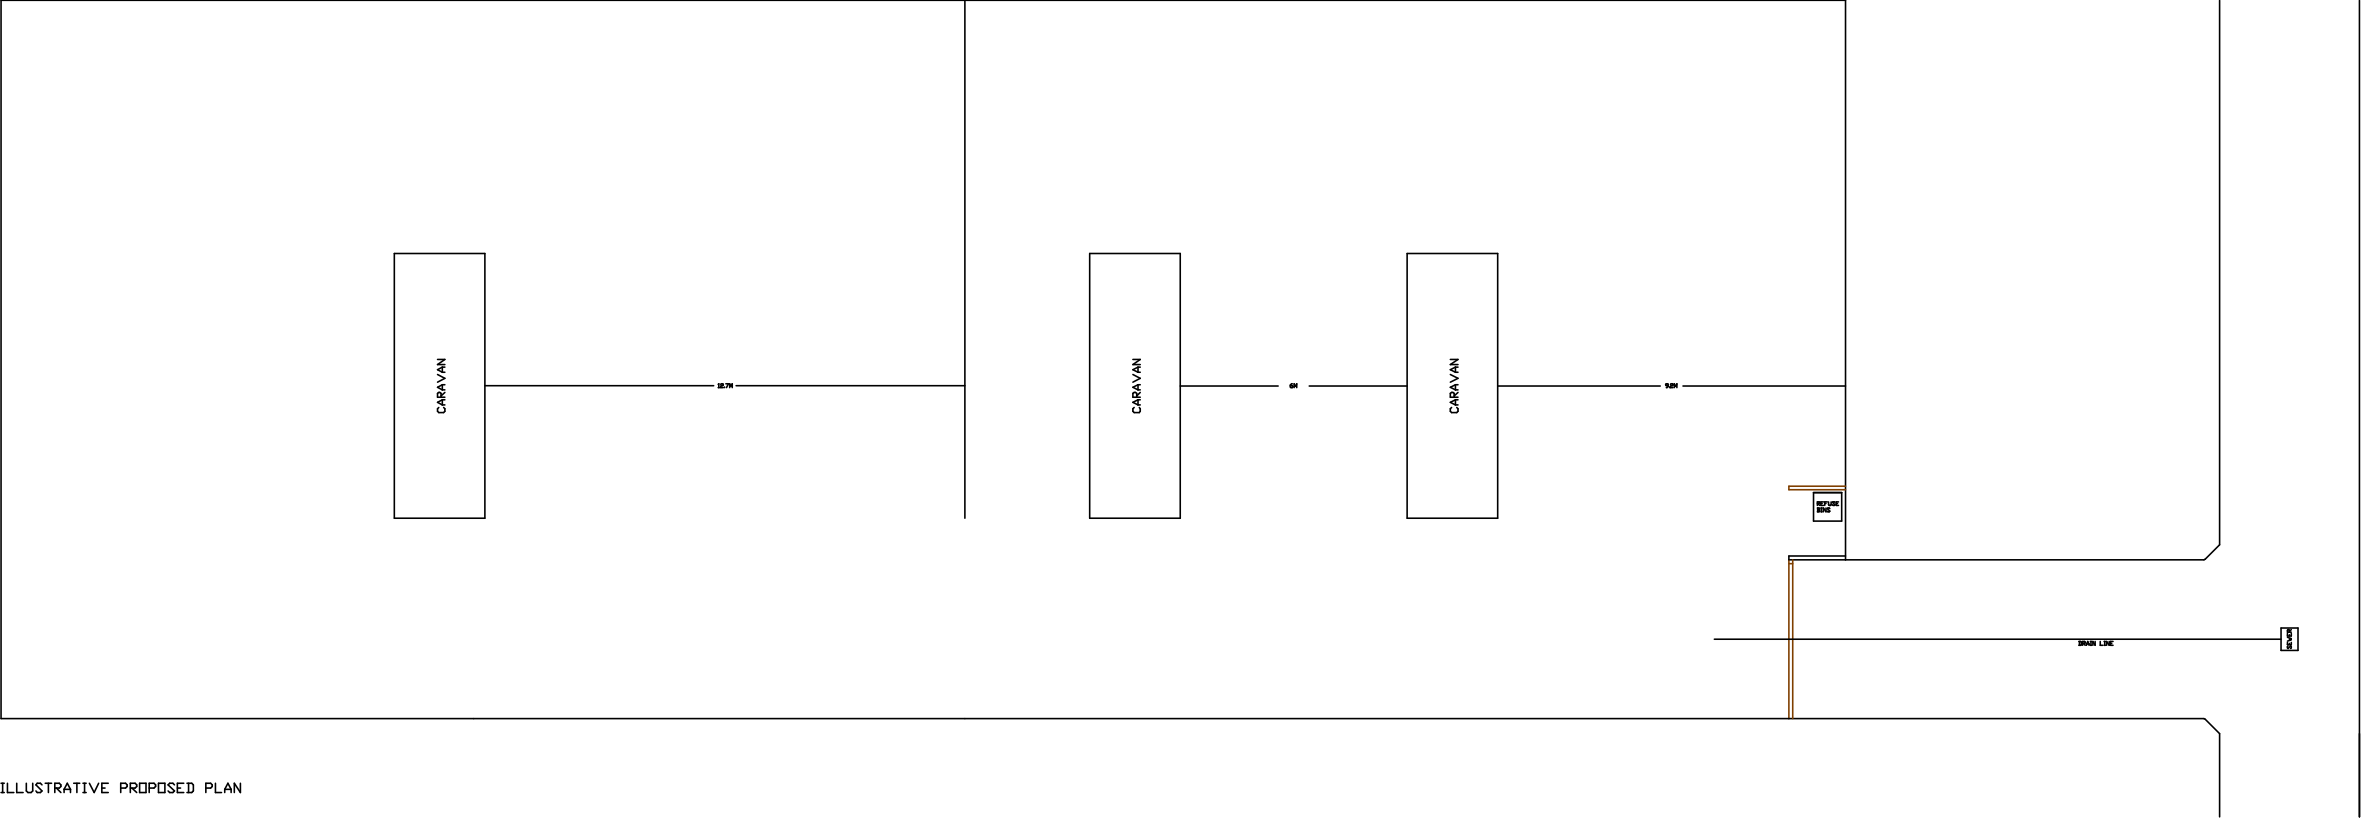


ILLUSTRATIVE PROPOSED PLAN

Copyright is reserved by The Town Planning Experts and is issued on the condition that it is not copied or disclosed by or to any unauthorised persons without prior consent in writing from The Town Planning Experts.

All dimensions to be checked on site.

All structural elements to be specified by a suitably qualified structural engineer.

REV	DESCRIPTION	DRAWN	DATE
—	Proposed design	JLR	27.07.17

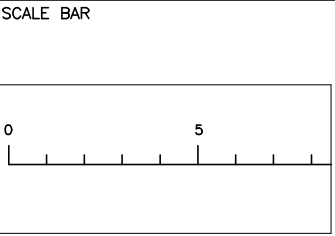

Drawing Ref 01 ILLUS PLAN	
Scale at A1 N/A	Scale at A3 1:200
Date 29 SEP 2017	
Drawn by JLR	

Drawing Title
Land adjacent
Mandai, St Peters
Road, Hayling
Island