



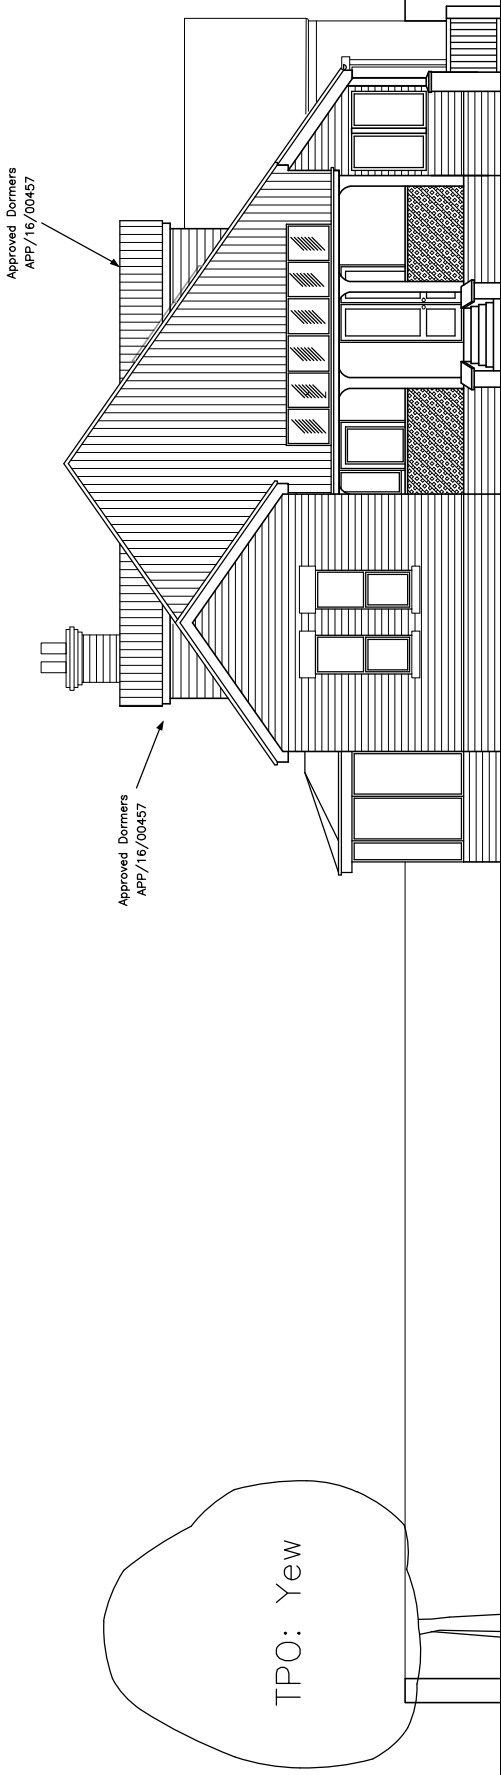

SOUTH

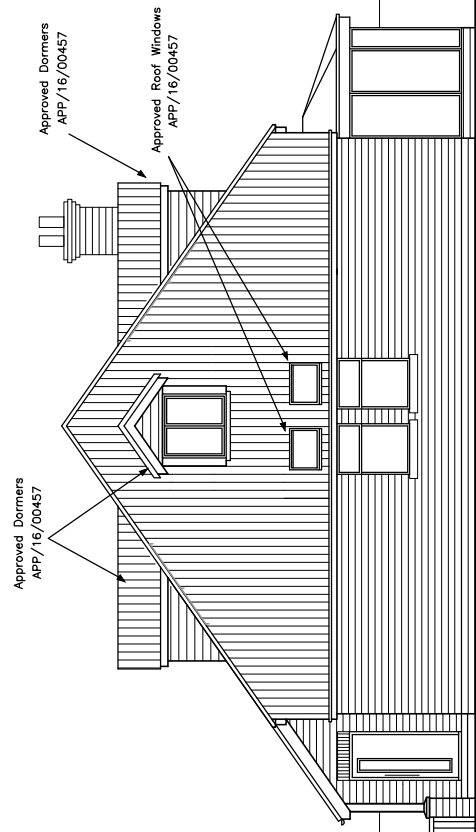


NORTH

21 Grove Road
Havant
PO9 1AR

APPROVED
ELEVATIONS

Revisions
A.
B.
C.

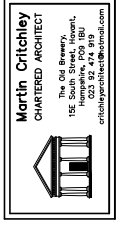

Scale A3 = 1:100
Drawn SAR/NKM
Date 12/03/18

1607-3110