



1. THIS DRAWING IS COPYRIGHT AND SHOULD NOT BE REPRODUCED WITHOUT
APPROVAL


- DIMENSIONS WHICH ARE TO BE SITE CHECKED PRIOR TO THE COMMENCEMENT ANY WORK.

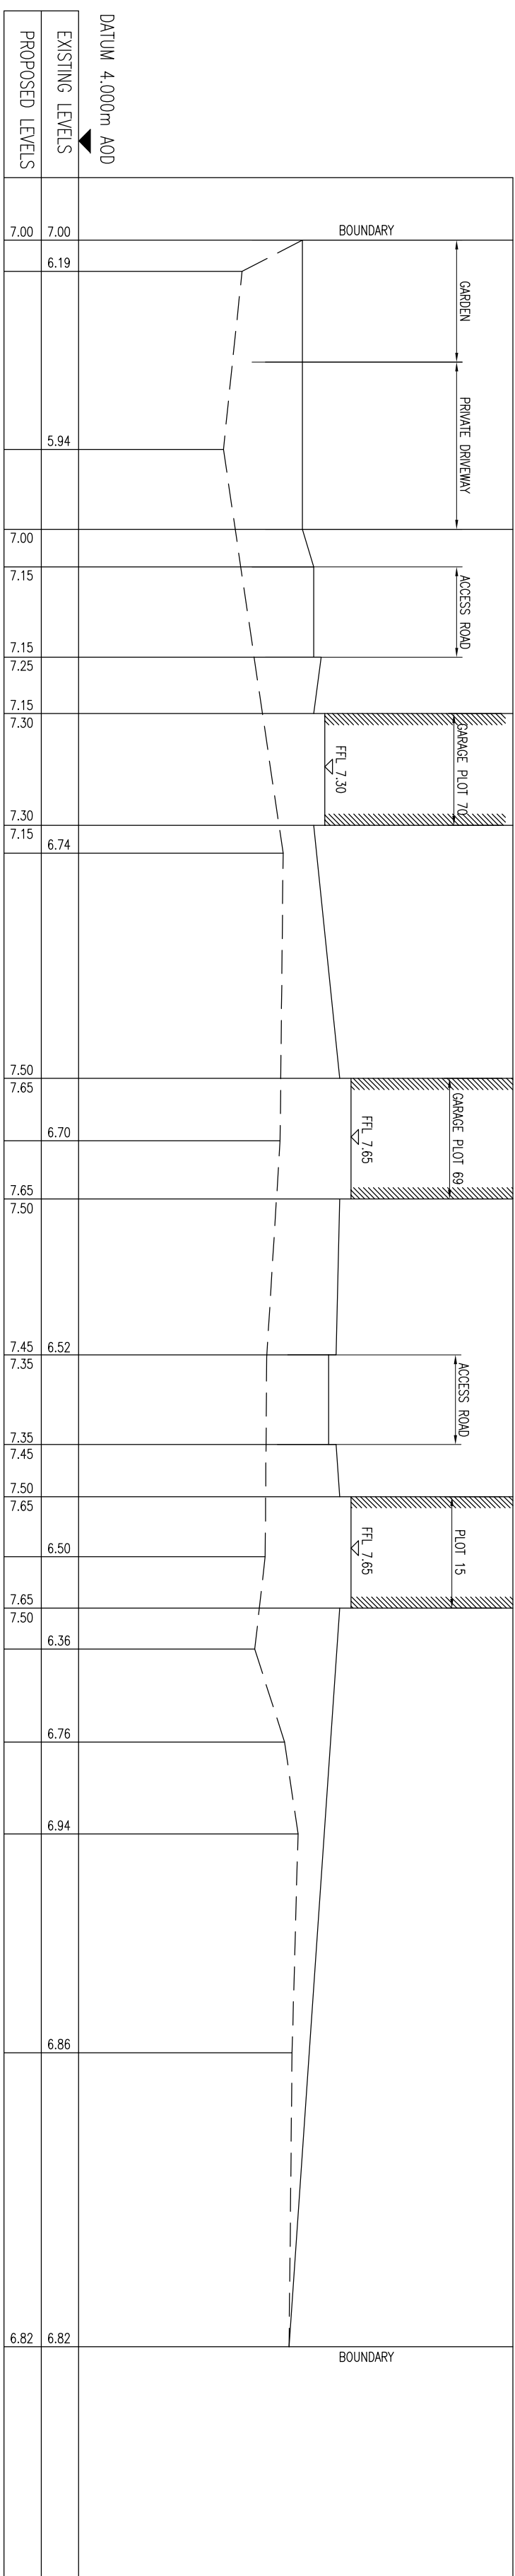

SCALE 1:200 H 1:50 V

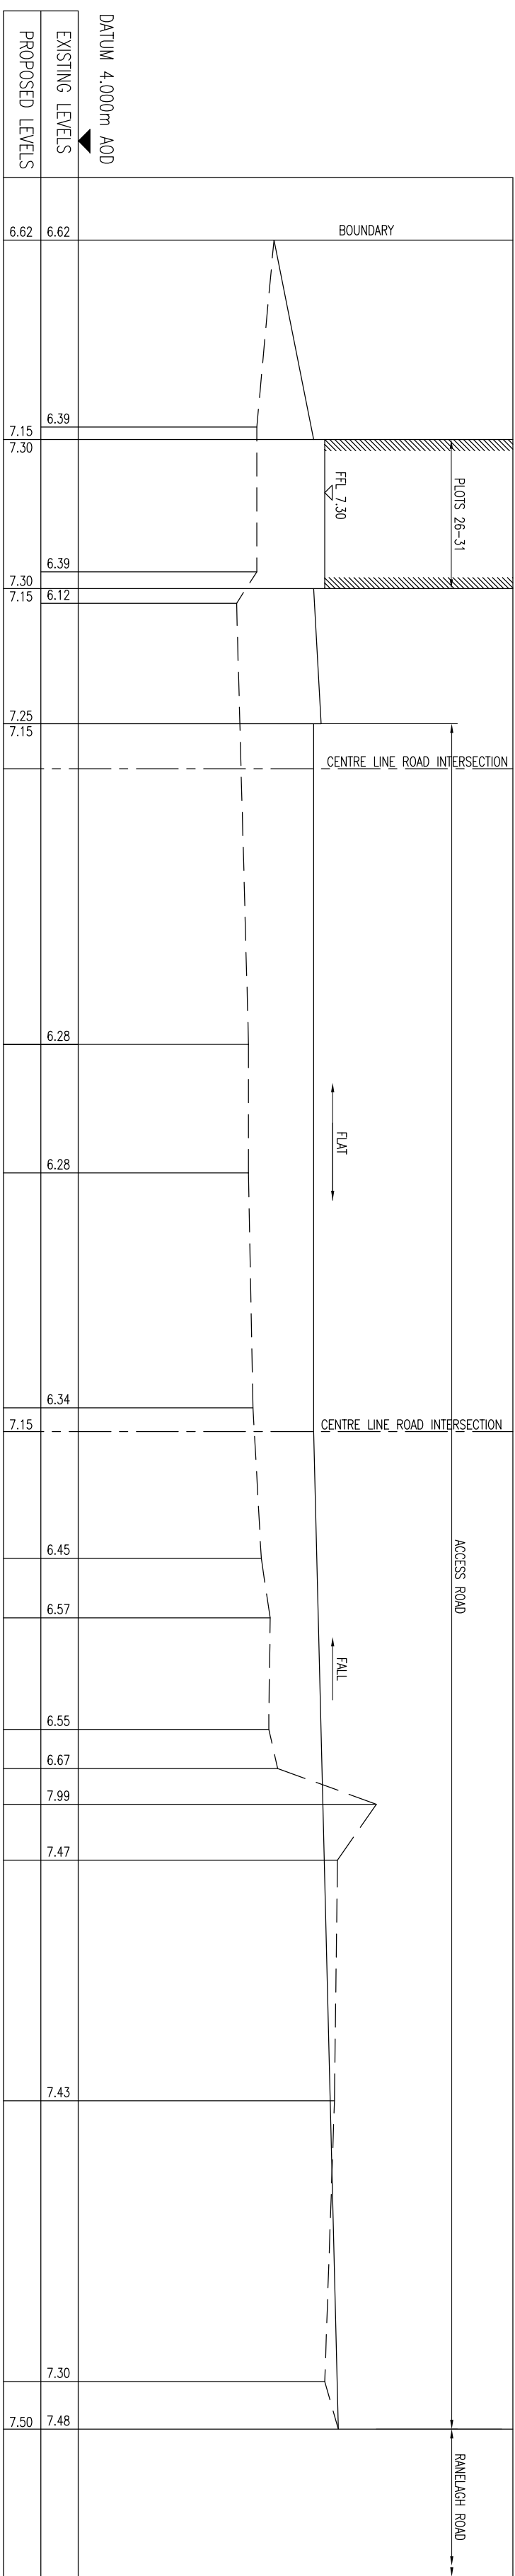

SECTION E2-E2
SCALE 1:200 H 1:50 V

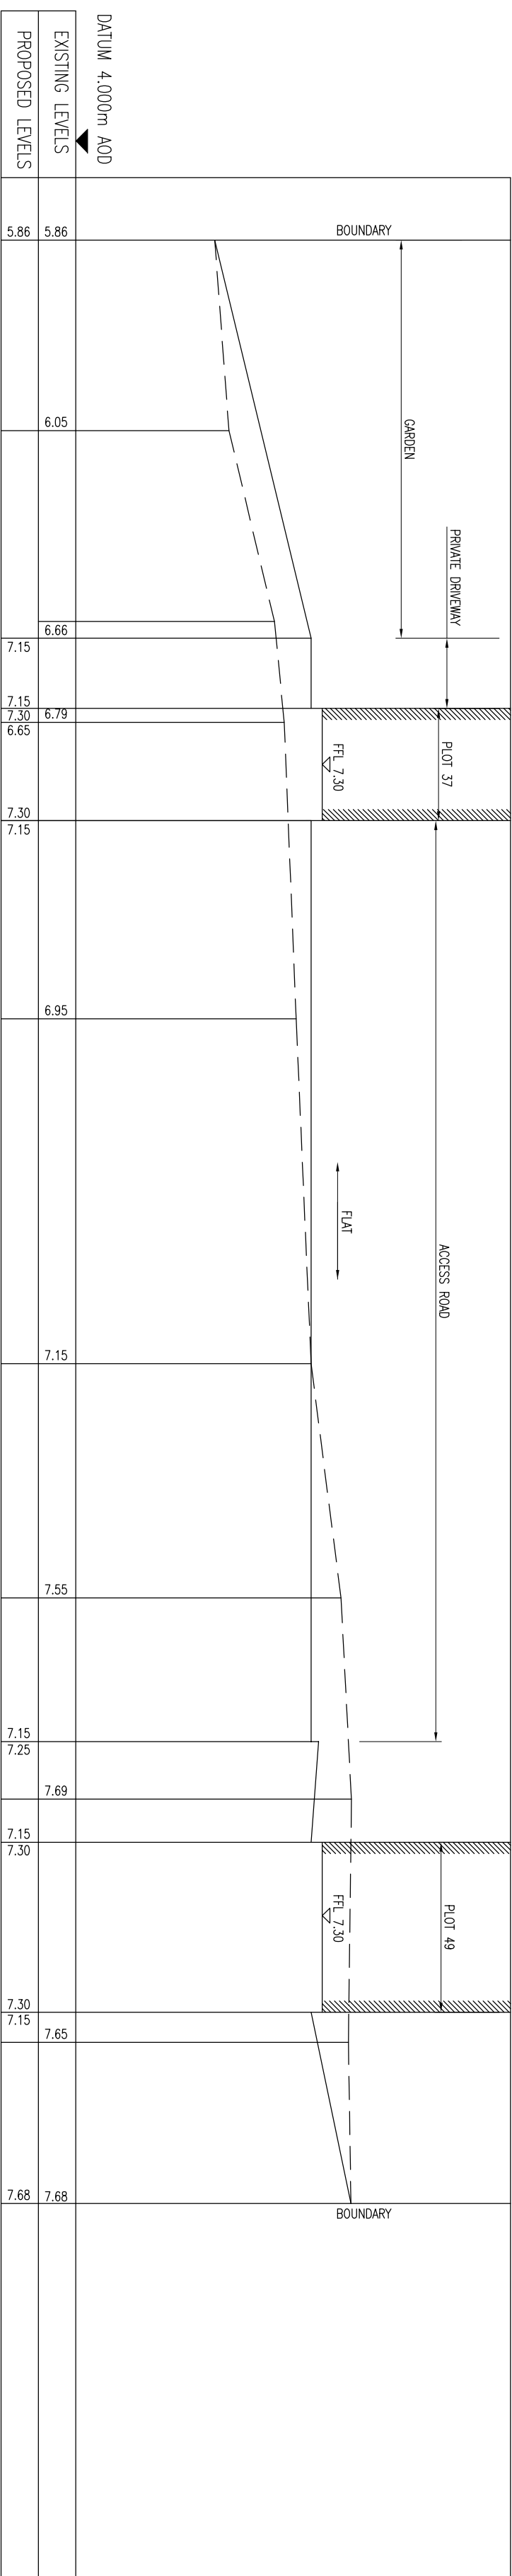

SECTION E3-E3
SCALE 1:200 H 1:50 V

CONSTRUCTION

Version	Assessment	Score by the EDS	Change by the EDS	By the EDS
C3	CONSTRUCTION	HOL/09/16	HOL/09/16	HOL
C2	CONSTRUCTION	HOL/11/15	HOL/11/15	HOL
C1	CONSTRUCTION	HOL/01/15	HOL/01/15	HOL
P3	PRELIMINARY	HOL/11/14	HOL/11/14	HOL
P2	PRELIMINARY	HOL/10/14	HOL/10/14	HOL
P1	PRELIMINARY	HOL/06/14	HOL/06/14	HOL

CAD REF

Client	FOREMAN HOMES LTD
Project	PANEL ACH ROAD HAVANT

HDL

Drawing The

PROPOSED RESIDENTIAL DEVELOPMENT

HAMIL DAVIES
LIMITED

CONSULTING CIVIL

Structural Engineer

1000