



PHYSICAL SCALE IN METERS @ 1:100

NOTES:
This drawing has been produced solely for PLANNING/DESIGN.
Do not Scale from this Drawing except for planning purposes.
Any drainage shown is presumed and to be checked on site
before commencement of works.
This drawing is the copyright of Mf Designs Ltd.

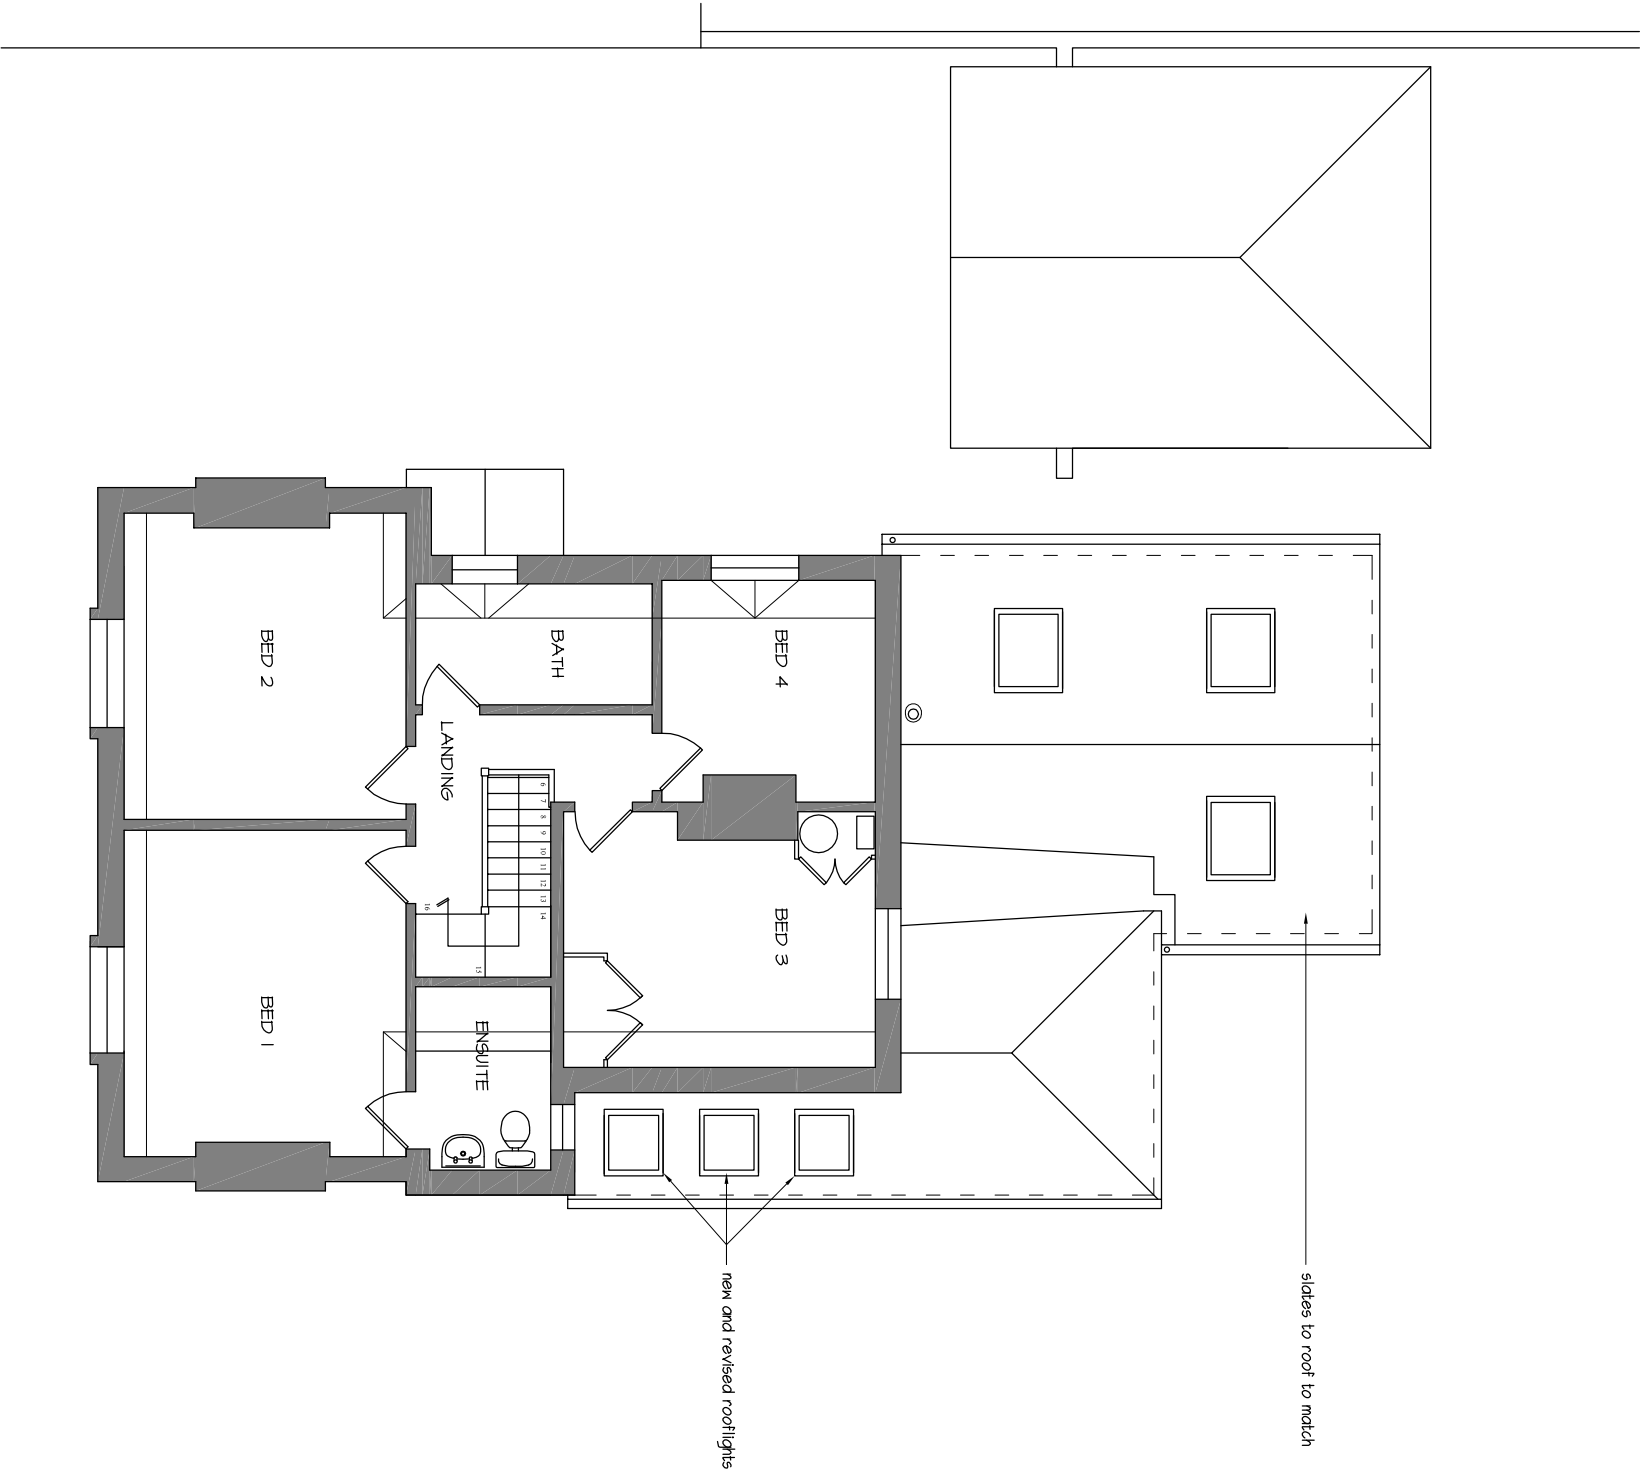

Proposed Ground

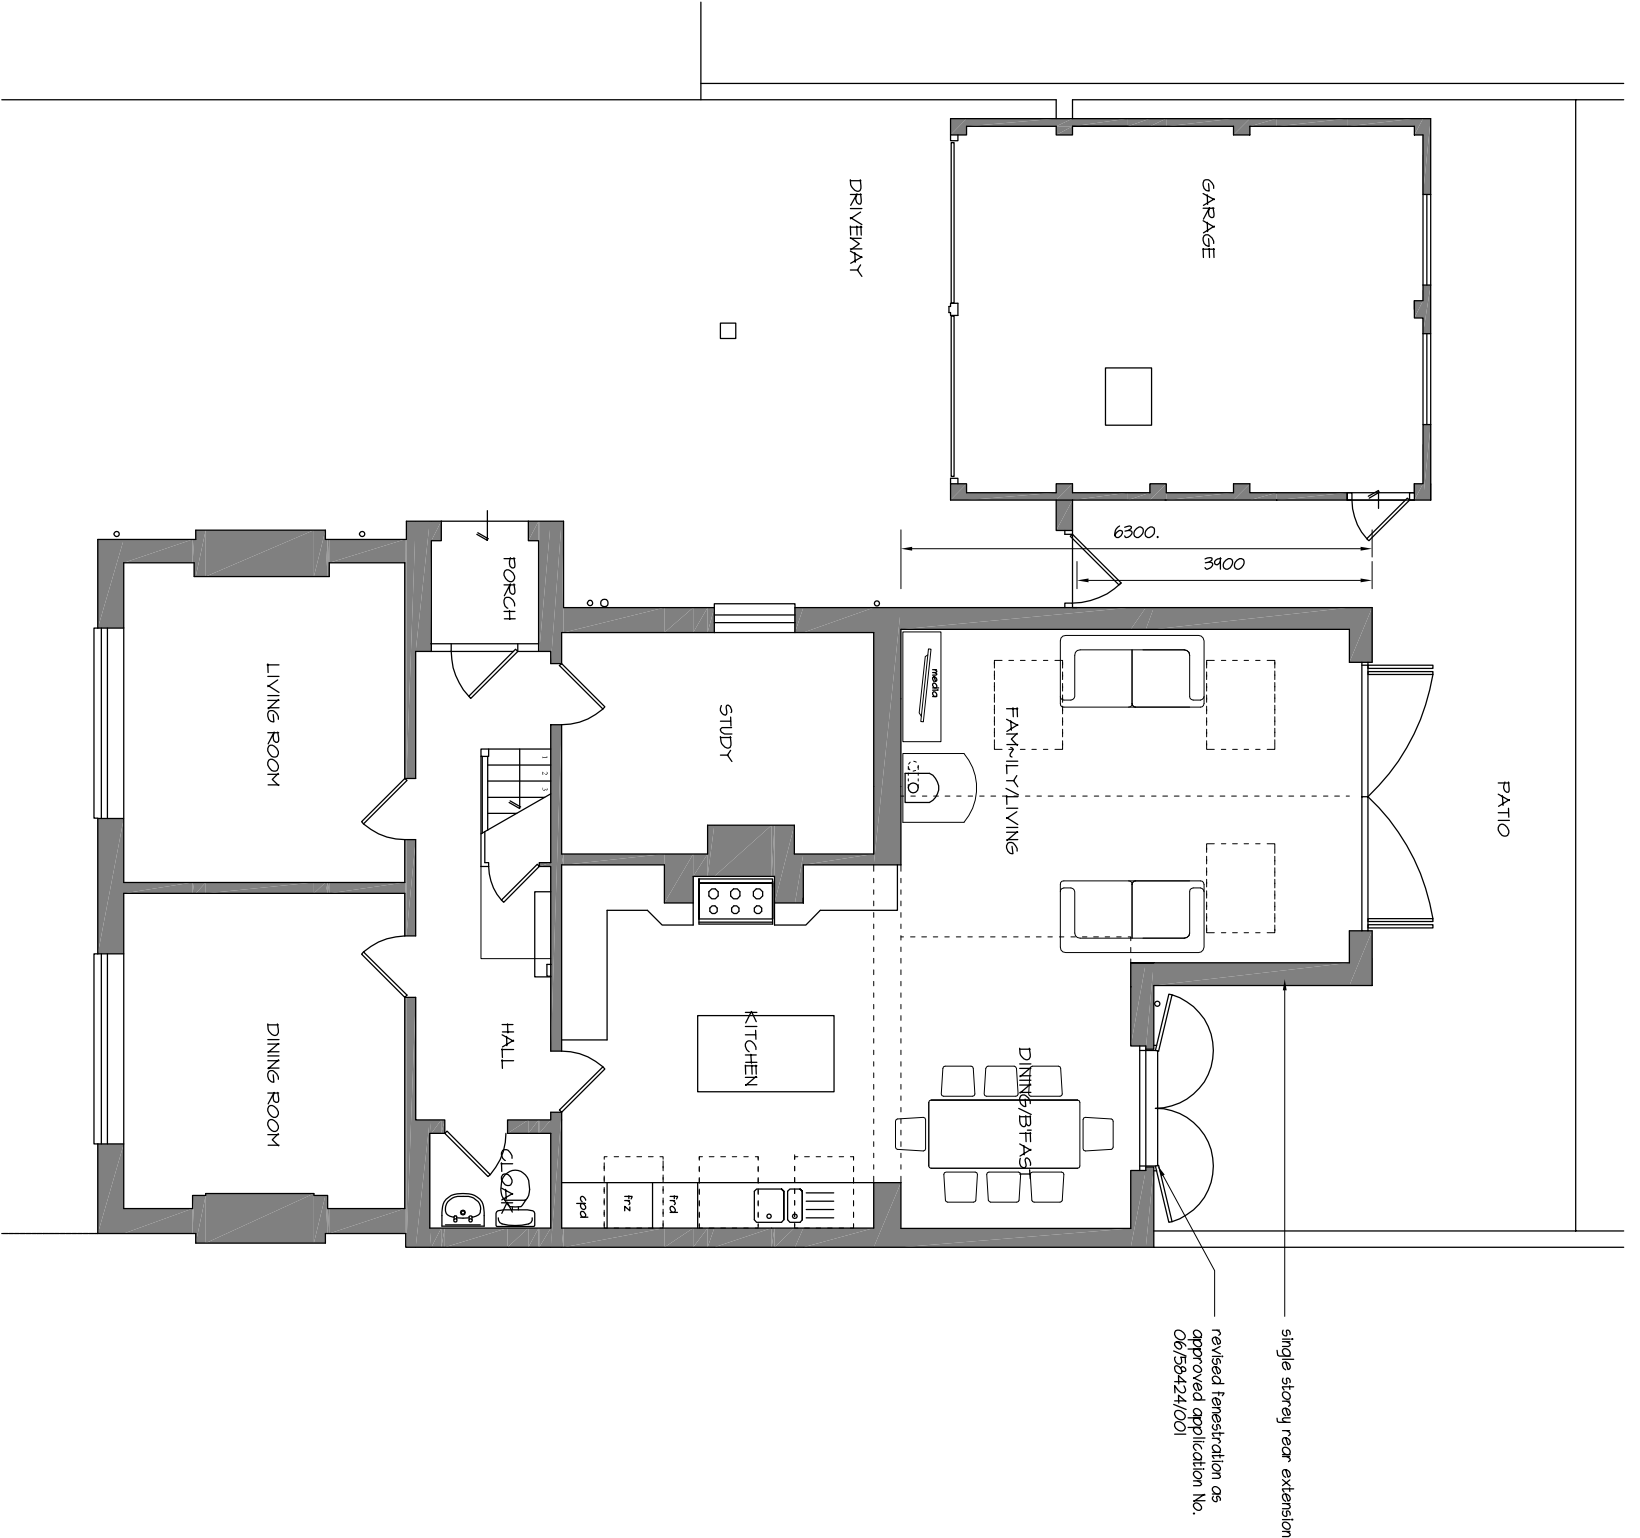

Proposed First

m^f designs ltd

Chartered Architects



36 Grove Road • Havant • Hampshire • PO9 1AR
Director: Martin Farrer RIBA • Co Registration No.4507379

t/f 02392 470967
e admin@mfdesigns.org.uk

PROPOSED REAR EXTENSION - 63 New Brighton Road, Emsworth. PO10 7QR

Date: Nov 2017 Job No: 3191
Scale: 1:100 Dwg No: P_01