
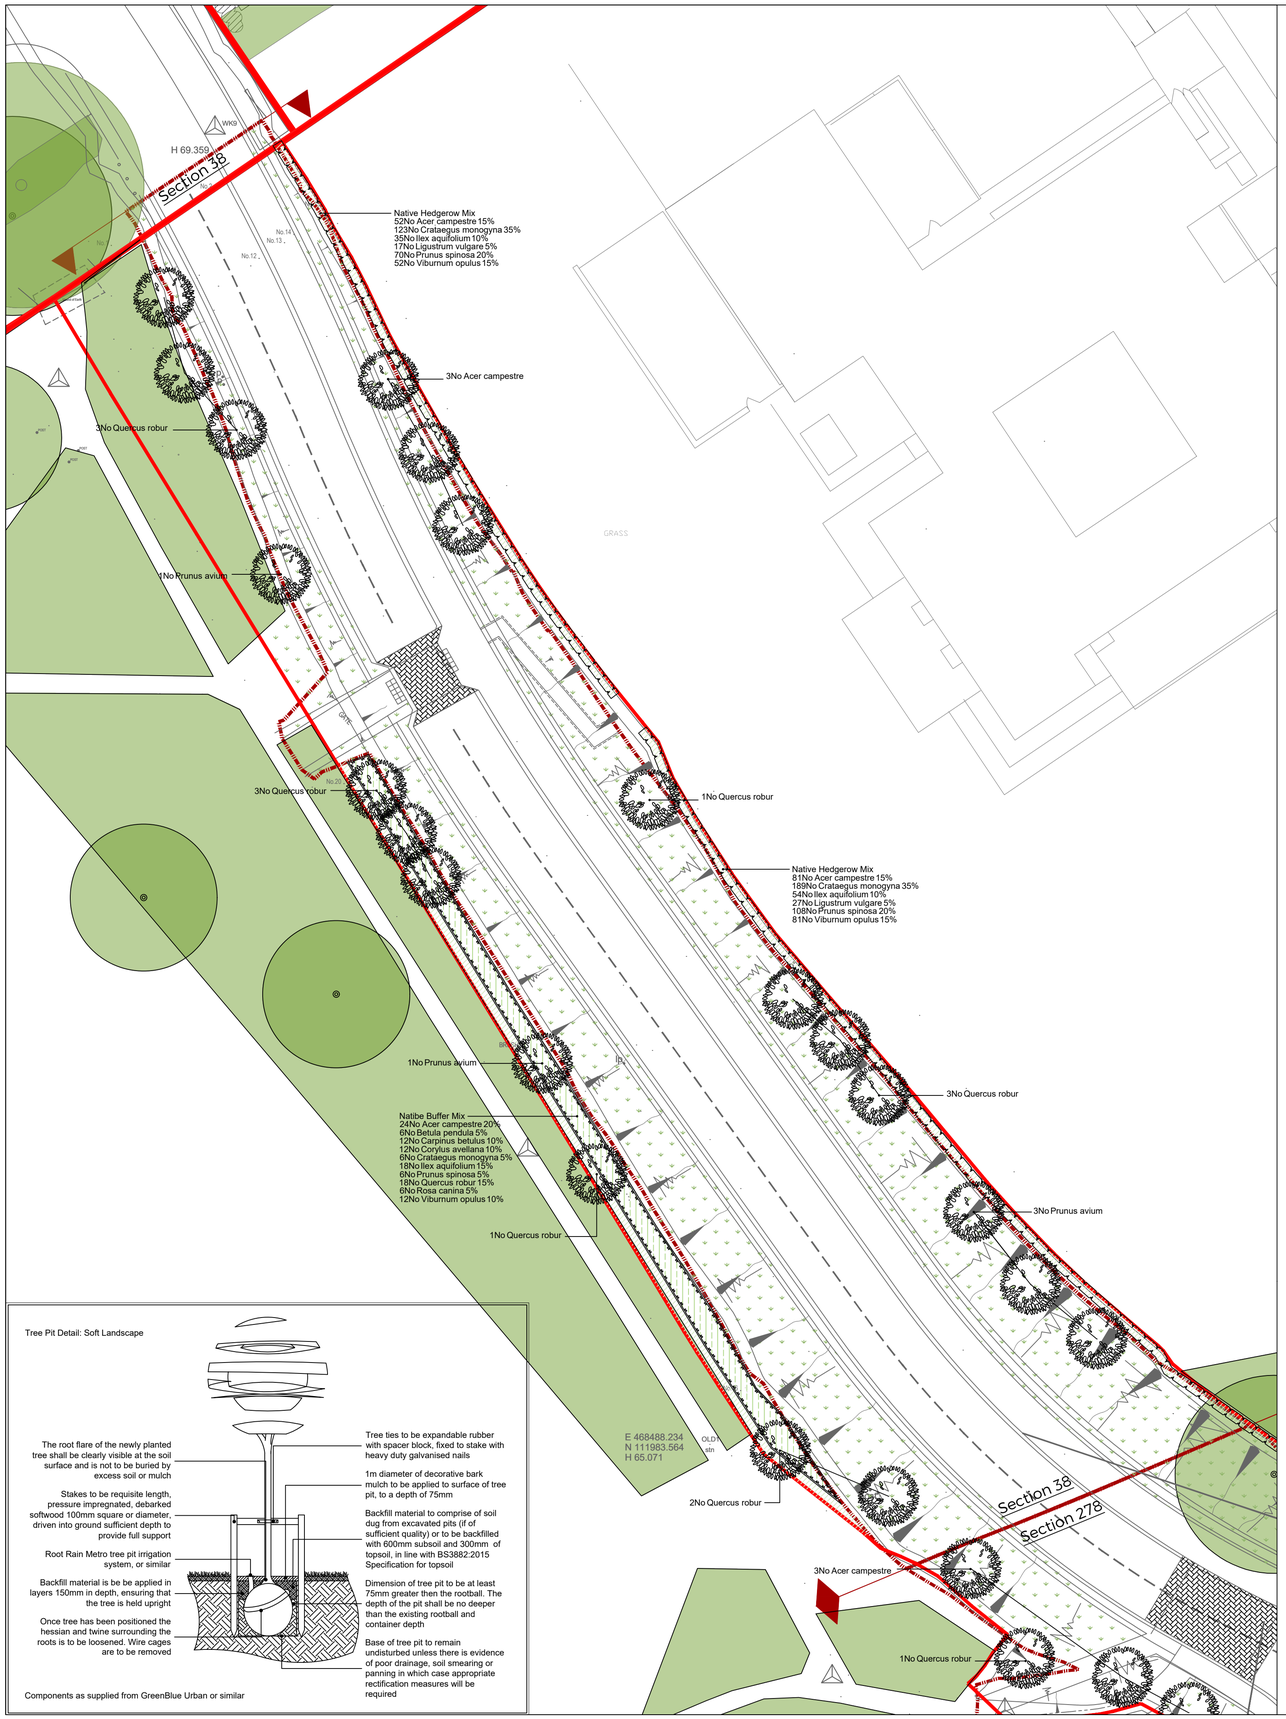


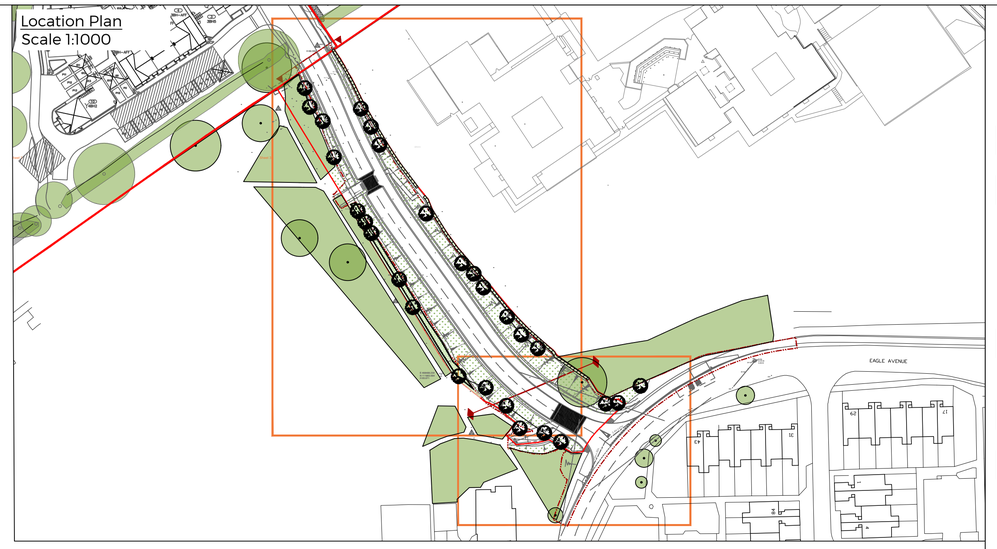

Planting Schedule

Trees


Species Name	Girth	Height	Density	Specification	No.
Acer campestre	12-14cm	350-400cm	Counted	Heavy Standard :Clear Stem 175-200 :RB: Native	8No
Quercus robur	14-16cm	425-600cm	Counted	Extra Heavy Standard :Clear Stem 175-200 :3x :RB: Native	15No
Prunus avium	14-16cm	425-600cm	Counted	Extra Heavy Standard :Clear Stem min. 200 :RB: Native	5No

Native Hedgerow Mix

Number	Species	Specification	Density
133No	Acer campestre	BR :Feather	0.3Ctr Double Staggered at 0.4m offset
312No	Crataegus monogyna	BR :Feather	0.3Ctr Double Staggered at 0.4m offset
89No	Ilex aquifolium	BR :Feather	0.3Ctr Double Staggered at 0.4m offset
44No	Ligustrum vulgare	BR :Branched	0.3Ctr Double Staggered at 0.4m offset
178No	Prunus spinosa	BR :Branched	0.3Ctr Double Staggered at 0.4m offset
133No	Viburnum opulus	BR :Branched	0.3Ctr Double Staggered at 0.4m offset
Total :889No			

Native Buffer Mix

Number	Abbreviation	Species	Specification	Density	Weight
24No		Acer campestre	Branched	1Ctr	
6No		Betula pendula	Branched	1Ctr	
12No		Carpinus betulus	Branched	1Ctr	
12No		Corylus avellana	Branched	1Ctr	
6No		Crataegus monogyna	Branched	1Ctr	
18No		Ilex aquifolium	Branched	1Ctr	
6No		Prunus spinosa	Branched	1Ctr	
18No		Quercus robur	Branched	1Ctr	
6No		Rosa canina	Branched	1Ctr	
12No		Viburnum opulus	Branched	1Ctr	
Total :120No					

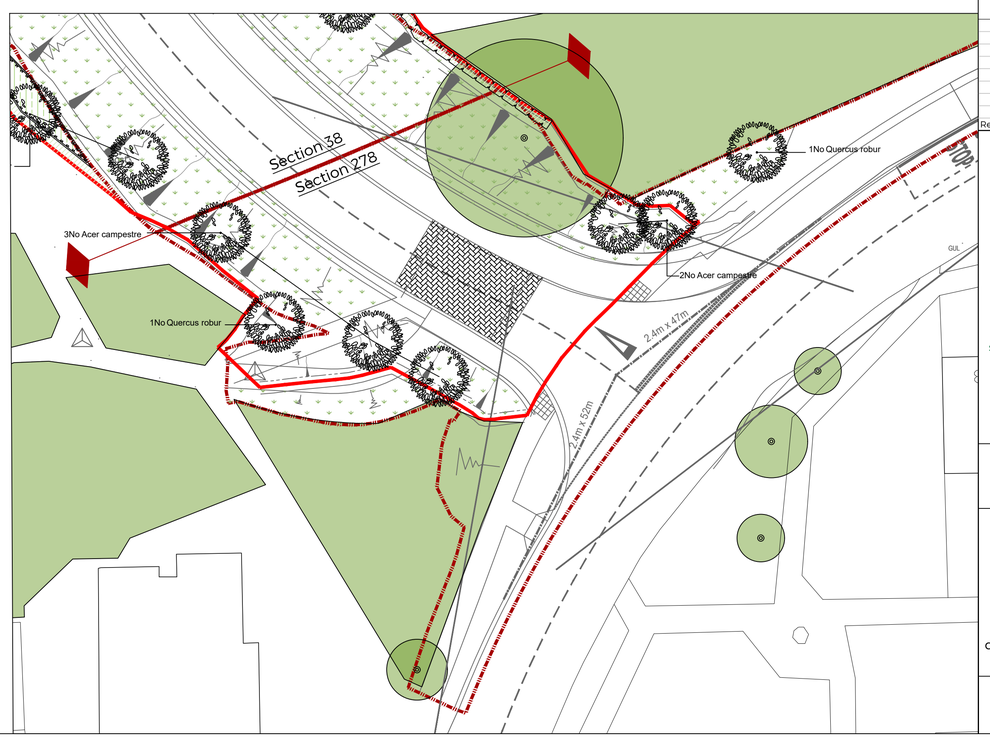

SPECIFICATION
All works generally, to comply with the written Soft Landscape Specification.

NOTE: DO NOT SCALE FROM DRAWING

Legend

- Redline Boundary
- Section 38 & 278 Boundary Lines
- Existing trees to be retained and protected during construction
- Proposed tree planting within soft landscape. See detail 2 on sheet
- Proposed mixed native hedge planting to be planted in a double staggered row 300mm apart and at 500mm centres in each row. To be maintained at 1m height and 1.8m height adjacent to site boundaries
- Proposed native mix shrub planting to be planted in groups of 5-7no. of each species and as above
- Proposed grassland areas, to be retained where possible. Bare patched to be seeded with Tussock grass mixture (EG10) grass seed mix as supplied by Emorsgate Seeds and sown at 5 grams per msq, or similar and approved

Tree Pit Detail: Soft Landscape

- The root flare of the newly planted tree shall be clearly visible at the soil surface and is not to be buried by excess soil or mulch
- Stakes to be requisite length, pressure impregnated, debarked softwood 100mm square or diameter, driven into ground sufficient depth to provide full support
- Root Rain Metro tree pit irrigation system, or similar
- Backfill material is be be applied in layers 150mm in depth, ensuring that the tree is held upright
- Once tree has been positioned the hessian and twine surrounding the roots is to be loosened. Wire cages are to be removed
- Tree ties to be expandable rubber with spacer block, fixed to stake with heavy duty galvanised nails
- 1m diameter of decorative bark mulch to be applied to surface of tree pit, to a depth of 75mm
- Backfill material to comprise of soil dug from excavated pits (if of sufficient quality) or to be backfilled with 600mm subsoil and 300mm of topsoil, in line with BS3882:2015 Specification for topsoil
- Dimension of tree pit to be at least 75mm greater then the rootball. The depth of the pit shall be no deeper than the existing rootball and container depth
- Base of tree pit to remain undisturbed unless there is evidence of poor drainage, soil smearing or panning in which case appropriate rectification measures will be required

Components as supplied from GreenBlue Urban or similar

Rev	Date	Details	Drawn

ACD ENVIRONMENTAL

HEAD OFFICE
Rodbourne Rail Business Centre, Grange Lane,
Malmesbury, SN16 0ES
Tel: 01666 825646

Courtyard House, Mill Lane, Godalming, GU7 1EY
Tel: 01483 425714

Suite 6, Crescent House, Yonge Close, Eastleigh, SO50 9SX
Tel: 02382 026300

9 Brownlow Road, Cambridge, CB4 3NG
Tel: 07825 868654

email: mail@acdenv.co.uk
www.acdenvironmental.co.uk

Linden HOMES

scheme: Woodcroft Farm, Lovedean
client: Linden Homes
drawing: Access Road, Soft Landscape proposal
date: March 2018
scale: 1:250@A1
drawing no: LIN21652 14
drawn: JRL checked: AE

Copyright of ACD Environmental Ltd. All rights described in Chapter IV of the Copyright, Designs and Patents Act 1988 have been generally asserted: 2011. Copyright of this plan remains with ACD until all fees have been paid in full.