



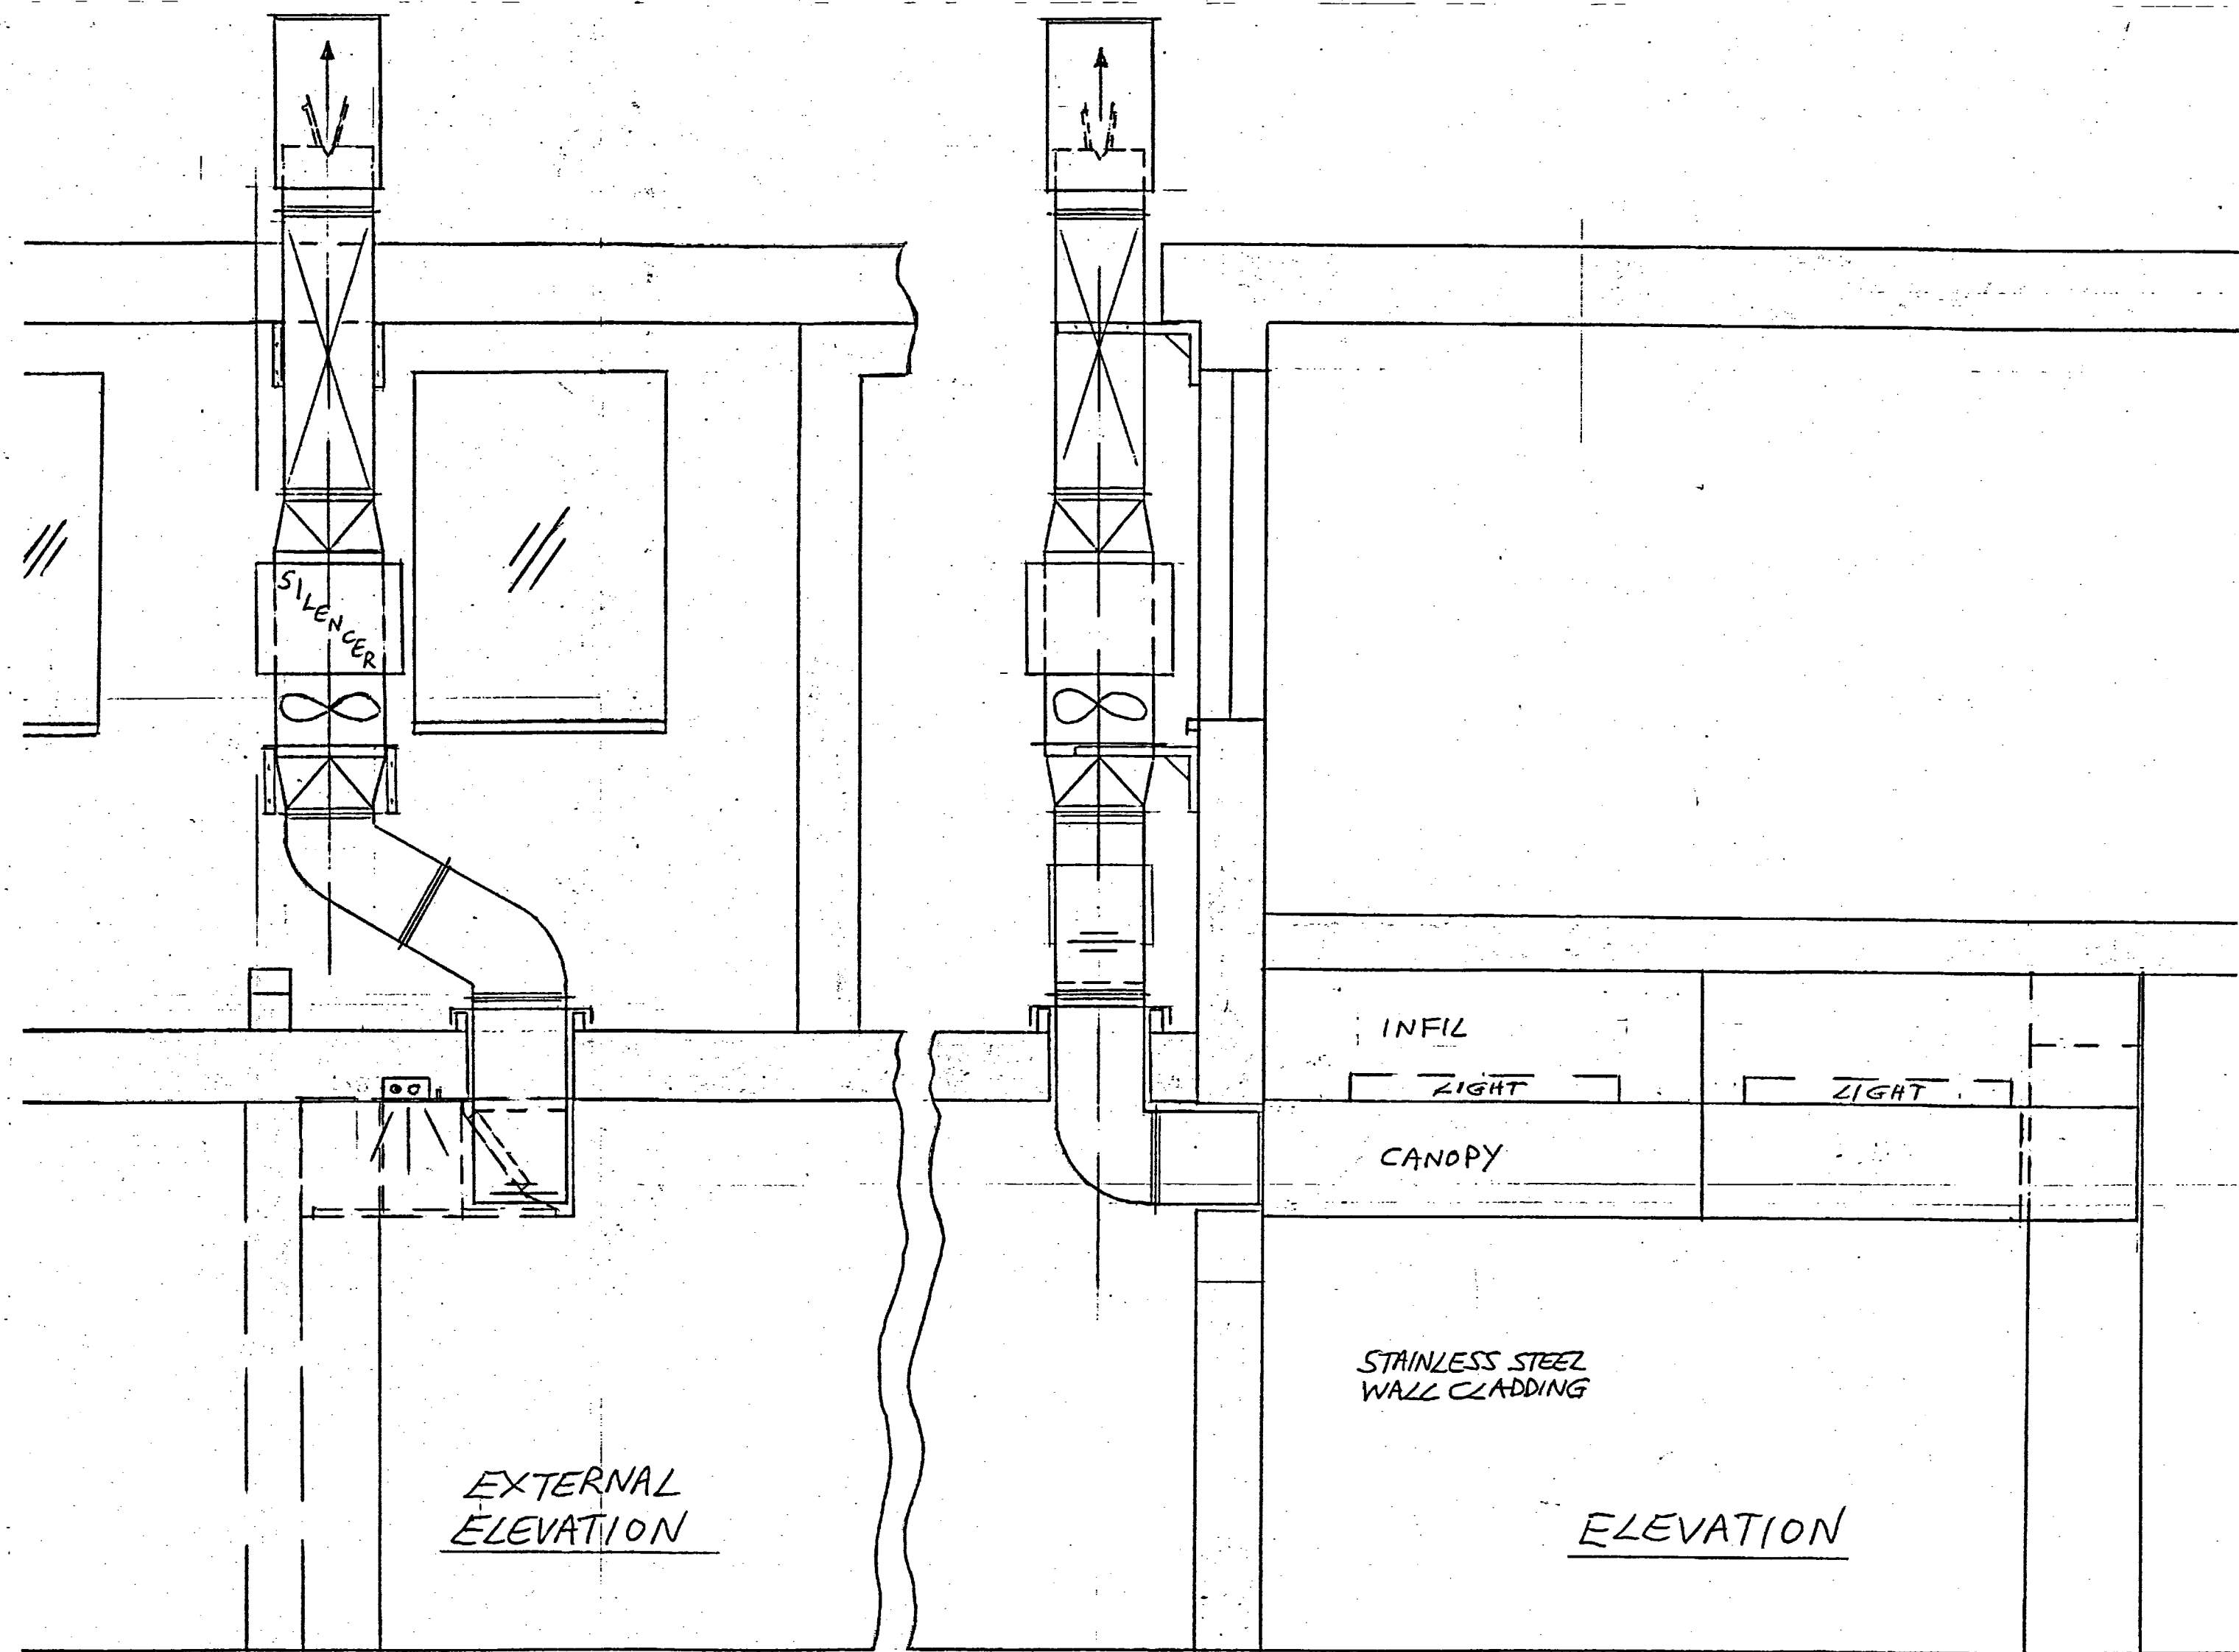

NOODLE BAR
115 LONDON ROAD
WATERLOOVILLE
HAMPSHIRE. PO7 7DZ

NEW KITCHEN
EXTRACTION SYSTEM

SCALE 1:25

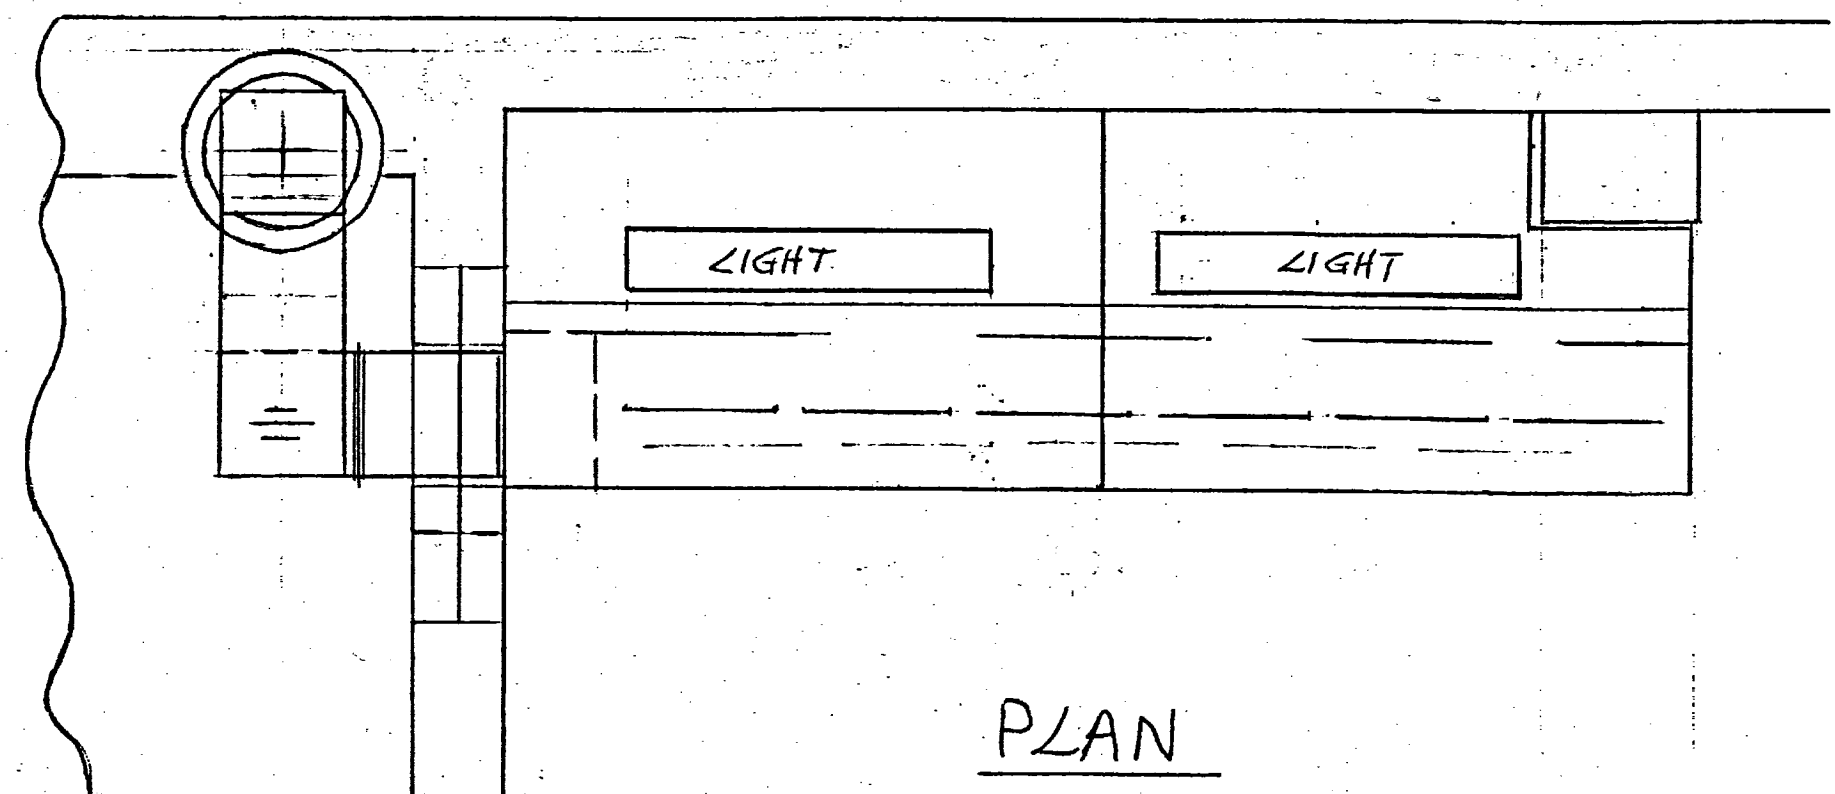

PLAN