



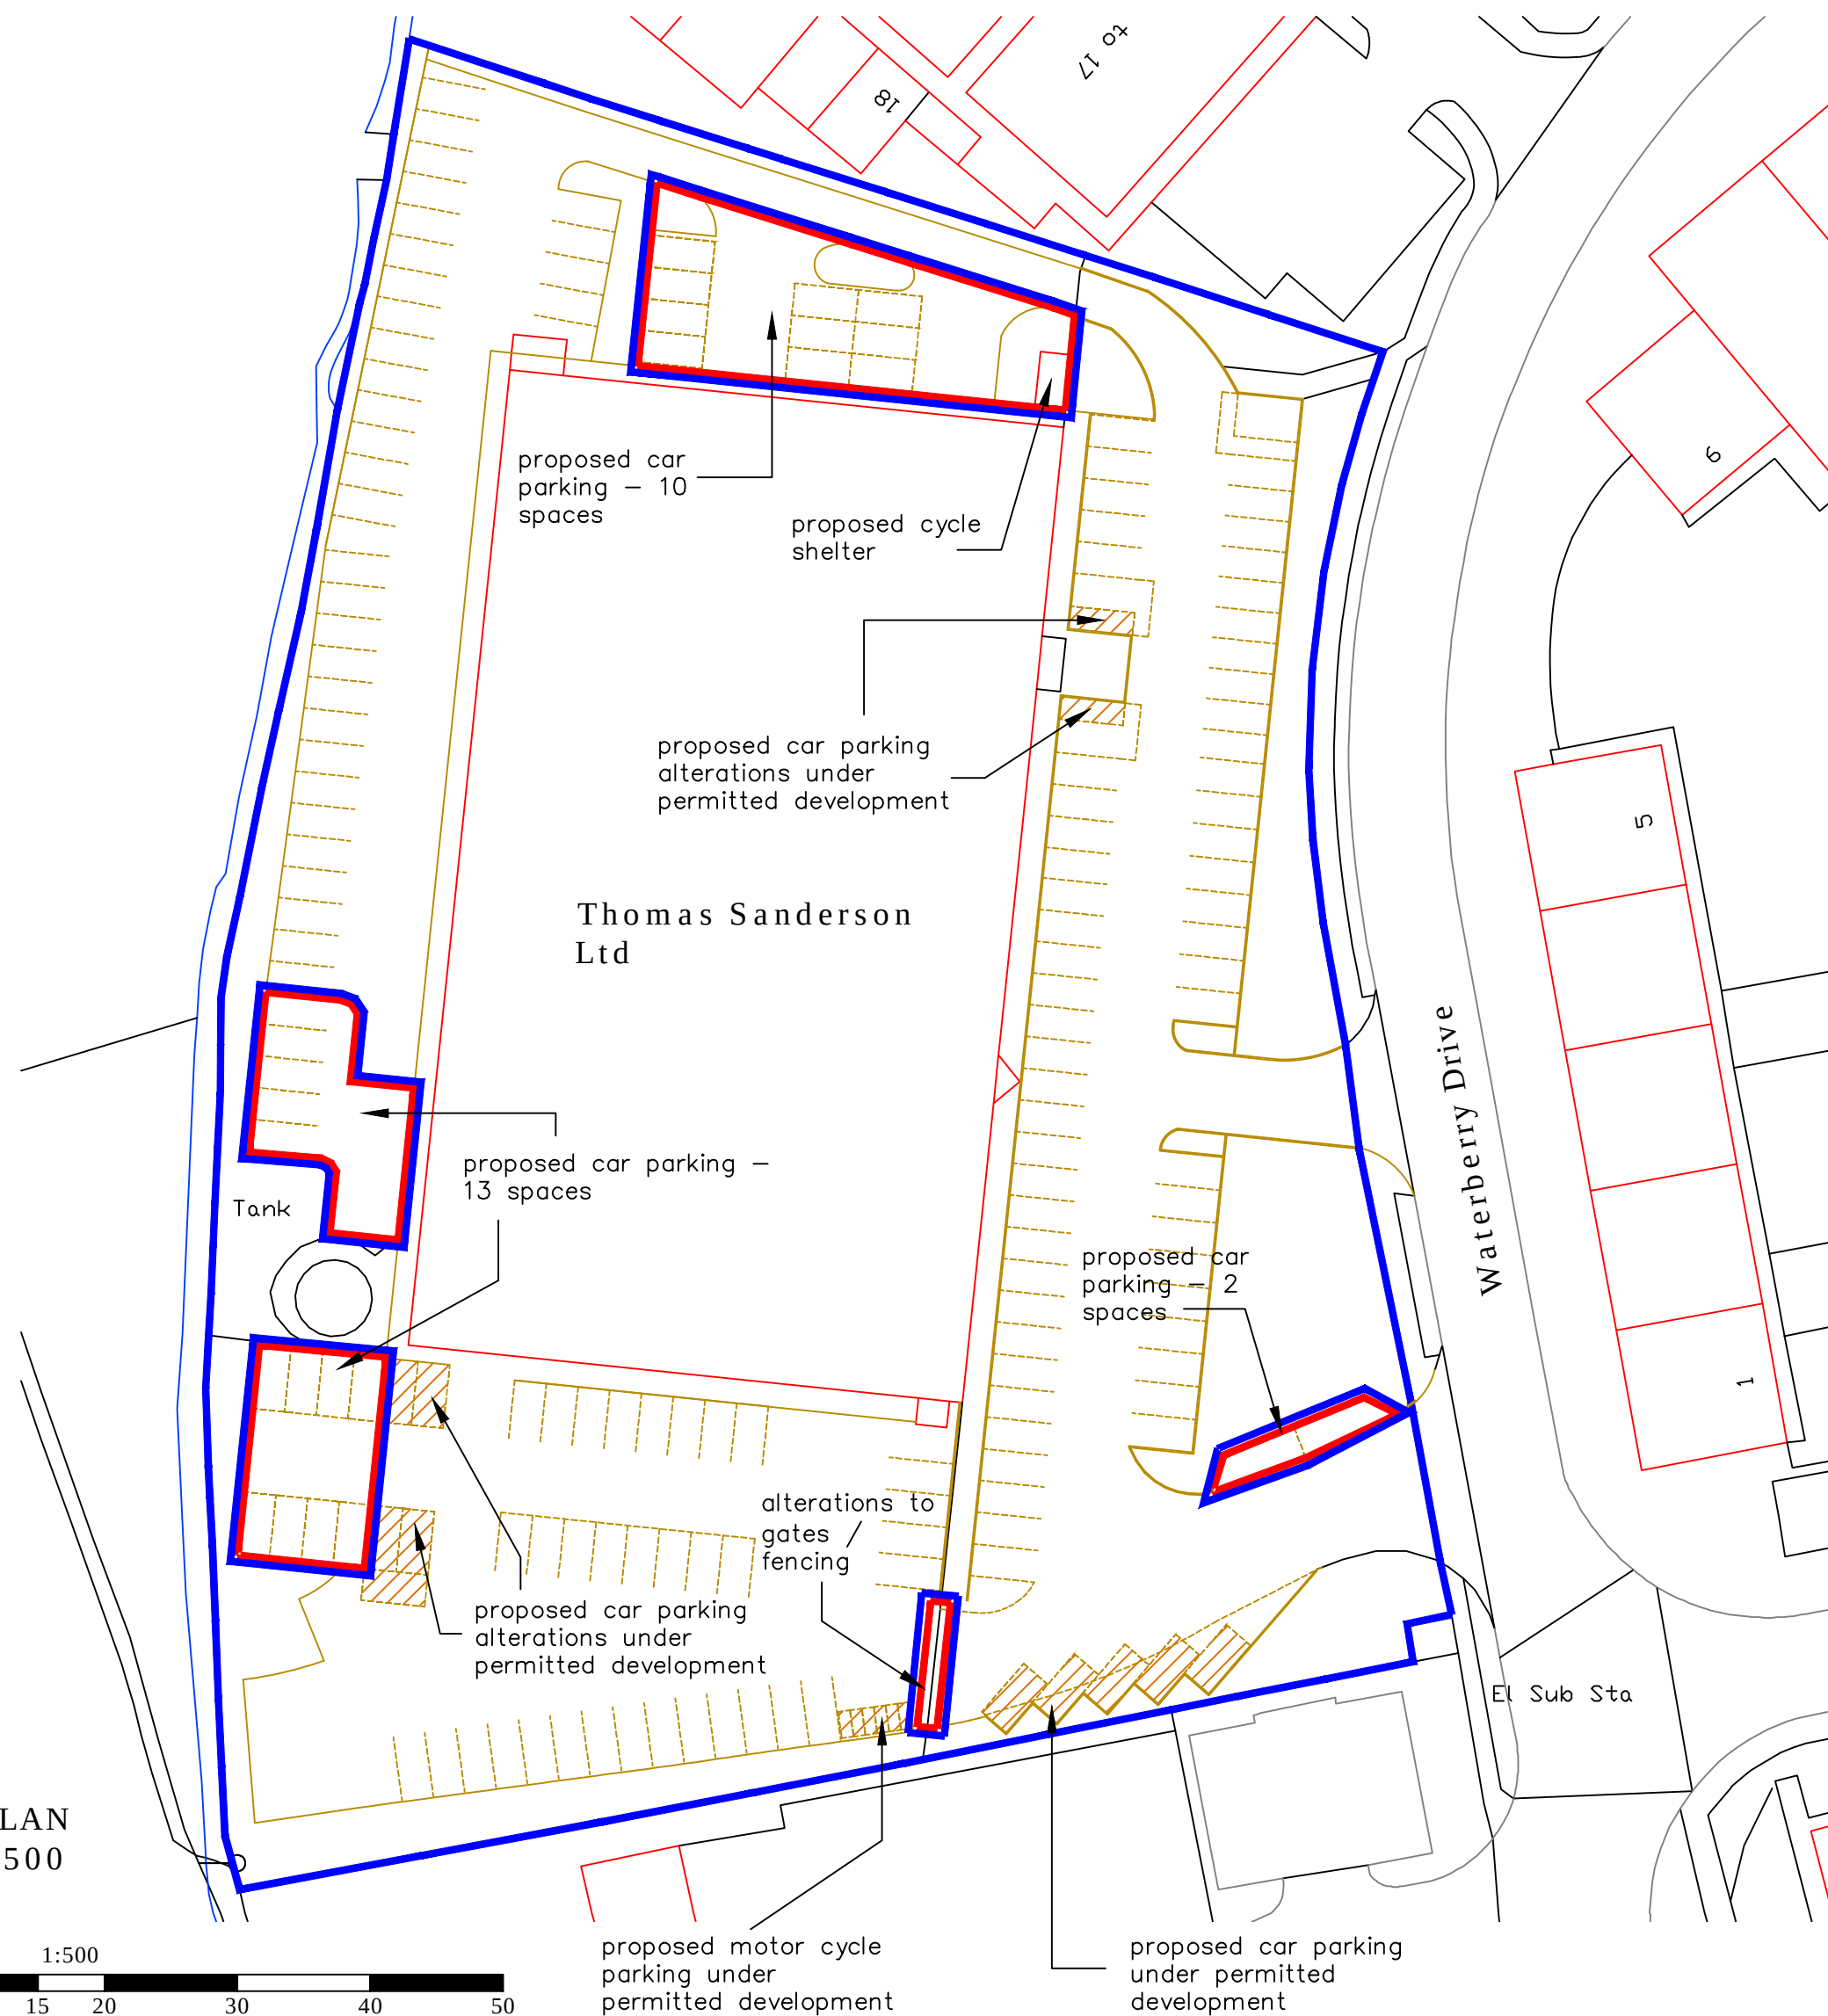


BLOCK PLAN  
SCALE 1:500




Proposed car parking alterations  
and cycle shelter. Proposed  
alterations to security fencing &  
gates at:  
Thomas Sanderson Ltd  
Tileasy House  
Waterberry Drive  
Waterlooville  
Hampshire  
PO7 7UW

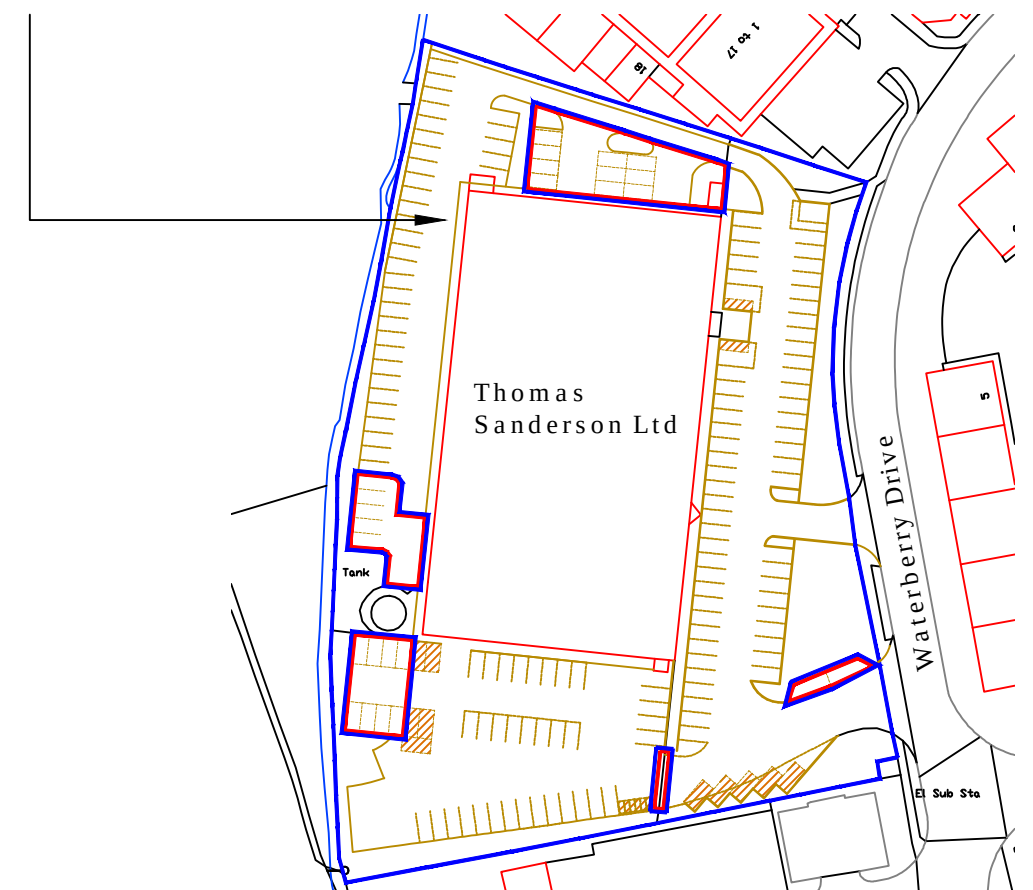

SITE LOCATION  
SCALE 1:1250

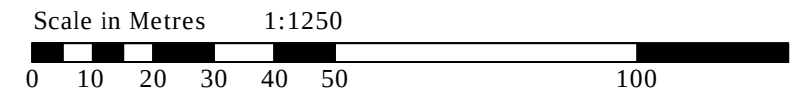
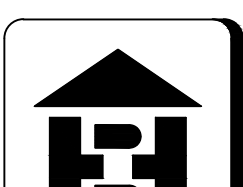
|   |   |                               |   |   |   |                                                                                            |  |  |                               |                             |                         |                                        |                          |                               |   |
|---|---|-------------------------------|---|---|---|--------------------------------------------------------------------------------------------|--|--|-------------------------------|-----------------------------|-------------------------|----------------------------------------|--------------------------|-------------------------------|---|
| <p>NOTES:</p> <p>The design and construction of this project shall be in accordance with the current Building Regulations &amp; NHBC Standards. These notes &amp; drawings have been prepared solely for the purpose of Planning &amp; Building Regulation approval.</p> <p>Do not scale from this drawing unless for Planning purposes. All dimensions to be checked on-site and any alterations to be approved by the Architect and/or client prior to any work commencing.</p> <p><b>Ordnance Survey Licence No: 100047591</b></p> <p>This drawing to be copyright and to be read in conjunction with all other drawings</p> | <p>Ammdements:</p> <p>Rev A : Cycle shelter added – 26/04/17</p> <p>Rev B : General amendments – 05/06/17</p> <p>Rev C : Two spaces in lieu of three by entrance – 03/10/17</p> | <p>Key:</p>                   | <p>Client Name &amp; Address:</p> <p>Thomas Sanderson Ltd<br/>Tileasy House<br/>Waterberry Drive<br/>Waterlooville<br/>Hants<br/>PO7 7UW</p> | <p>Project Address:</p> <p>Thomas Sanderson Ltd<br/>Tileasy House<br/>Waterberry Drive<br/>Waterlooville<br/>Hants<br/>PO7 7UW</p> | <table><tr><td colspan="3"><p>Drawing Details:</p><p>PLANNING DRAWING</p><p>Proposed Block &amp; Location Plans</p></td></tr><tr><td><p>Project No:</p><p>849</p></td><td><p>Drawing No:</p><p>3</p></td><td><p>Rev No:</p><p>C</p></td></tr><tr><td><p>Scale:</p><p>1:500 1:1250 @ A2</p></td><td><p>Drawn:</p><p>BWH</p></td><td><p>Chk'd:</p><p>19/04/17</p></td></tr></table> | <p>Drawing Details:</p> <p>PLANNING DRAWING</p> <p>Proposed Block &amp; Location Plans</p> |  |  | <p>Project No:</p> <p>849</p> | <p>Drawing No:</p> <p>3</p> | <p>Rev No:</p> <p>C</p> | <p>Scale:</p> <p>1:500 1:1250 @ A2</p> | <p>Drawn:</p> <p>BWH</p> | <p>Chk'd:</p> <p>19/04/17</p> | <div></div> <p>B H<br/>ARCHITECTURE Ltd</p> <p>Heath Cottage<br/>Newlands Lane<br/>Purbrook<br/>Waterlooville<br/>Hants<br/>PO7 5SQ</p> <p>Tel: 023 9223 2322<br/>Mob: 07747 771808<br/>E-mail:bernard@bernardharding.com</p> |
| <p>Drawing Details:</p> <p>PLANNING DRAWING</p> <p>Proposed Block &amp; Location Plans</p>   |   |                               |   |   |   |                                                                                            |  |  |                               |                             |                         |                                        |                          |                               |   |
| <p>Project No:</p> <p>849</p>   | <p>Drawing No:</p> <p>3</p>   | <p>Rev No:</p> <p>C</p>       |   |   |   |                                                                                            |  |  |                               |                             |                         |                                        |                          |                               |   |
| <p>Scale:</p> <p>1:500 1:1250 @ A2</p>   | <p>Drawn:</p> <p>BWH</p>   | <p>Chk'd:</p> <p>19/04/17</p> |   |   |   |                                                                                            |  |  |                               |                             |                         |                                        |                          |                               |   |