

TO BE READ IN CONJUNCTION WITH STRUCTURAL  
ENGINEER'S DRAWINGS.  
REPORT ALL DISCREPANCIES PRIOR TO PROCEEDING.


Notes:

REV C: 2018/02/12  
REV B: 2018/02/06  
REV A: 2018/01/25

REVISION

DATE

Yeates Design LLP  
74 Clerkenwell Road  
London EC1M 5QA  
tel: 020 7251 6667  
www.yeatesdesign.co.uk

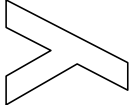

PROJECT : 36a WITTERING ROAD  
HAYLING ISLAND  
HAMPSHIRE PO11 9SP

DRAWING : Proposed Section

SCALE : 1:100 @ A3


DATE : DECEMBER 2017

DWG NO. 594/P/008


DWN BY : C

DRAWING STATUS : FOR TENDER ☐  
FOR PLANNING ☒ FOR CONSTRUCTION ☐

INFORMATION CONTAINED IN THIS DRAWING IS THE SOLE COPYRIGHT  
OF YEATES DESIGN & ARCHITECTURE AND SHOULD NOT BE  
REPRODUCED WITHOUT THEIR PERMISSION

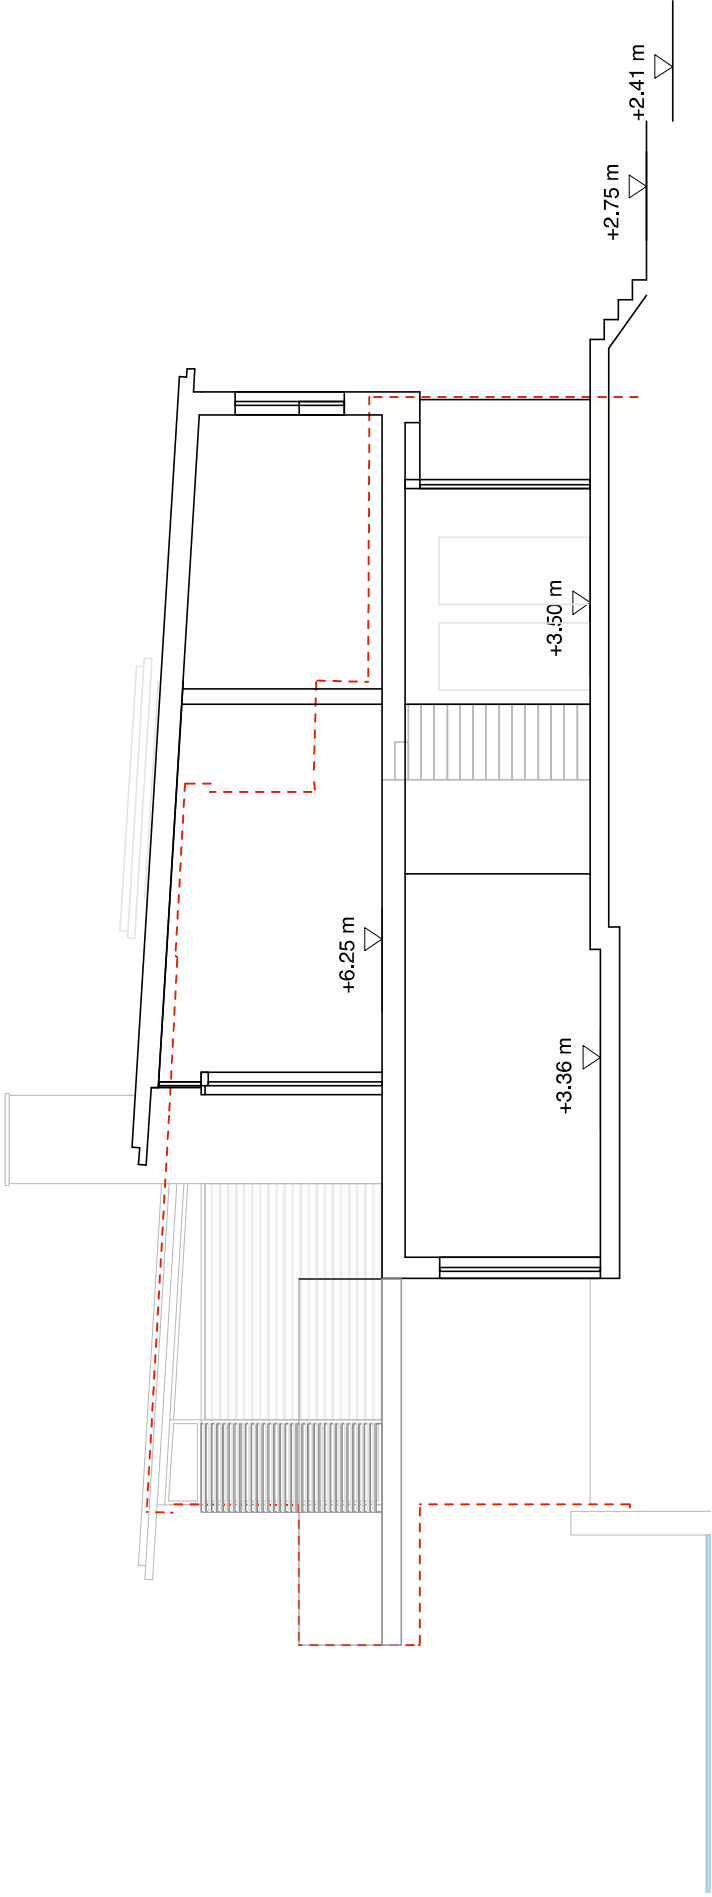

Proposed Section AA

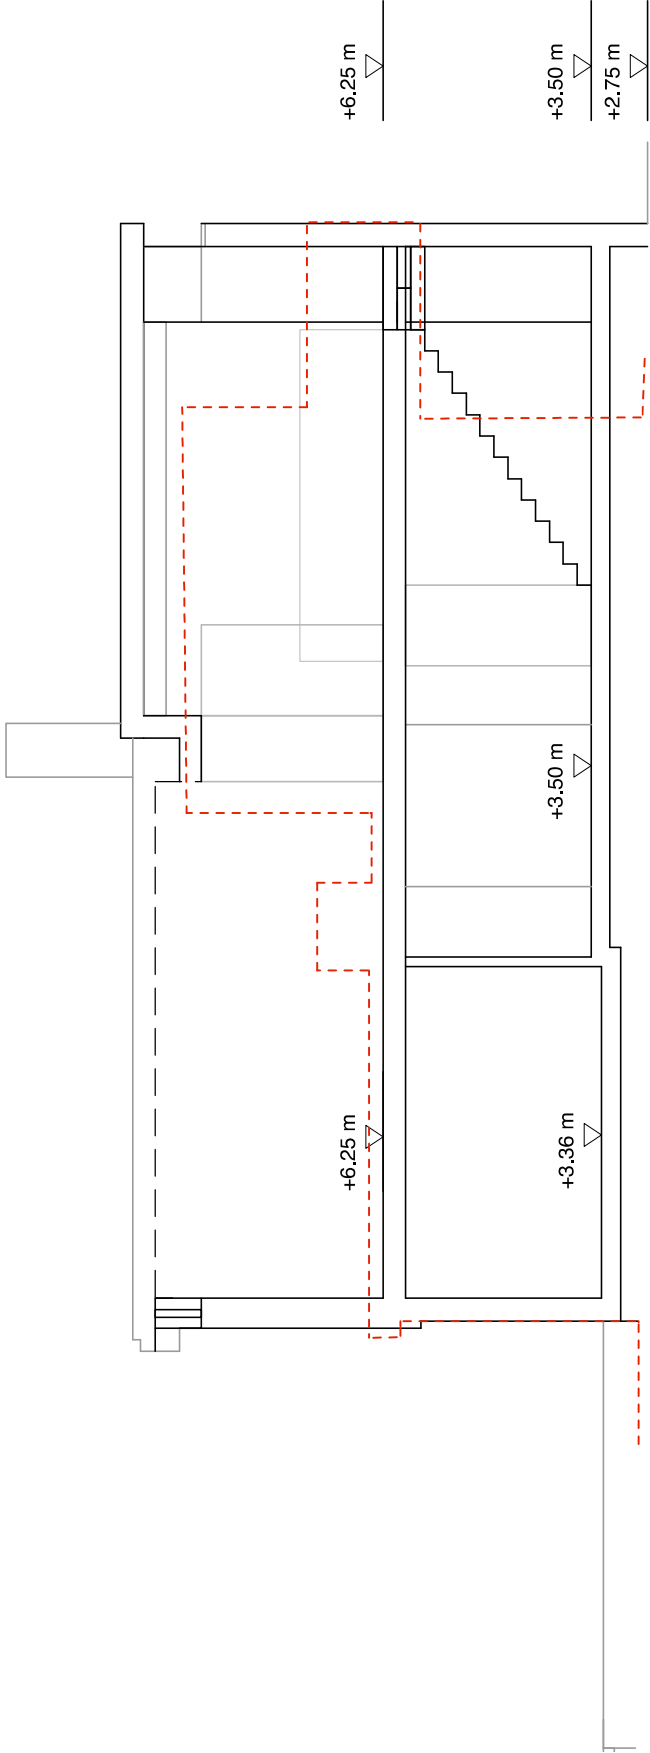

Proposed Section BB

