


Former White Hart P.H.
East Street
PO9 1AA

PROPOSED
FIRST FLOOR PLAN

Revisions
A. INITIAL DRAWING
B. UPDATE IN LINE WITH CLIENT
COMMENTS

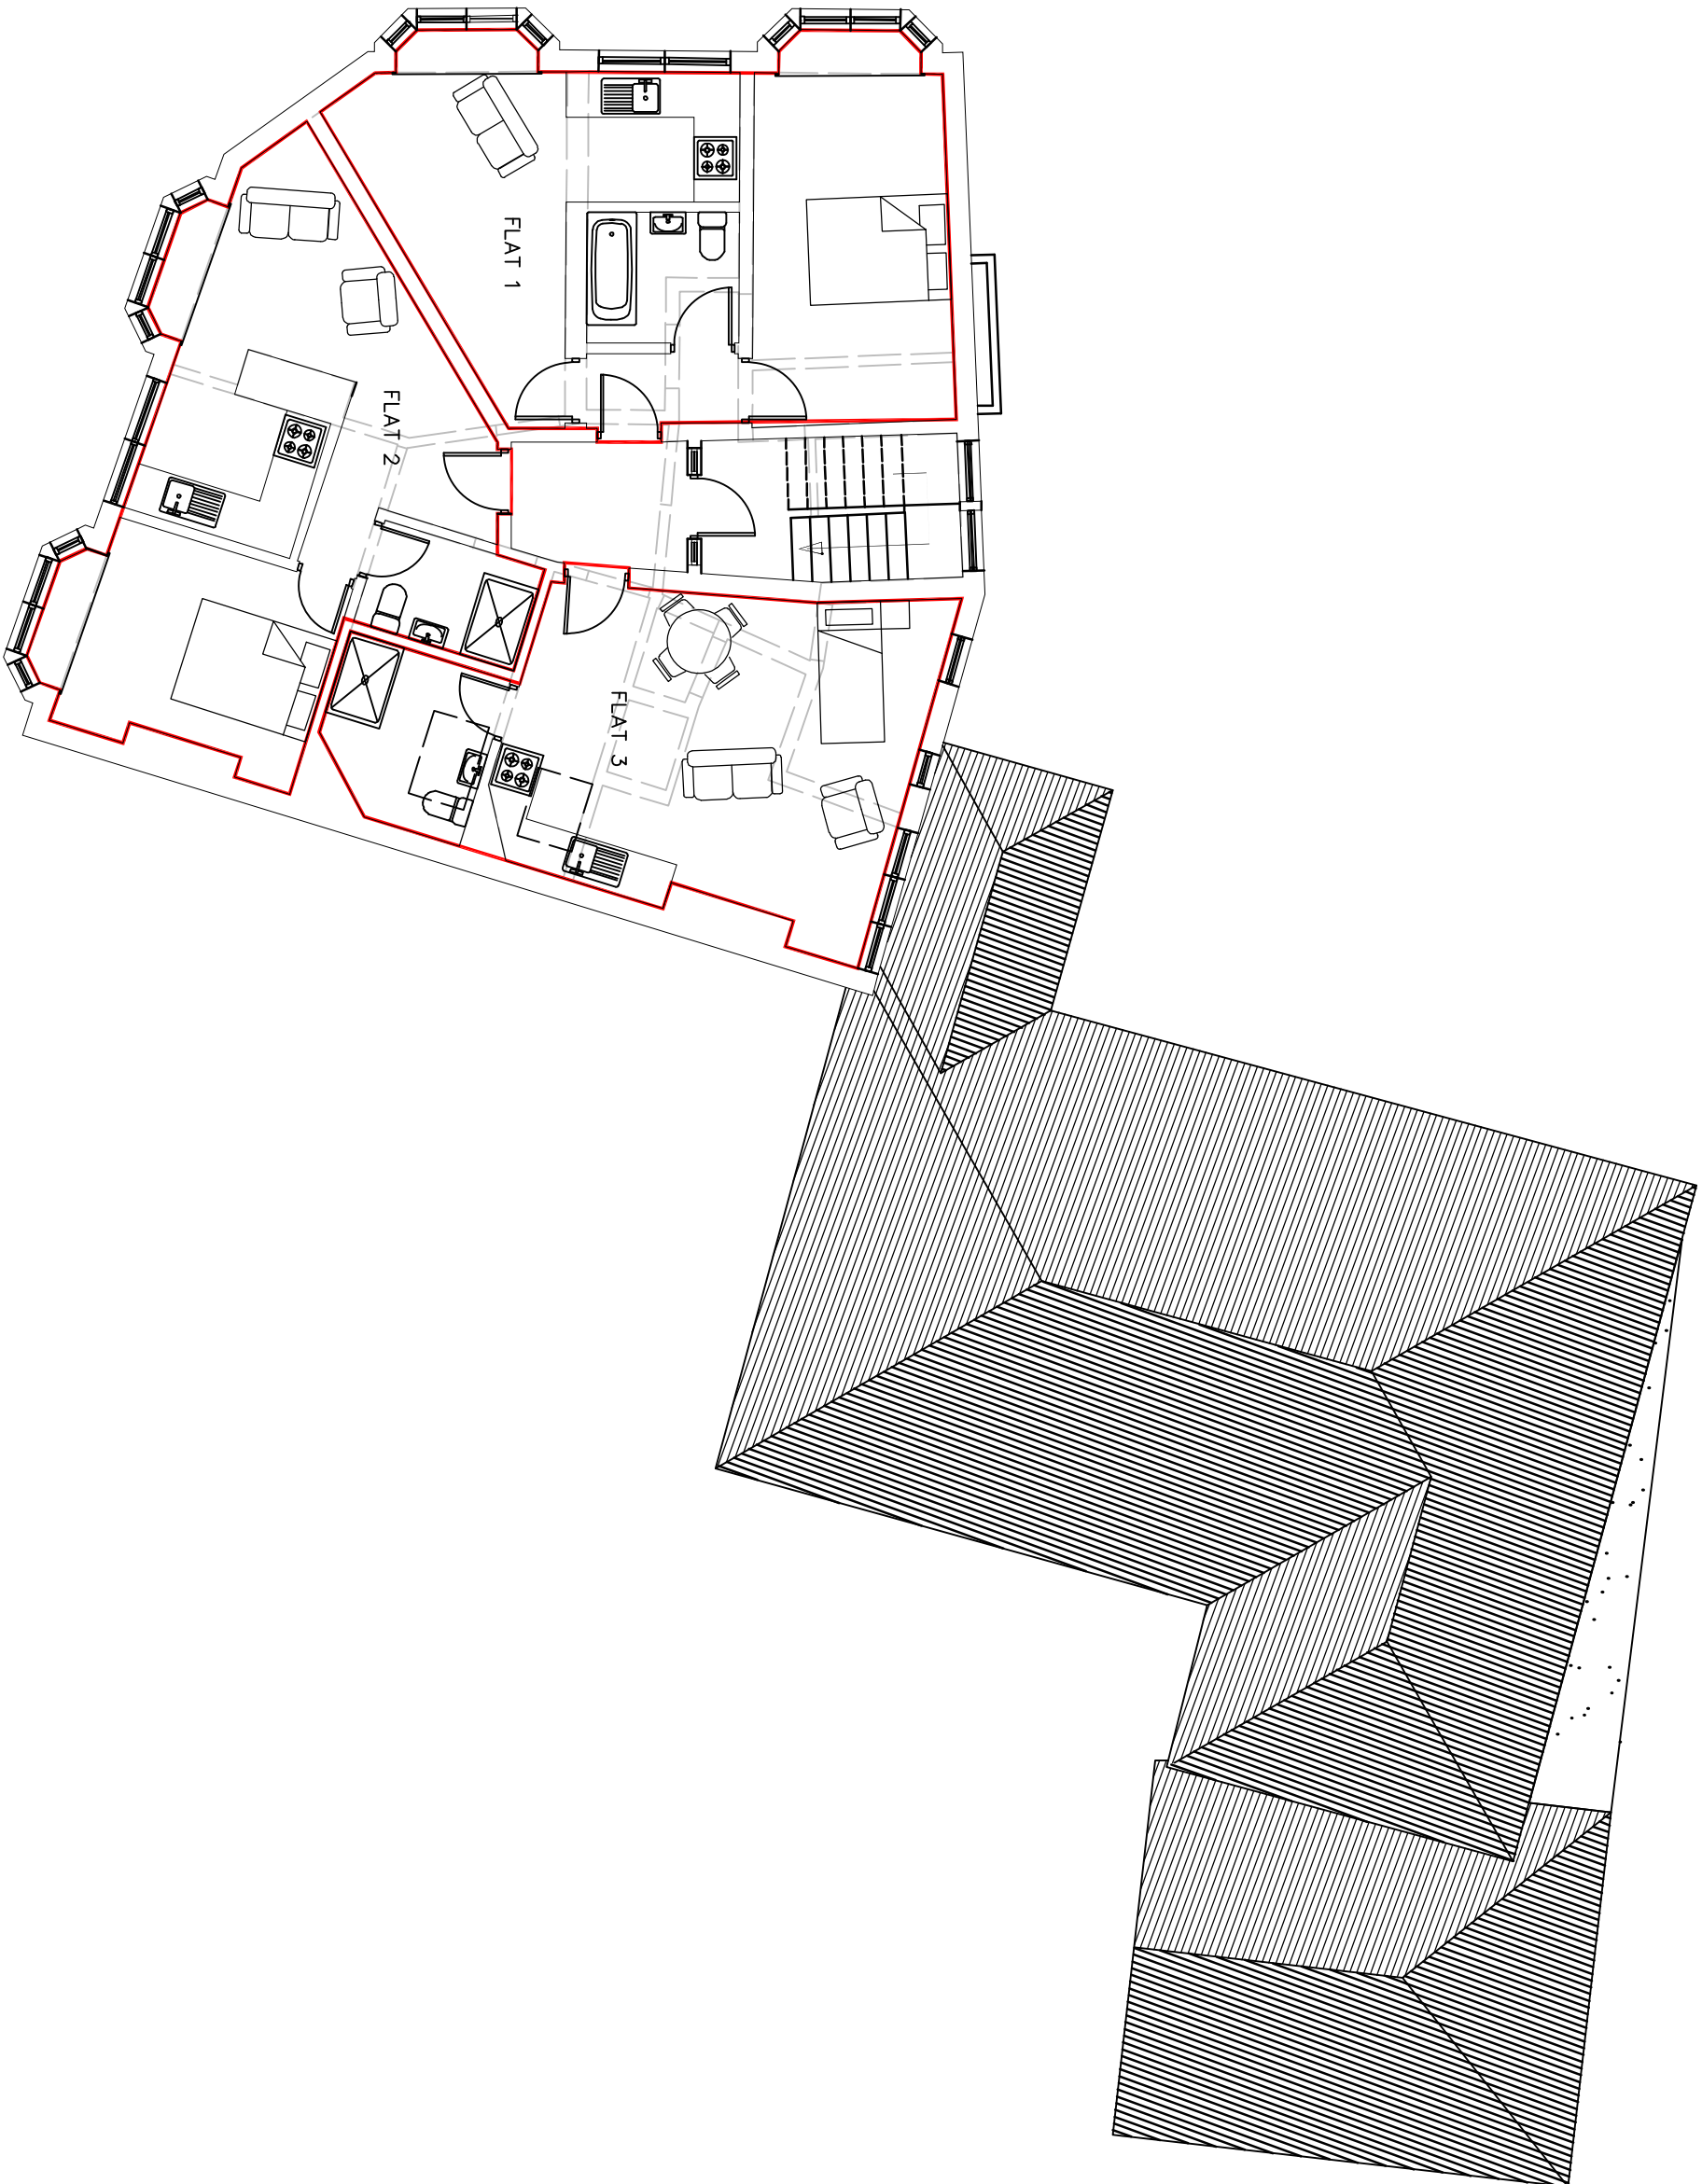

Martin Critchley
CHARTERED ARCHITECT

The Old Brewery,
15E South Street, Hovant,
Hampshire, PO9 1BU
023 92 474 919
critchleycritchley@hotmail.com

Scale A3 = 1:100
Drawn AJB
Date 19/09/17

17094-4020

metres

10

20

30

40