



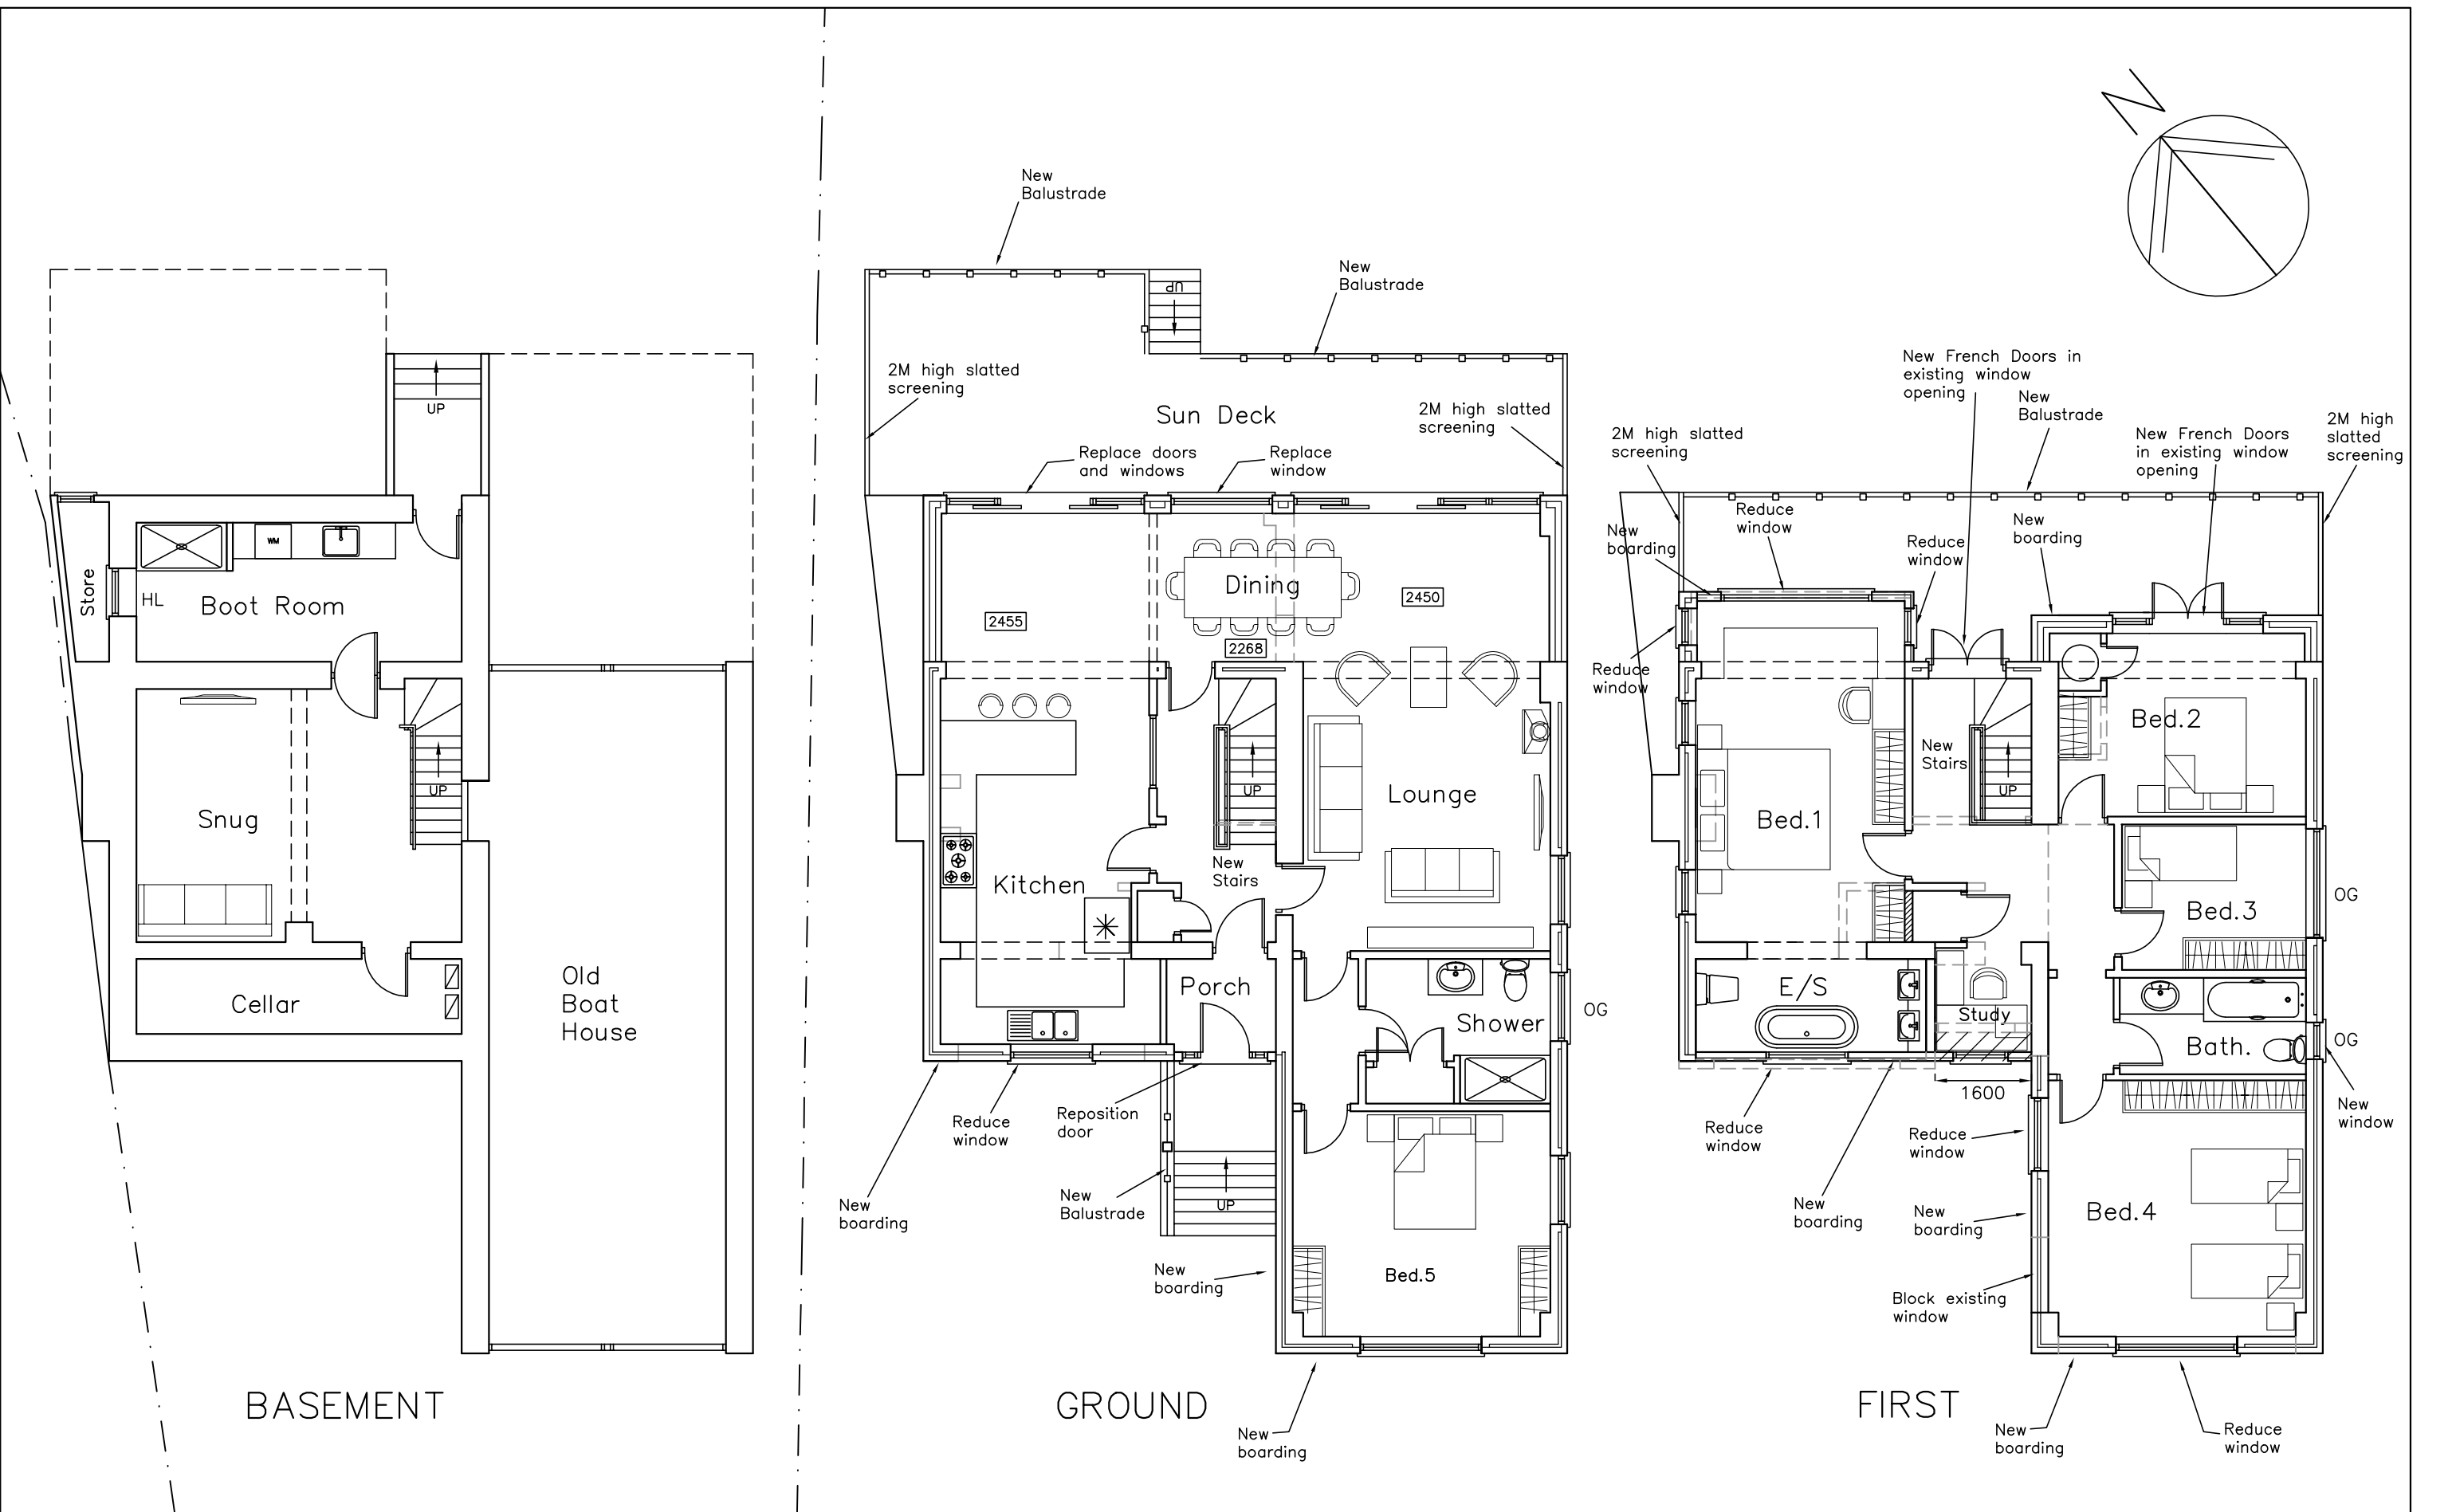

Sinah House  
Ferry Road  
Hayling Is.  
PO11 0DG

PROPOSED  
FLOOR PLANS

- Revisions
- A. Window revisions. 01/02/18
  - B. Windows reduced. 07/02/18
  - C.
  - D.

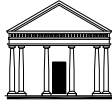

Martin Critchley  
CHARTERED ARCHITECT

The Old Brewery,  
15E South Street, Havant,  
Hampshire, PO9 1BU  
023 92 474 919  
critchleyarchitect@hotmail.com

Scale A3 = 1:100  
Drawn ELR/JHL/BLB  
Date 31/01/18

1513-412<sup>B</sup>

metres

10

20

30

40