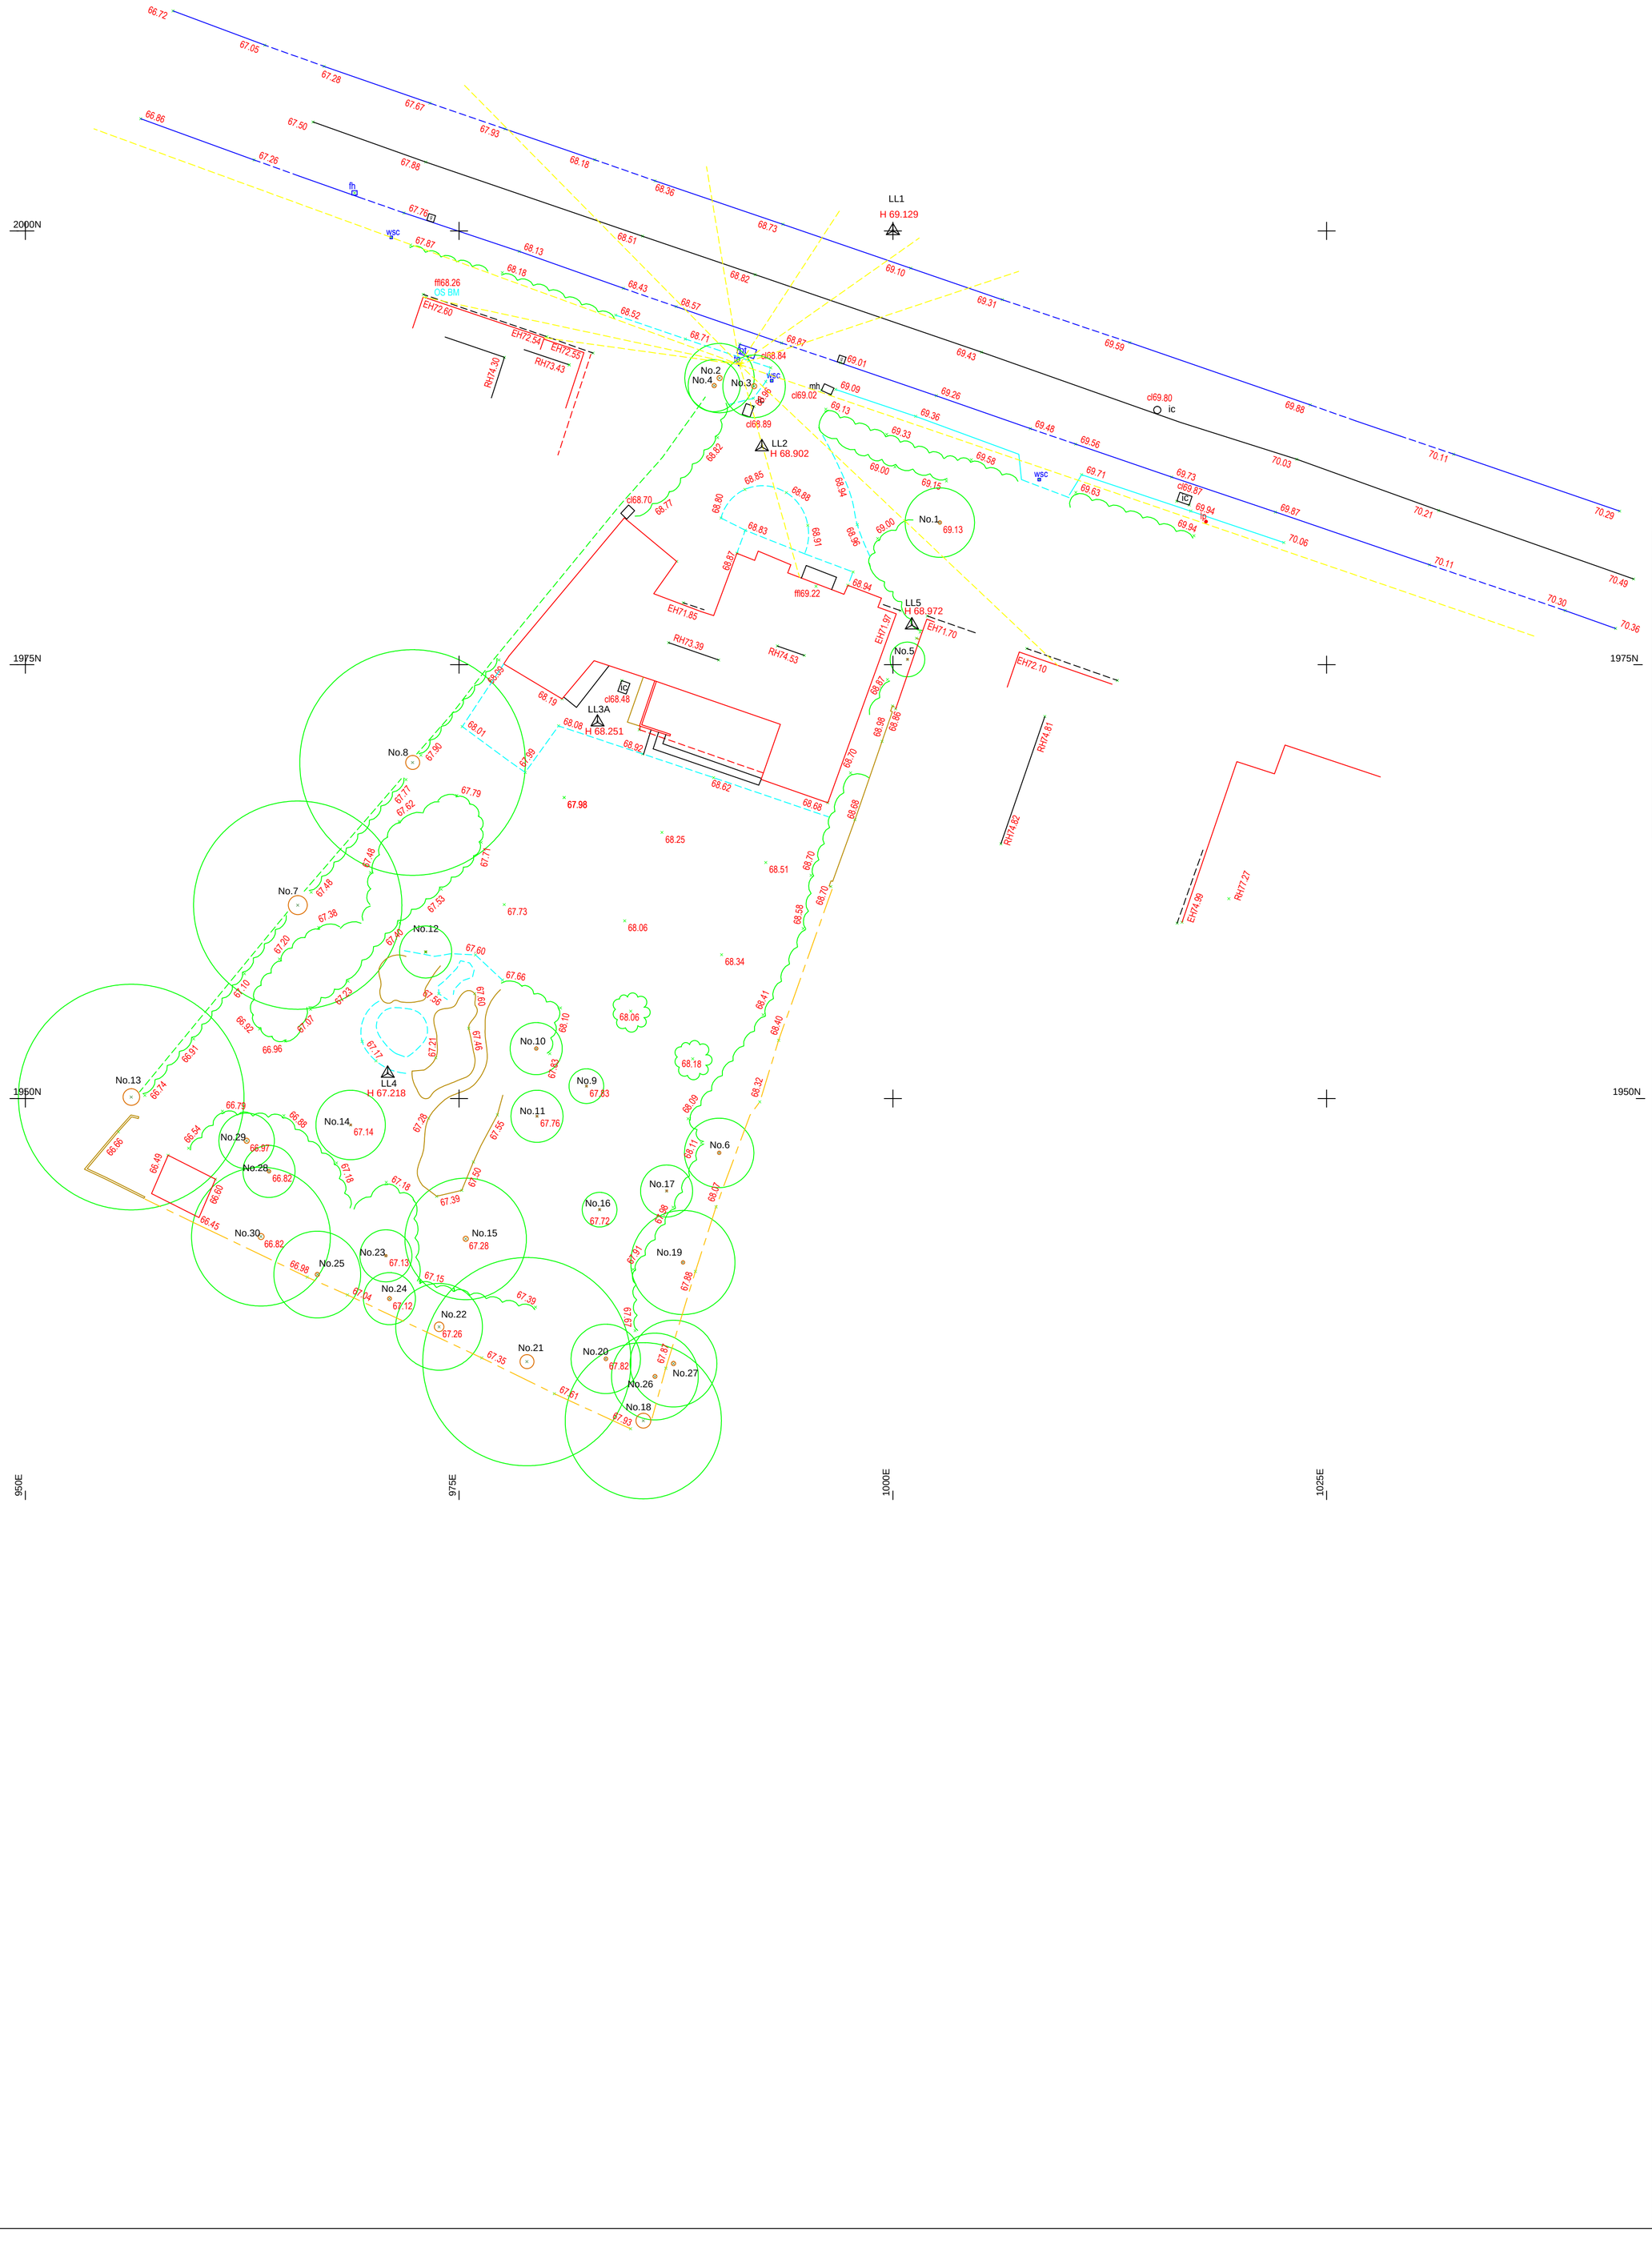


Tree List

Ref.No	Name	Trunk	North Spread	East Spread	South Spread	West Spread	Height	Comments
		MM	M	M	M	M		
No.1	UNK	200	2	2	2	2		
No.2	FIR	300	2	2	2	2	9	
No.3	FIR	300	1.8	1.8	1.8	1.8	8	
No.4	FIR	250	1.5	1.5	1.5	1.5		
No.5	UNK	100	1	1	1	1	3	
No.6	UNK	200	2	2	2	2	3	
No.7	OAK	1100	6	6	6	6	12	
No.8	OAK	800	6.5	6.5	6.5	6.5	13	
No.9	UNK	100	1	1	1	1		
No.10	UNK	200	1.5	1.5	1.5	1.5		
No.11	UNK	100	1.5	1.5	1.5	1.5	2	
No.12	FIR	100	2	2	2	2		
No.13	OAK	950	6.5	6.5	6.5	6.5	12	
No.14	UNK	100	2	2	2	2		
No.15	APP	300	3.5	3.5	3.5	3.5	4.5	
No.16	UNK	100	1	1	1	1		
No.17	UNK	100	1.5	1.5	1.5	1.5		
No.18	FIR	850	4.5	4.5	4.5	4.5	7	
No.19	FIR	200	3	3	3	3	7	
No.20	UNK	220	2	2	2	2	11	
No.21	FIR	800	6	6	6	6	7	
No.22	FIR	550	2.5	2.5	2.5	2.5	5	
No.23	FIR	120	1.5	1.5	1.5	1.5	3.5	
No.24	FIR	230	1.5	1.5	1.5	1.5	6	
No.25	UNK	250	2.5	2.5	2.5	2.5		
No.26	UNK	230	2.5	2.5	2.5	2.5	4.5	
No.27	PINE	250	2.5	2.5	2.5	2.5		
No.28	FIR	200	1.5	1.5	1.5	1.5	7.5	
No.29	FIR	300	1.6	1.6	1.6	1.6	9	
No.30	PINE	350	4	4	4	4	7	


Abbreviations

wl	brick wall	re	rodding eye
bol	boland	rnp	road name plate
bs	bus stop	rwp	rainwater pipe
bt	tel inspection chamber	rs	road sign
ctv	cable tv cover	▲ Stn	survey station
dl	drainage channel	sc	stop cock
dk	dropped kerb	st	step
d	diameter	sv	stop valve
ep	electricity pole	sl	traffic light
er	earth rod	tp	telegraph pole
fb	flower bed	vp	vent pipe
fh	fire hydrant	wm	water meter
fp	footpath	wsc	water stop cock
g	gully	wsv	water stop valve
gsc	gas stop cock		
gsv	gas stop valve	Fence details	
fh	hydrant	bwf	barbed wire
ic	inspection chamber	cb	crash barrier
jbx	junction box	ci	corrugated iron
kb	kerb	ctl	chain link
lbx	letter box	cnp	chestnut paling
lp	lamp post	ir	iron railing
mh	manhole	pnw	post and wire
mkr	marker	pwm	post and wire mesh
h	height	pnr	post and rail
p	post	cbf	close board fence
pb	post box		
lp	lamp post		

Line types

- Fences
- Kerb
- Walls
- Stairs
- Change of Surface
- Footpath
- Bank Top
- Bank Bottom
- Building
- Building Overhead
- Roof heights
- Flower Bed
- Overhead Cable
- Road Edge
- Hedge Row
- Canopy
- Edge of vegitation

Multi directional tree canopy

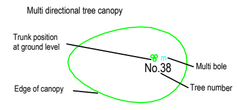

Notes

Tree species should be confirmed by a arboricultural consultant if critical
Trunk sizes are measured at 1.5m above ground level

Eaves heights (where shown) are taken at the end of the tile / top of guttering.
Ridge heights are taken at the top of the ridge tile.
Service covers indicated where visible at time of survey

Grid North

J. Brotherton & Partners
Land Surveyors & Engineers

'Firdown' 113 Frogmore Lane
Waterlooville, Hampshire PO8 9RD

Tel: 023 9259 1979
Email: enquiries@jbpsurveys.co.uk
Web: www.jbpsurveys.co.uk

Client: Wilson Designer Homes Ltd

Drawing Title: Topographic Land Survey

Location: 33 Lovedean Lane

Revisions / Status / Notes

LEVELS BASED ON: Local
GRID BASED ON: Local
Surveyor:- SB
Drawn By:- SB
Checked by:- JB

Drawing & CAD Ref: 17100

REVISIONS

SCALE (when prtinted): 1:200 @ A1

Date: 11th January 2017

MEMBERS OF THE SURVEY

Removal of this block also removes all warranties
This drawing has been created for use at a scale of 1:200
All critical dimensions, positions and levels to be checked on site