



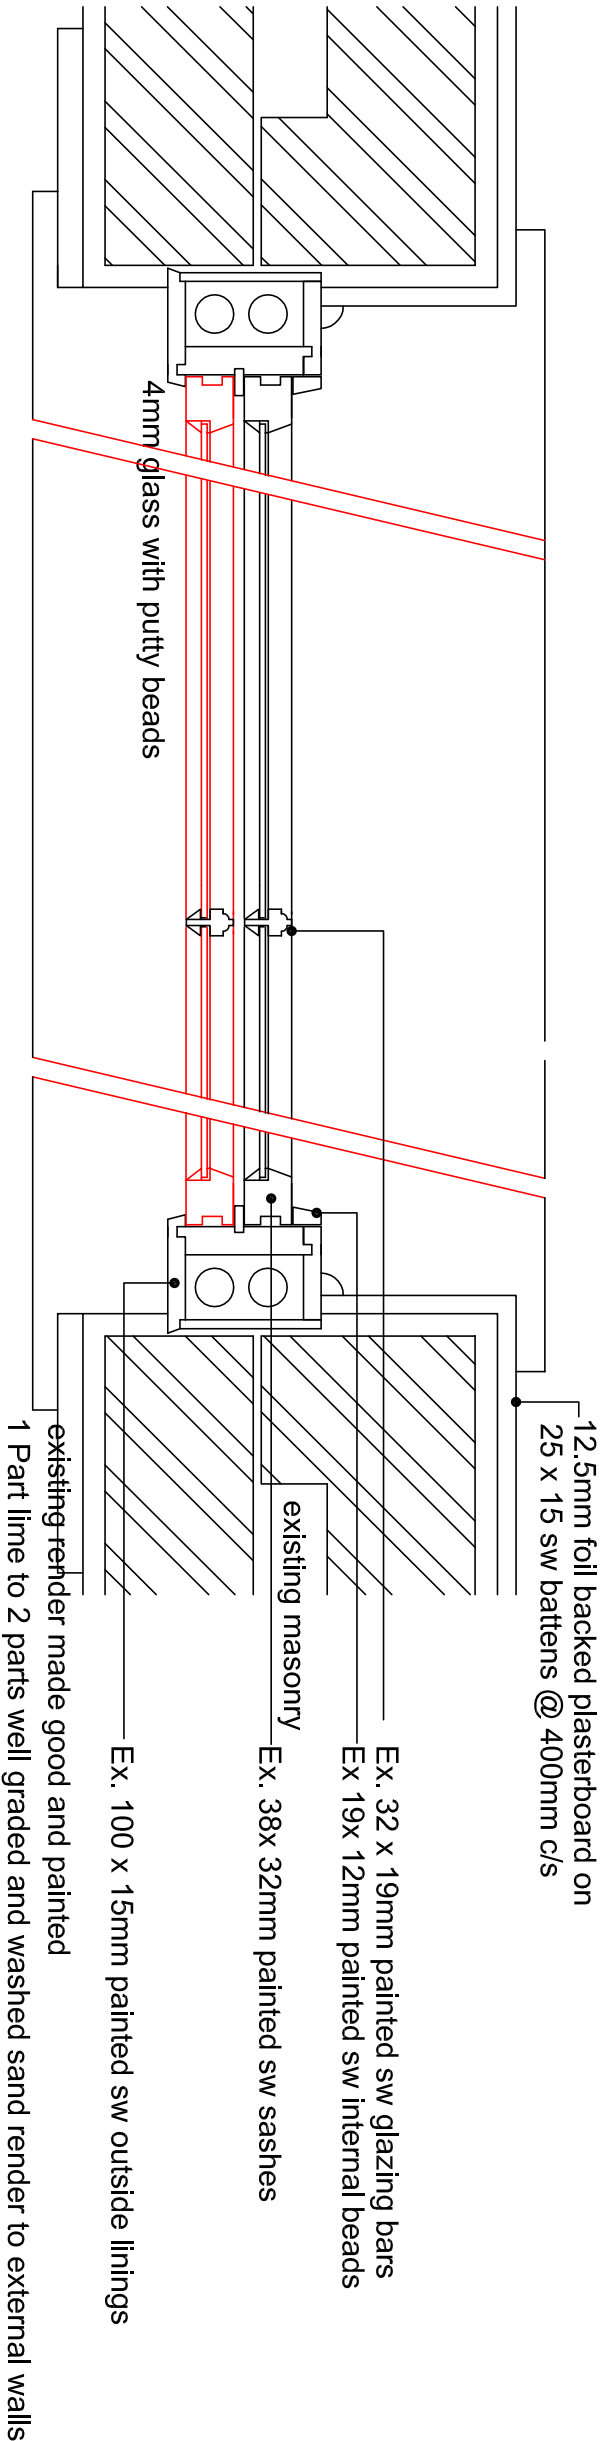

Detail A

SASH WINDOW PLAN DETAILS


White Painted sw

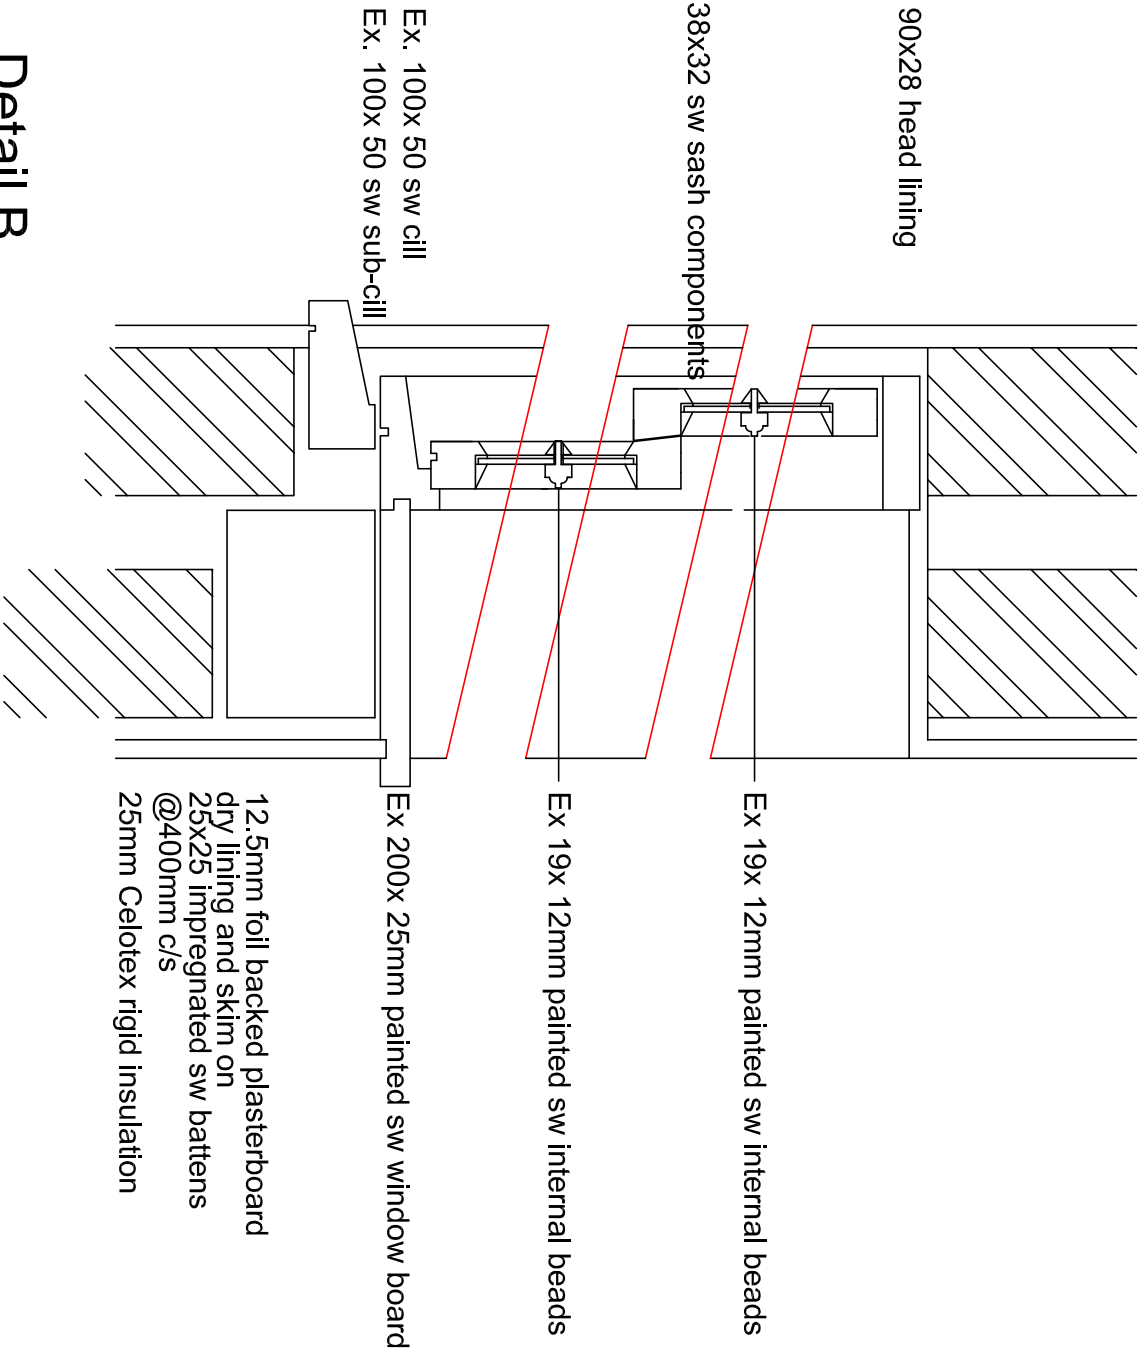

Detail B

SASH WINDOW SECTION DETAILS

White Painted sw

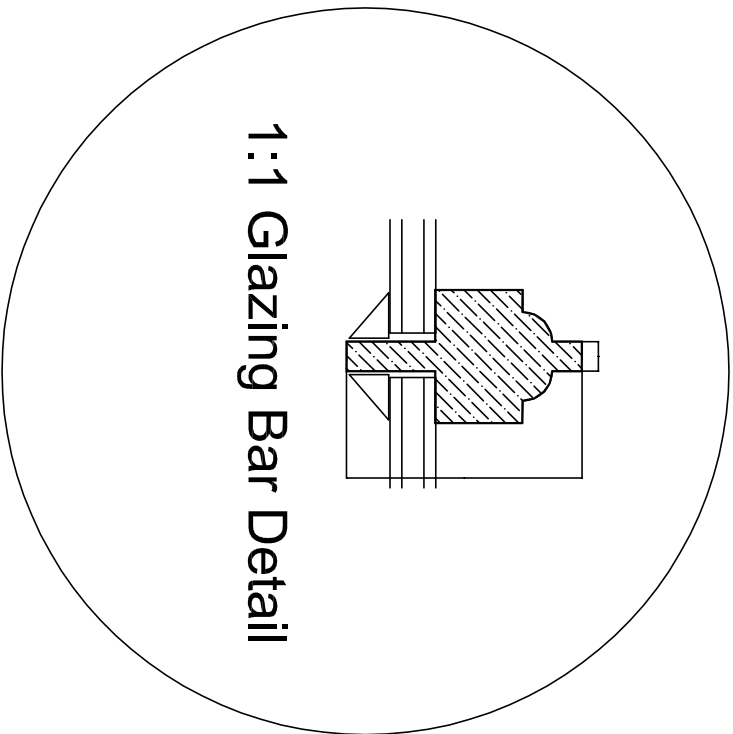

SCALE	TITLE
1/5	Residential Proposals
DATE	
Aug. 2017	11, East Street - Havant
AUTHOR	DETAIL
PG	Window Details
DRAWING NO	
17/300/W01	

A	B	C	D	E	F	G	H
J	K	L	M	N	O	P	R
S	T	U	V	W	X	Y	Z

PETER GALLOWAY PARTNERSHIP



A R C H I T E C T S

HAVANT, HAMPSHIRE PD9 1AQ
TEL: 02392 483153 MDB: 07808 483362
E-MAIL: peter@pgpartners.co.uk