



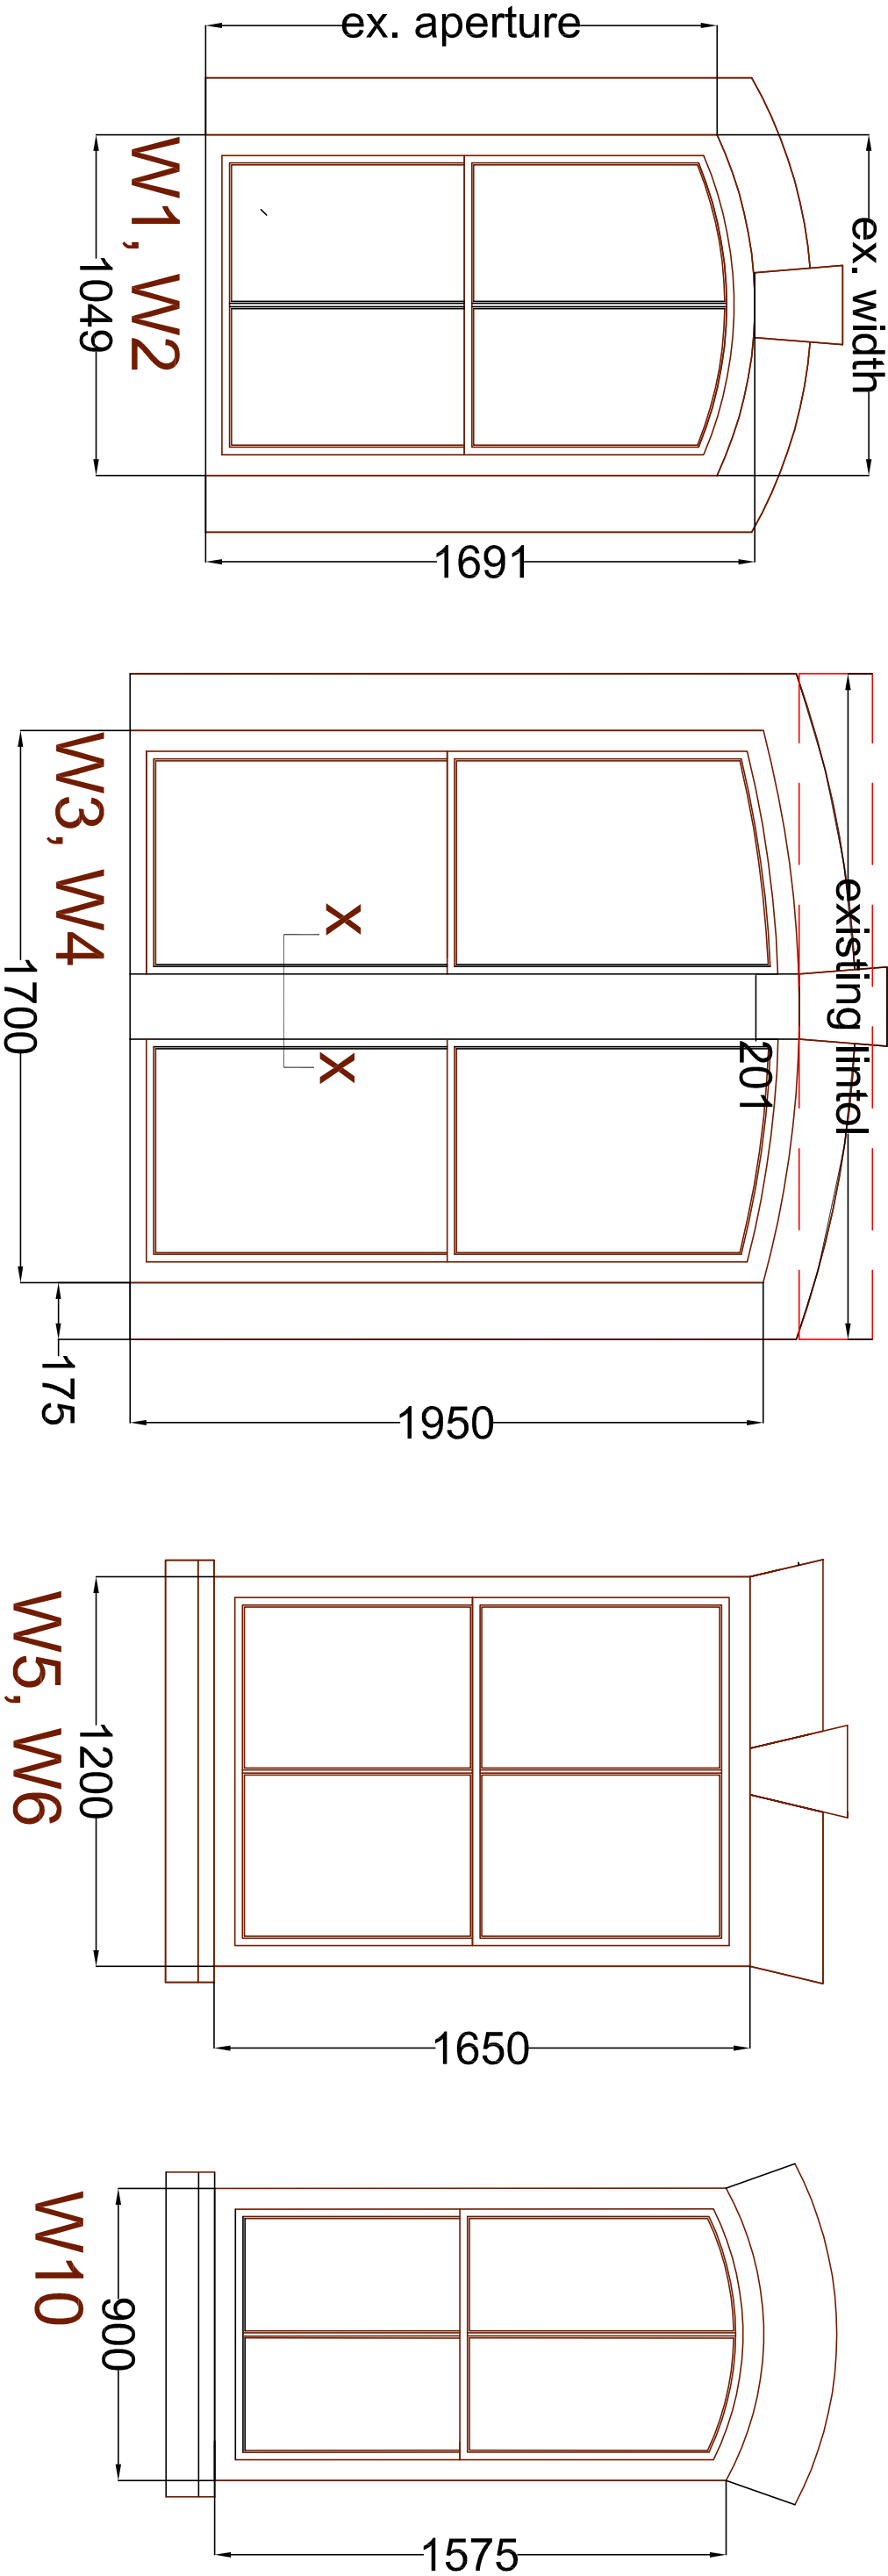

NB. ALL DIMENSIONS TO BE VERIFIED ON SITE

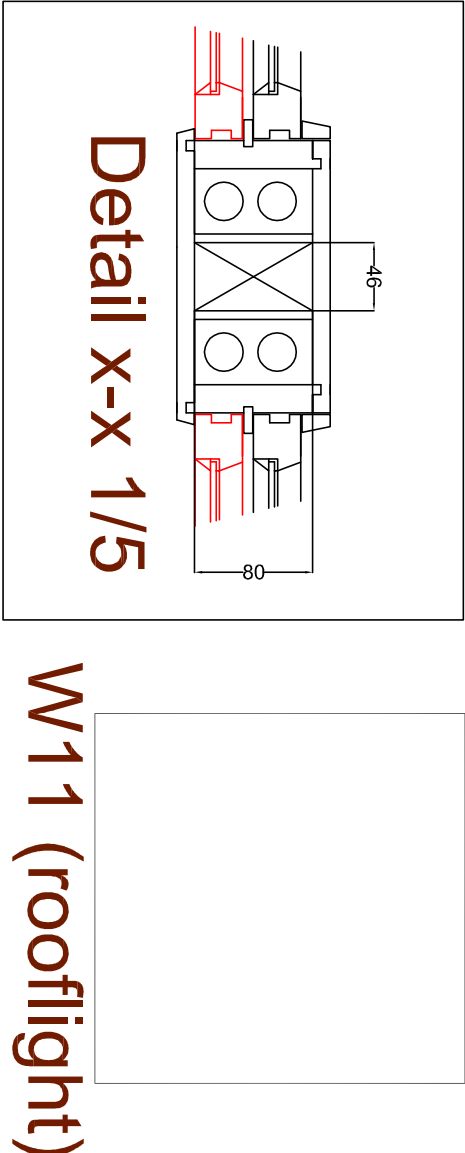

SCALE	1/20	TITLE	Conversion Works	PETER GALLOWAY PARTNERSHIP
DATE	July 2017	DETAIL	11, East Street - Havant	
AUTHOR	PG	DRAWING No	15/45/W05	HAVANT, HAMPSHIRE PO9 1RA
CONTRACTOR MUST CHECK ALL DIMENSIONS ON SITE ONLY TO BE VERIFIED ON SITE. DIMENSIONS MUST BE REPORTED TO THE ARCHITECT BEFORE PROCEEDING.				TEL: 02392 463153
COPYRIGHT				MOB: 07808 463362
E-MAIL: peter@pgpartners.co.uk				