


Proj Date: 7/31/2017 12:36 PM
File Name: SMOR-ACM-XX-XX-DR-CE-00005

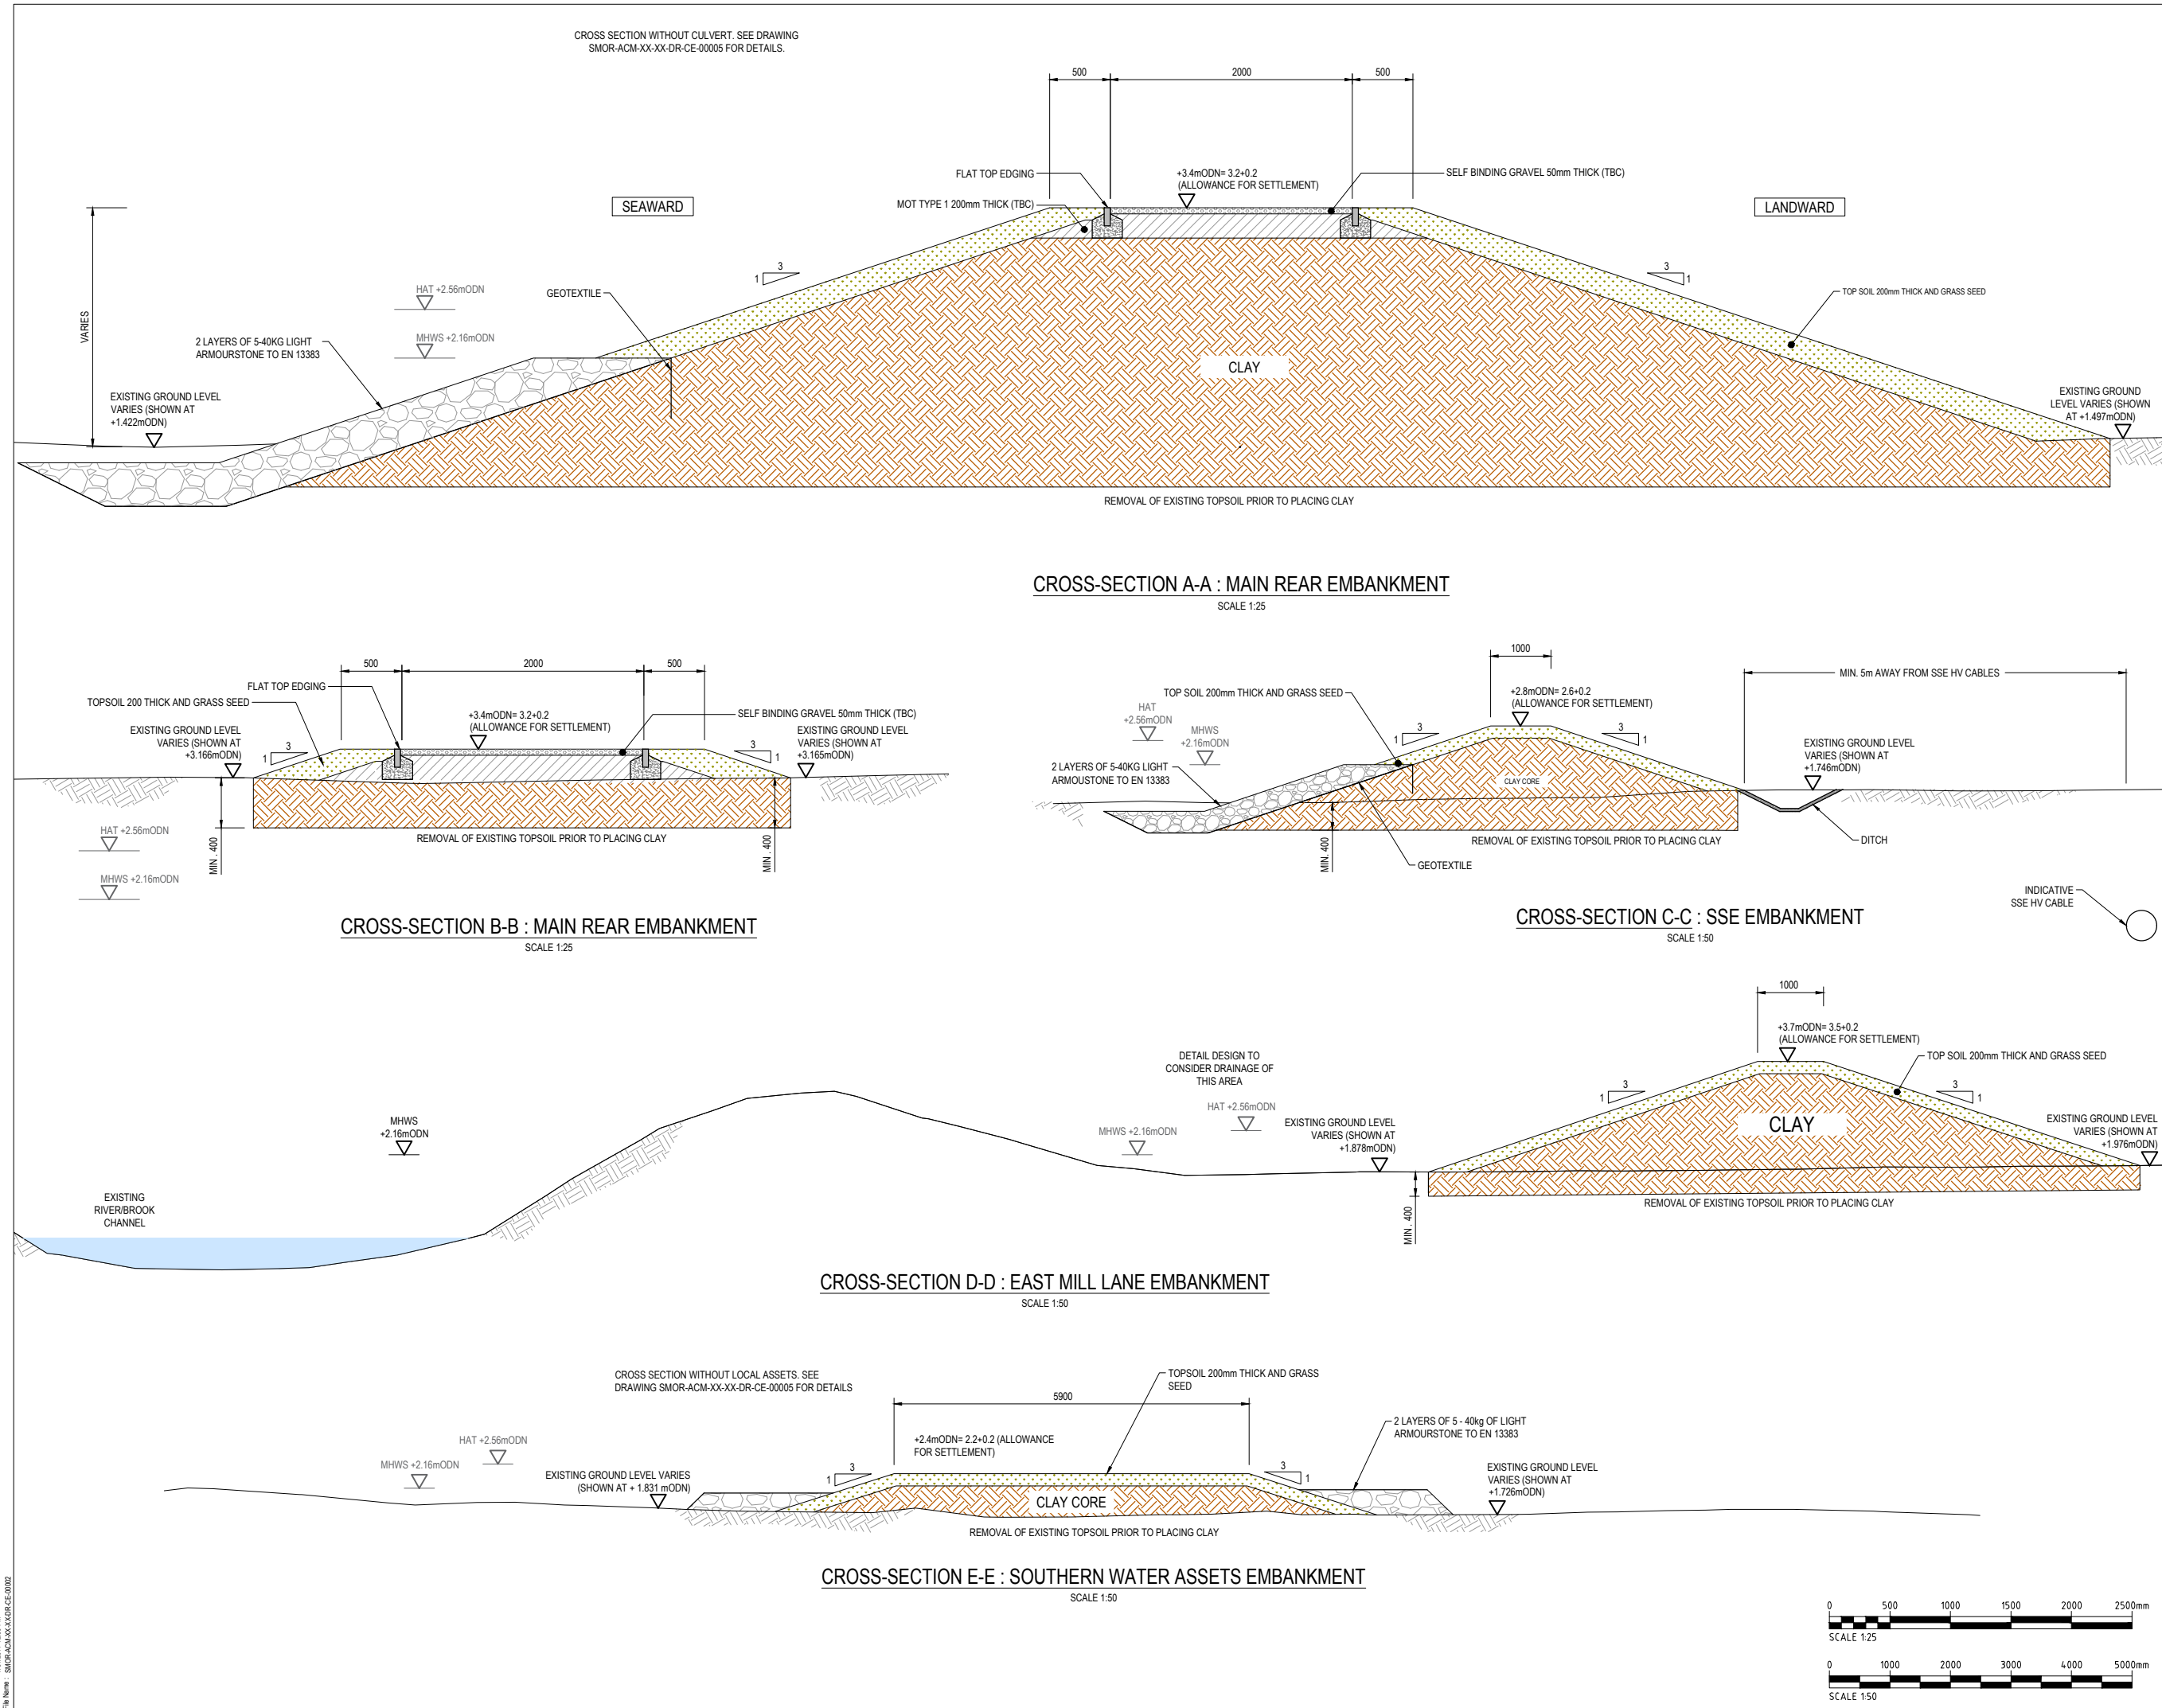

SAFETY, HEALTH AND ENVIRONMENTAL INFORMATION BOX

IT IS ASSUMED THAT ALL WORKS ON THIS DRAWING WILL BE CARRIED OUT BY A COMPETENT CONTRACTOR WORKING, WHERE APPROPRIATE, TO AN APPROPRIATE METHOD STATEMENT.

THIS DRAWING IS TO BE USED ONLY FOR THE PURPOSE OF ISSUE THAT IT WAS ISSUED FOR AND IS SUBJECT TO AMENDMENT.

NOTES

1. THIS DRAWING IS TO BE READ IN CONJUNCTION WITH ALL OTHER RELEVANT DOCUMENTATION.

2. DO NOT SCALE FROM THIS DRAWING. USE ONLY PRINTED DIMENSIONS.

3. ALL DIMENSIONS IN MILLIMETRES, ALL CHAINAGES, LEVELS AND COORDINATES ARE IN METRES UNLESS DEFINED OTHERWISE.

4. THIS DRAWING IS TO BE READ IN CONJUNCTION WITH THE PROJECT HEALTH & SAFETY FILE FOR ANY IDENTIFIED POTENTIAL RISKS.

5. ALSO REFER TO DRAWING:

- GENERAL ARRANGEMENT - SMOR-ACM-XX-XX-DR-CE-00001
- LONG SECTIONS - SMOR-ACM-XX-XX-DR-CE-00003 & 00004
- DETAILS - SMOR-ACM-XX-XX-DR-CE-00005

EXTERNAL ISSUE

Revision Details

Purpose of issue

Client

Project Title

Drawing Title

MM

By

CP

Check

DATE

SUFFIX

FOR INFORMATION

ENVIRONMENT AGENCY

SOUTHMOOR ASSET IMPROVEMENT

OUTLINE DESIGN EMBANKMENTS TYPICAL CROSS SECTIONS

Designed

CP

Drawn

JDB

Checked

JP

Approved

MW

Date

28/07/2017

AECOM Internal Project No.

60538739

Subsidiary

FIT FOR INFORMATION

Scale @ A1

Zone

AS SHOWN

THIS DOCUMENT HAS BEEN PREPARED PURSUANT TO AND SUBJECT TO THE TERMS OF AECOM'S APPOINTMENT BY ITS CLIENT. AECOM ACCEPTS NO LIABILITY FOR ANY USE OF THIS DOCUMENT OTHER THAN BY ITS ORIGINAL CLIENT OR FOLLOWING AECOM'S EXPRESS AGREEMENT TO SUCH USE, AND ONLY FOR THE PURPOSES FOR WHICH IT WAS PREPARED AND PROVIDED.

AECOM Infrastructure & Environment UK Limited

Scott House

Alencon Link

Hampshire, RG21 7PP

Tel: +44 (0)1256 310 200

Fax: +44 (0)1256 310 201

www.aecom.com

Drawing Number

SMOR-ACM-XX-XX-DR-CE-00002

Rev

P01