
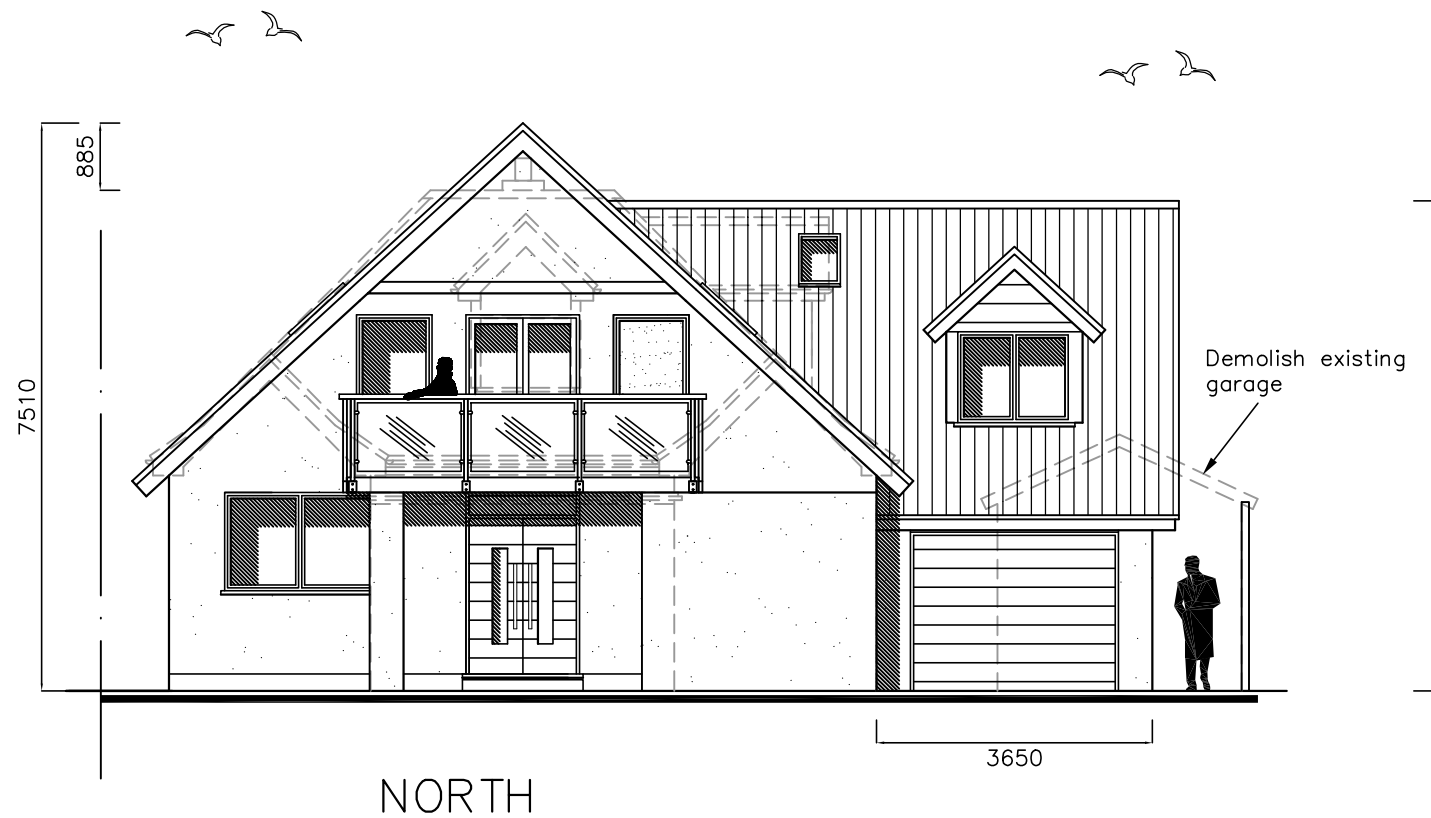
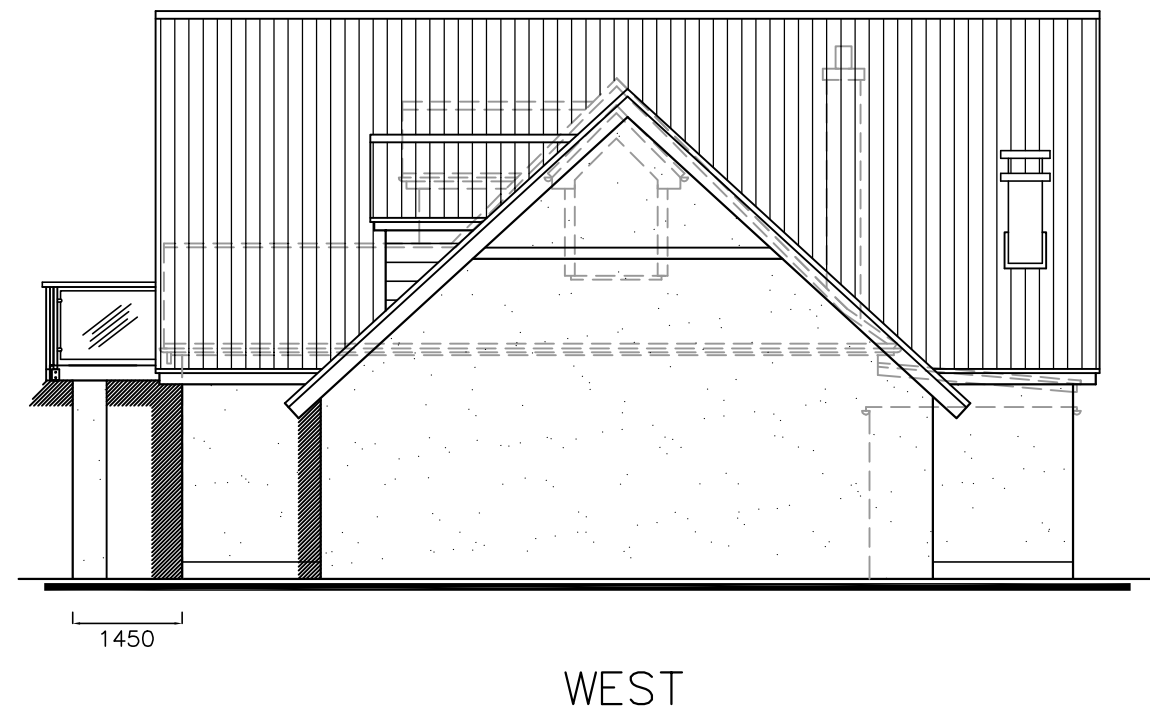


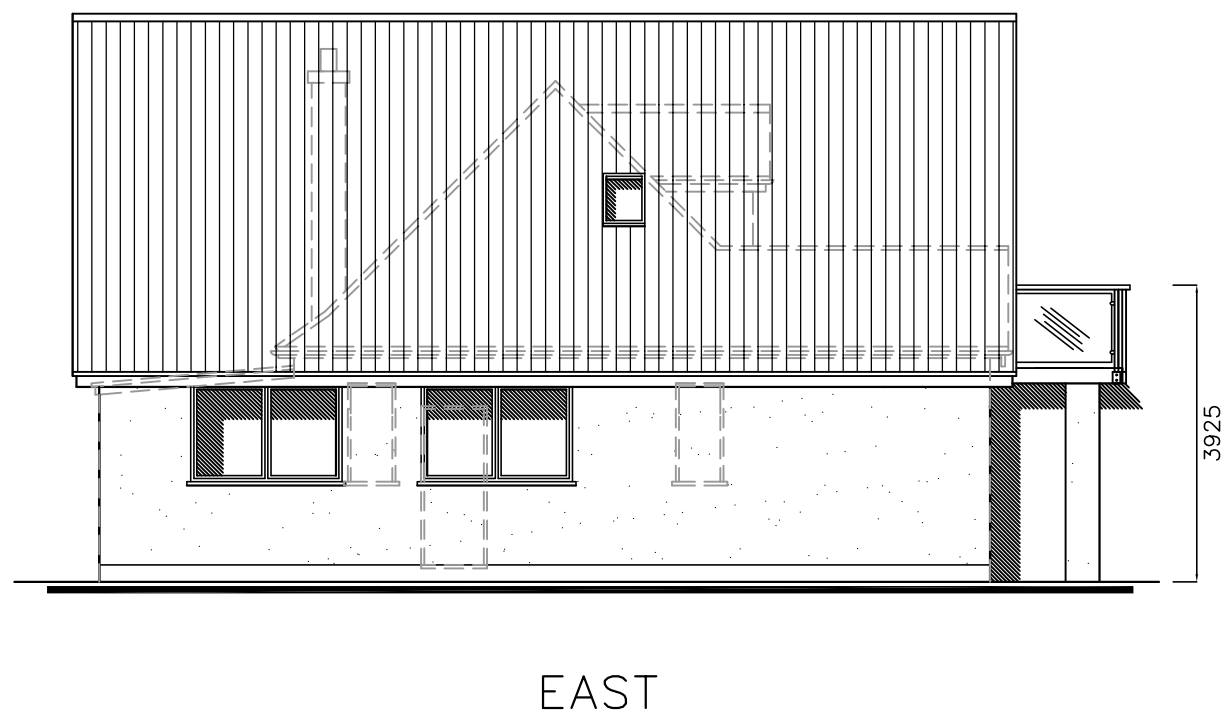

16 Eastoke Avenue,
Hayling Island,
PO11 9QW

PROPOSED ELEVATIONS

Revisions

- A. Client revisions. 11/08/17
- B. Client revisions. 16/08/17
- C. Planning revisions. 25/09/17
- D. Height reductions. 27/09/17
- E. Reduced cill height. 04/10/17



Scale A3 = 1:100
Drawn JHL
Date 09/08/17

17082-501^E