

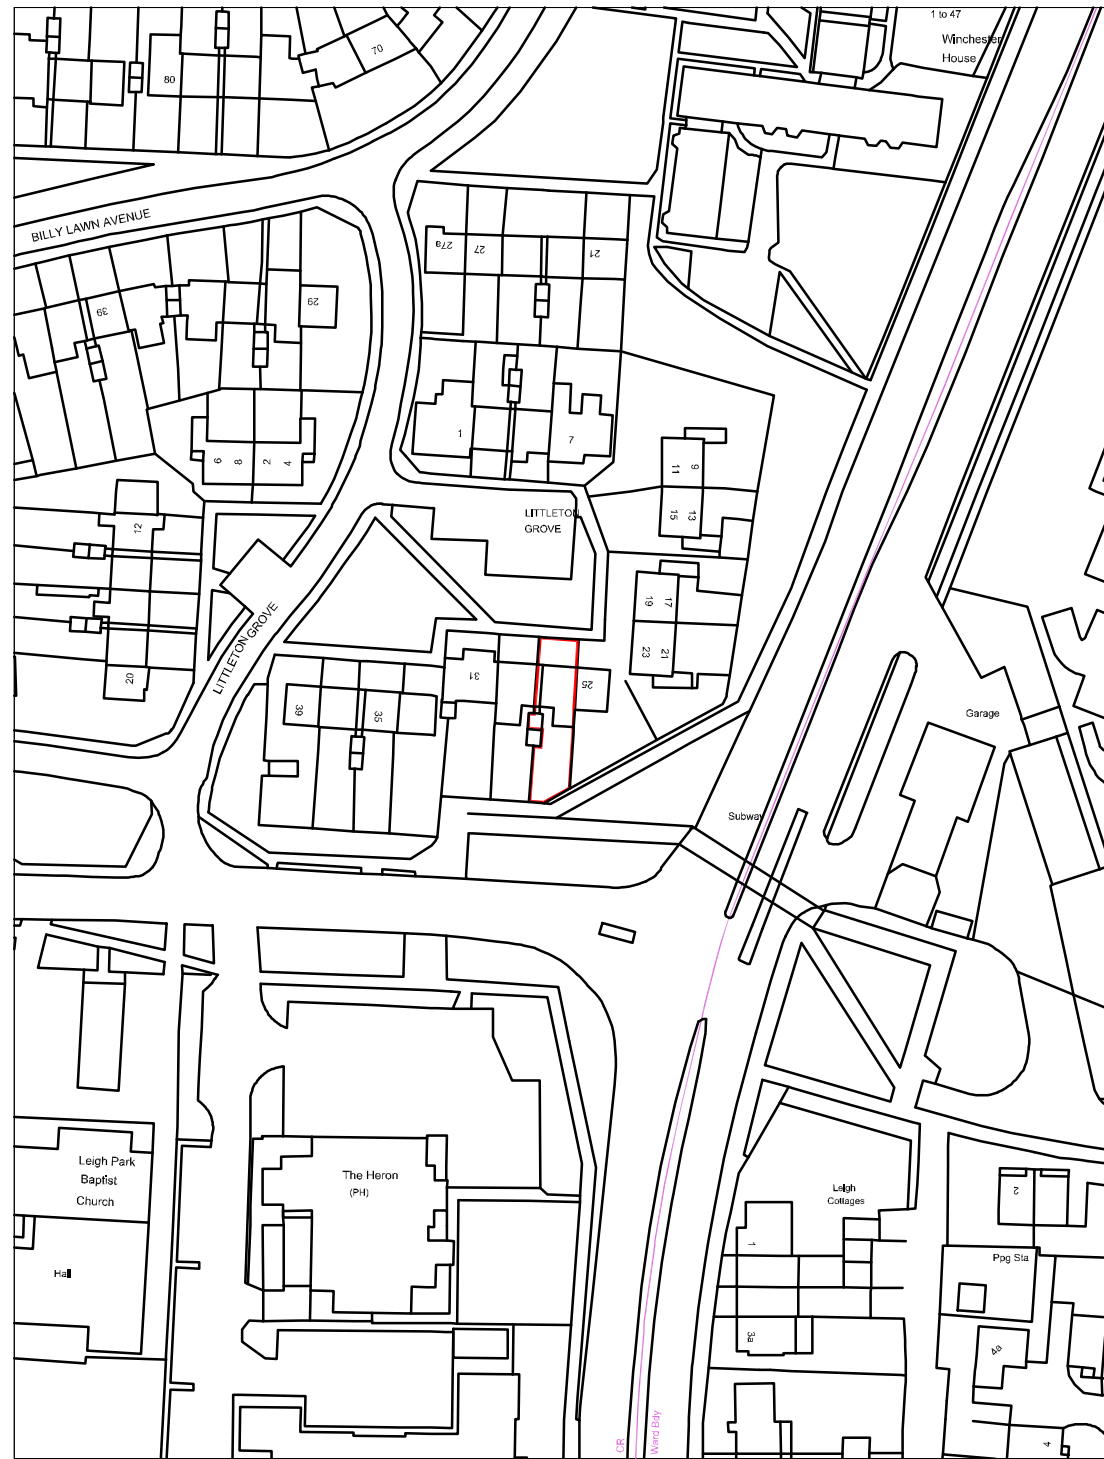


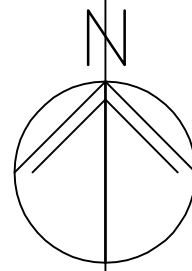

LOCATION PLAN 1:1250

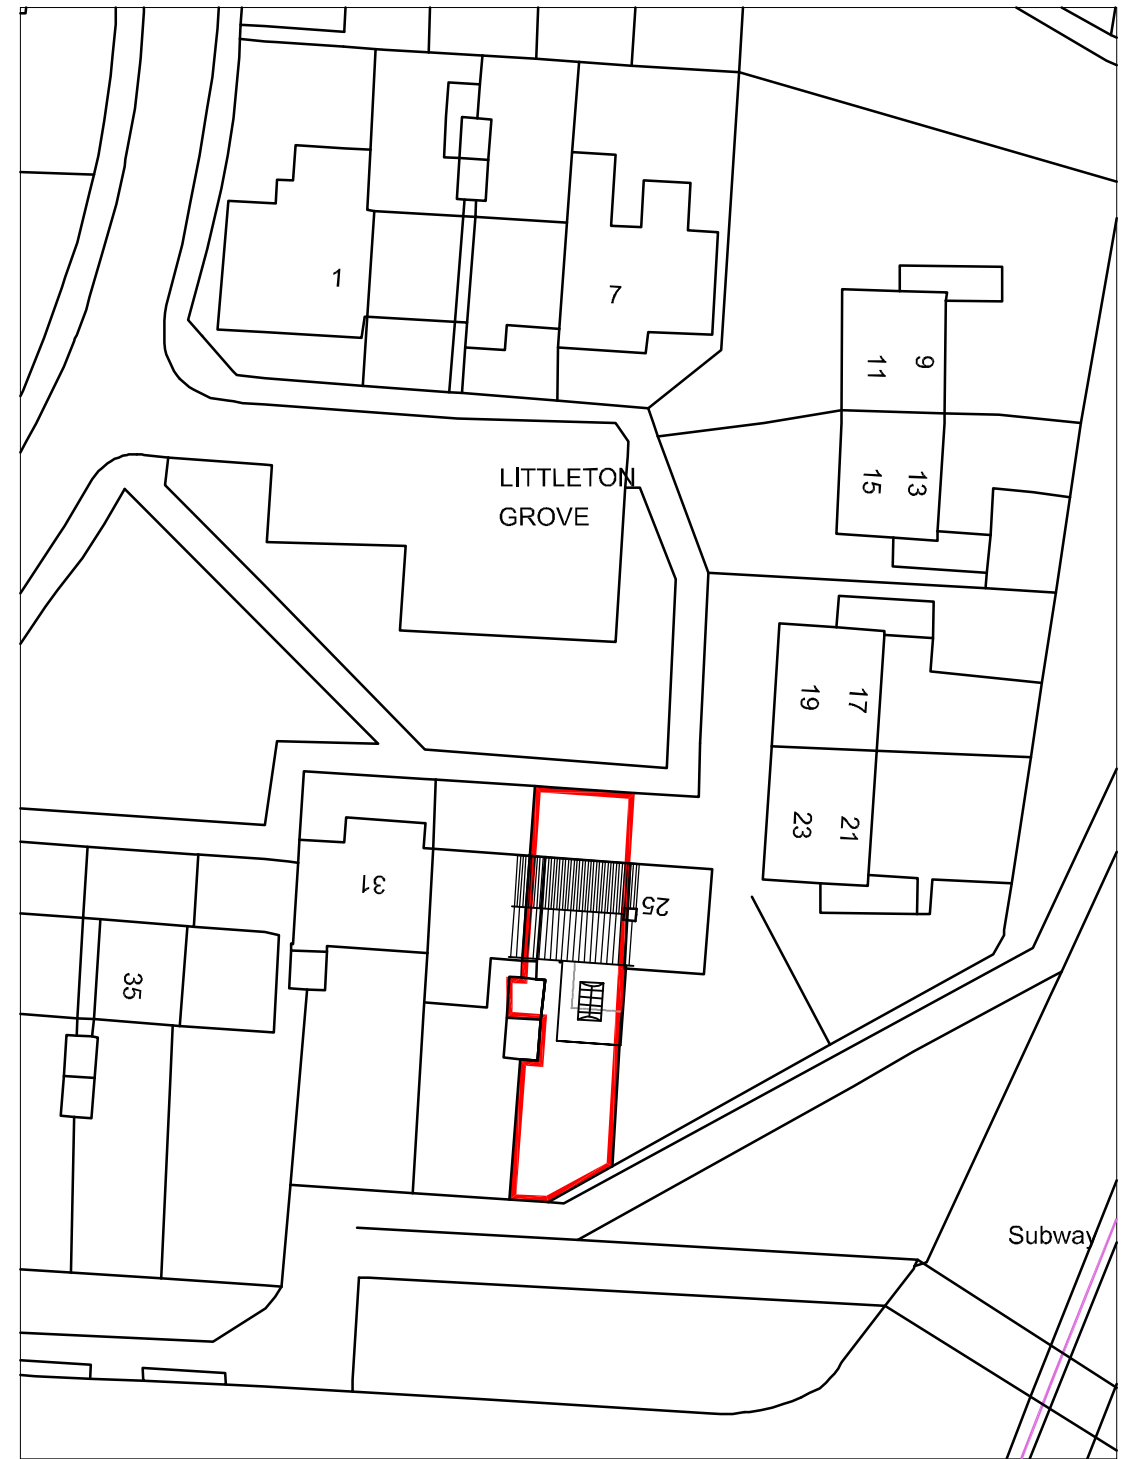

BLOCK PLAN 1:500

m 10 20 30 40

metres 10 20 30 40

27 Littleton Grove,
Havant,
PO9 5HH

SITE PLANS

Revisions
A.
B.
C.
D.



Martin Critchley
CHARTERED ARCHITECT

The Old Brewery,
15E South Street, Havant,
Hampshire, PO9 1BU
023 92 474 919
critchleyarchitect@hotmail.com

Scale A3 = AS SHOWN
Date 13/07/17
Drawn OS

17071-101⁰

© Crown Copyright
All rights reserved.
Reproduced by Permission.
Licence No. 100046837