



Notes

1. THIS DRAWING IS COPYRIGHT & MUST NOT BE DISCLOSED TO THIRD PARTIES WITHOUT OUR PERMISSION.
2. SCALED DIMENSIONS ARE NOT TO BE USED FOR CONSTRUCTION.

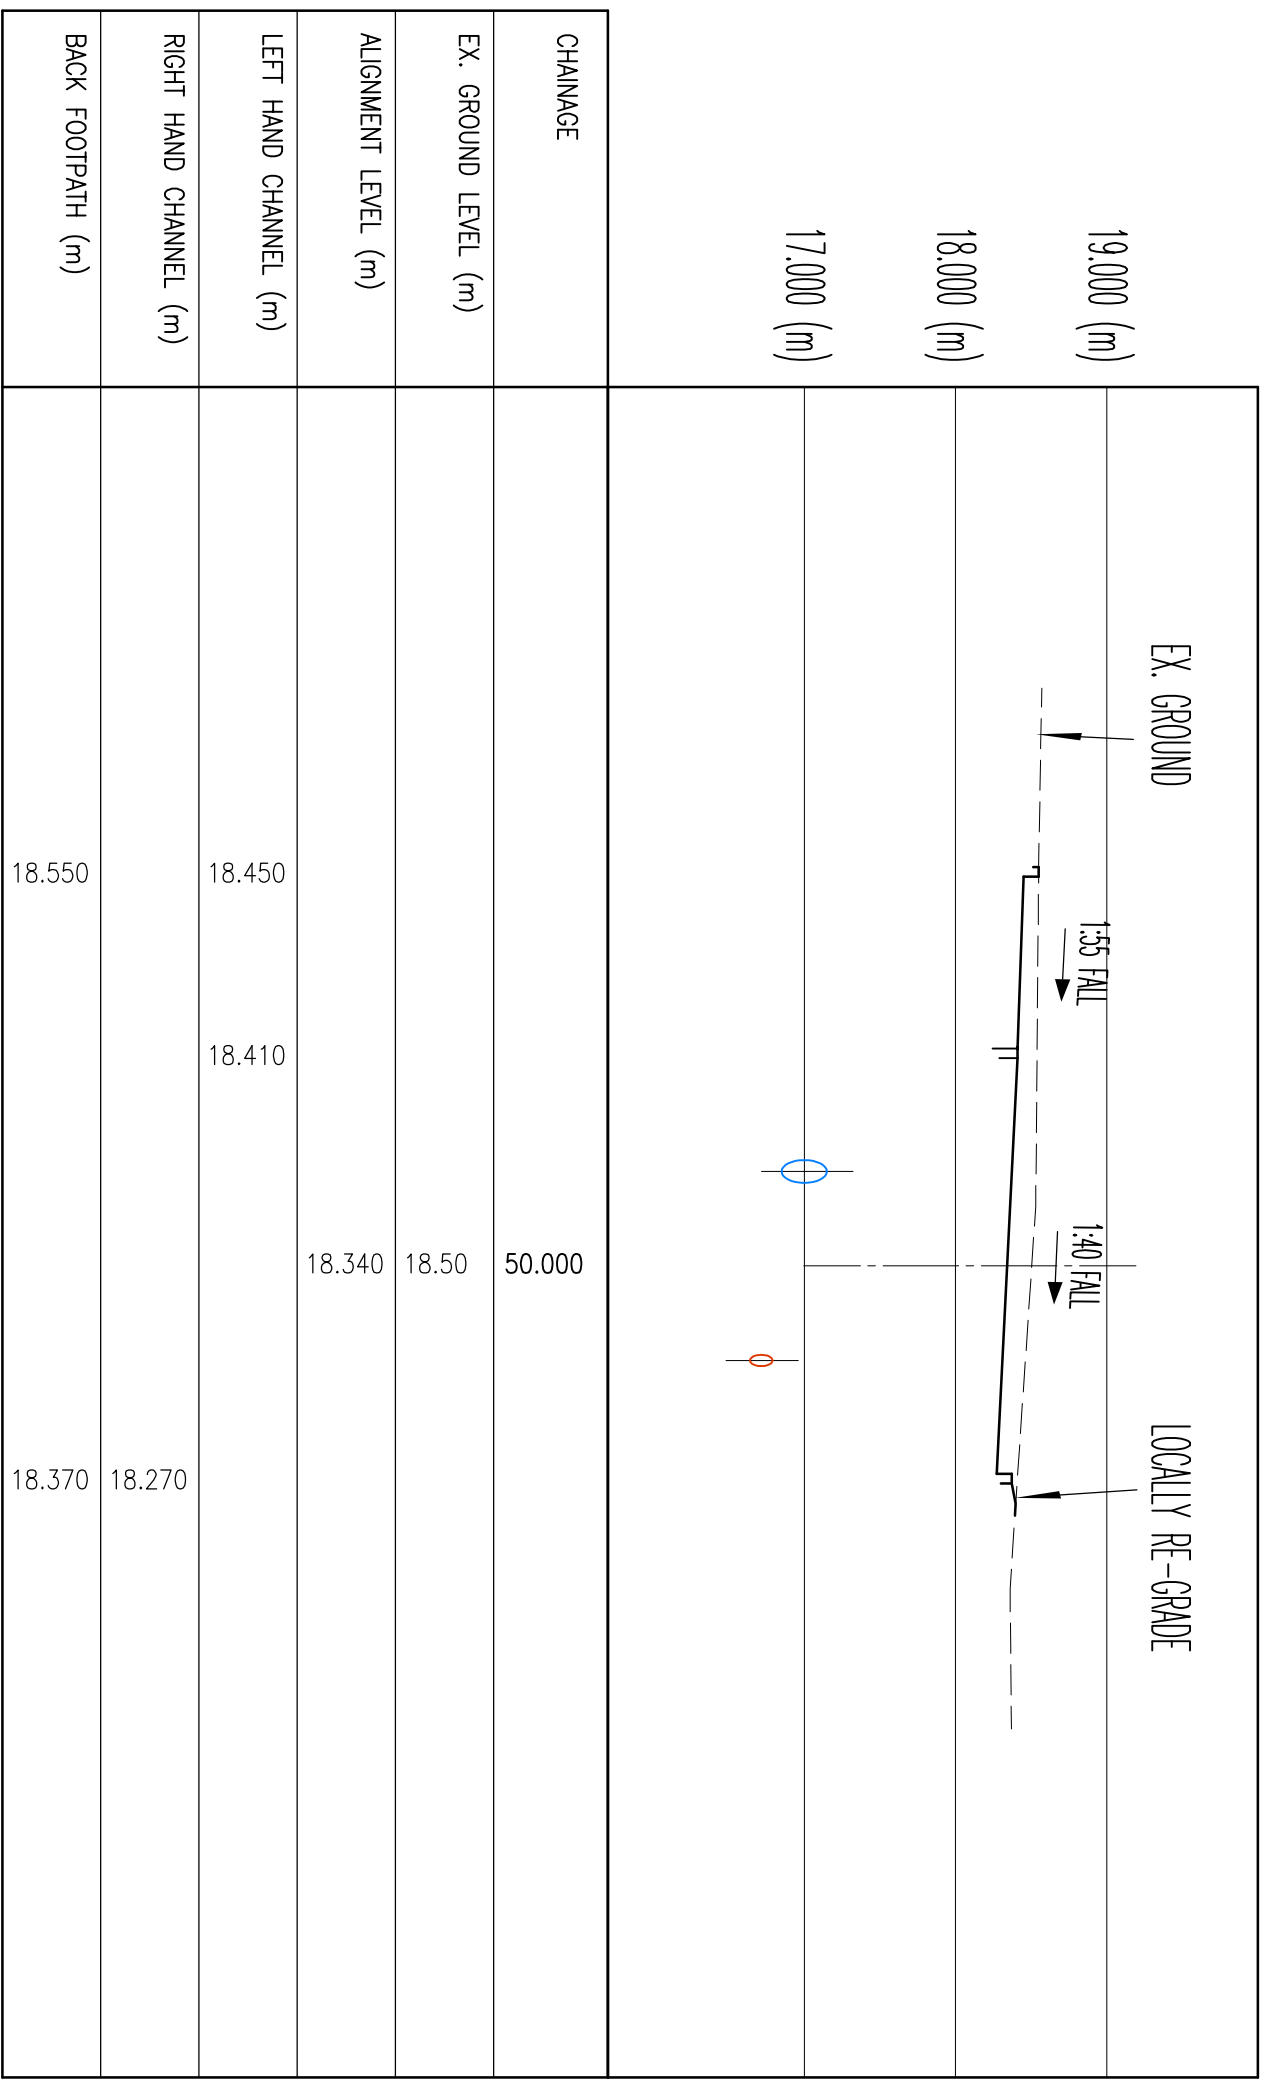

ACCESS ROAD – CROSS SECTION – CHAINAGE 50

(HORIZONTAL SCALE 1:100 – VERTICAL SCALE 1:50)

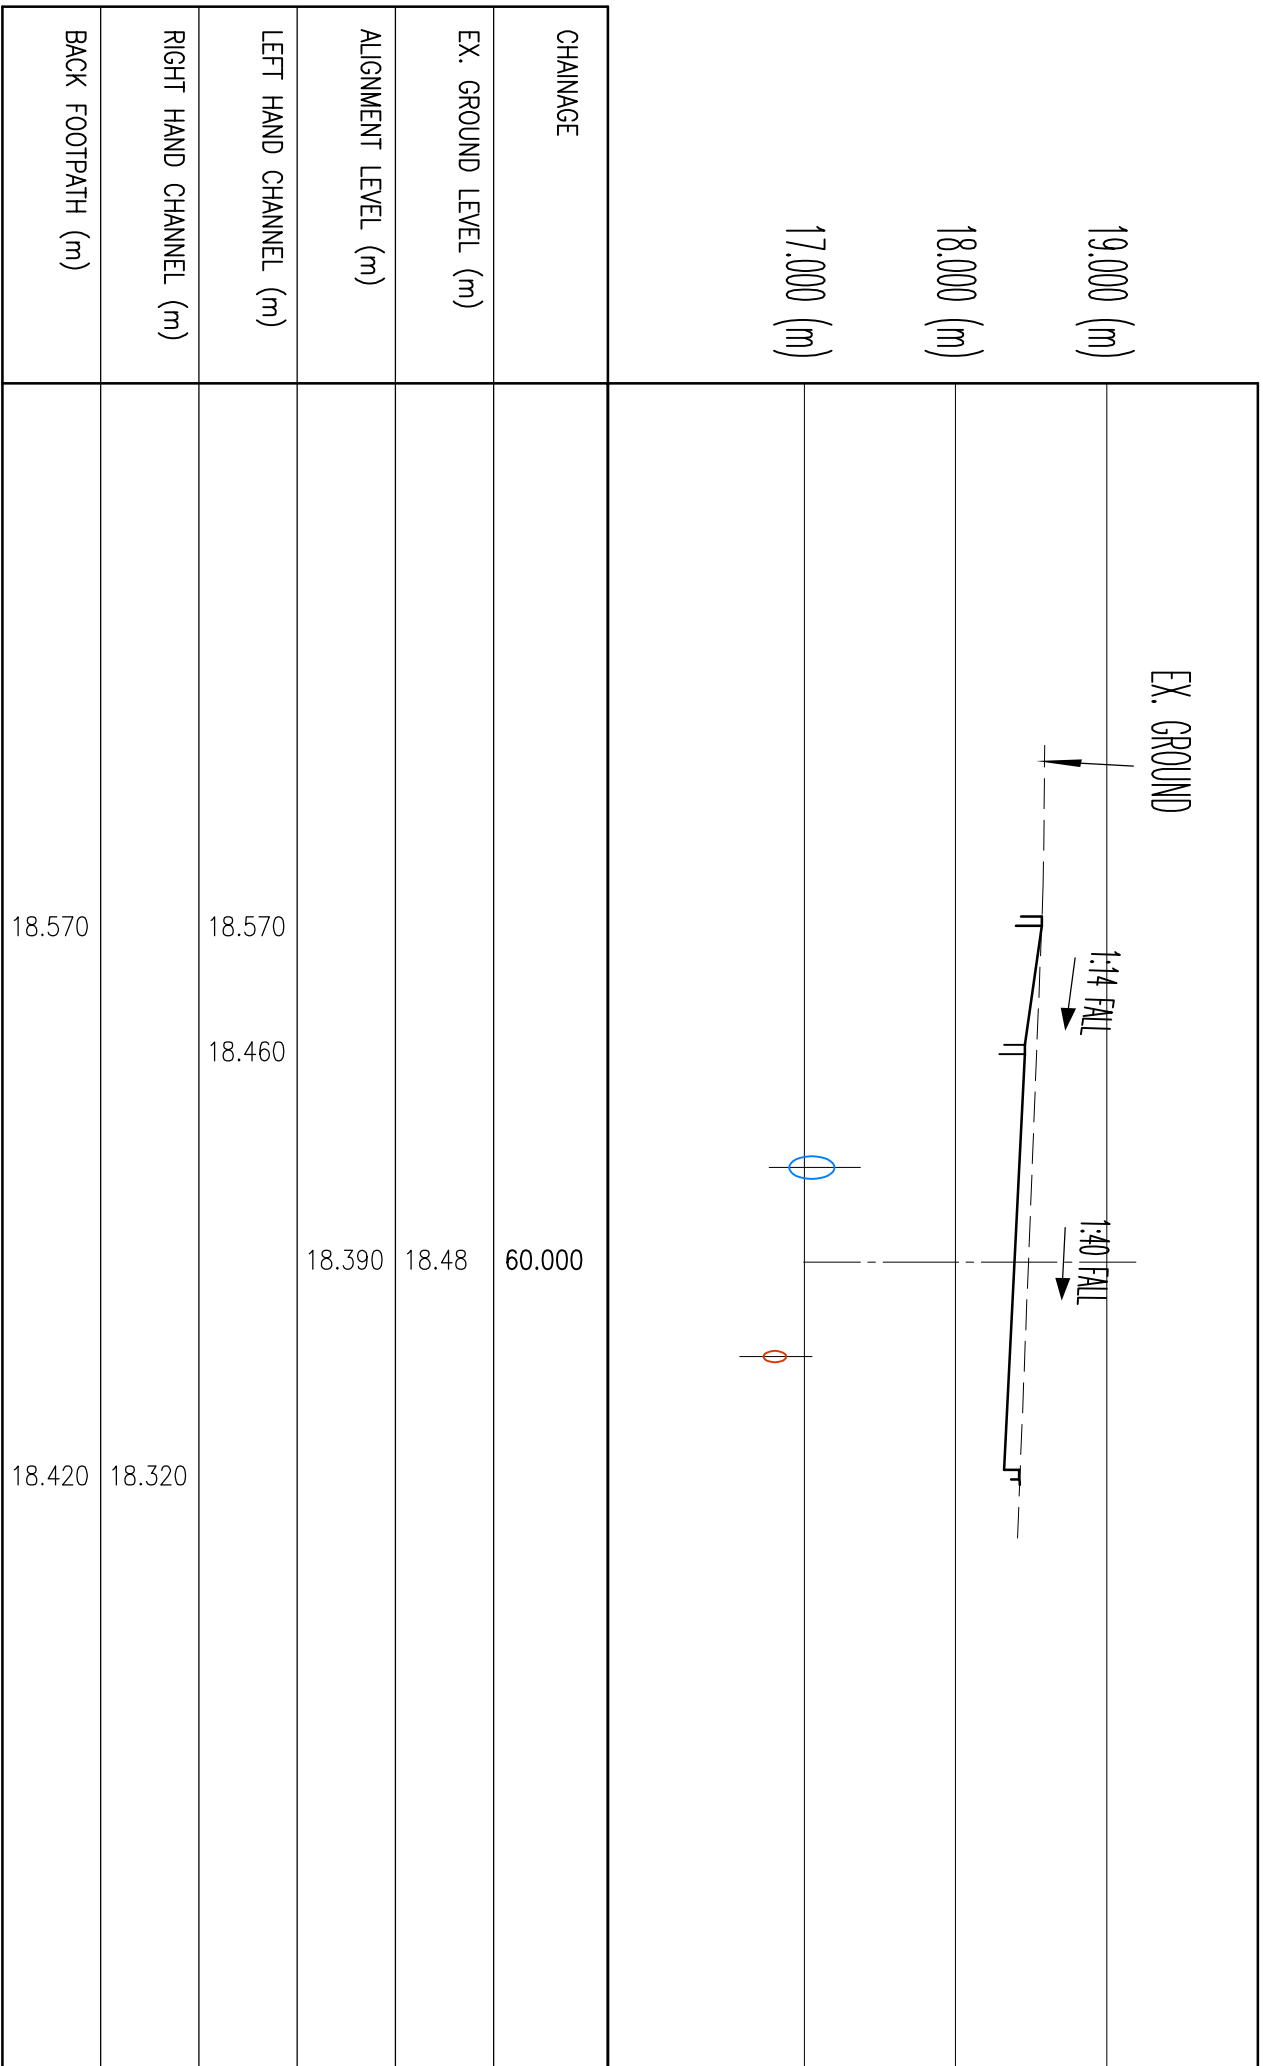

ACCESS ROAD – CROSS SECTION – CHAINAGE 60

(HORIZONTAL SCALE 1:100 – VERTICAL SCALE 1:50)

P4	23.03.17	MRP	SECTIONS CHAINAGES 80 & 100 MOVED TO DRAWING 226.
P3	06.03.17	MRP	VERTICAL SCALES ADJUSTED.
P2	06.01.17	MRP	UPDATED TO HCC COMMENTS.
P1	02.12.16	MRP	PRELIMINARY FOR INFORMATION

Project

KINGSCLERE AVENUE
LEIGH ROAD
HAVANT

HOUSING DEVELOPMENT

CROSS SECTIONS
ROAD A
CHAINAGES 50-60

PRELIMINARY - NOT TO BE
USED FOR CONSTRUCTION

RJWatkinson
Consulting Civil and Structural Engineers

12 High Street, Lynnhurst,
Hampshire SO43 7BD
t. 023 8028 3794
e. rjwptrs@rjwatkinson.co.uk
www.rjwatkinson.co.uk

Drawn MRP	Date NOV 2016	Scale AS SHOWN	Size A1
Drawing No.			Revision

20496-225

PZ

