


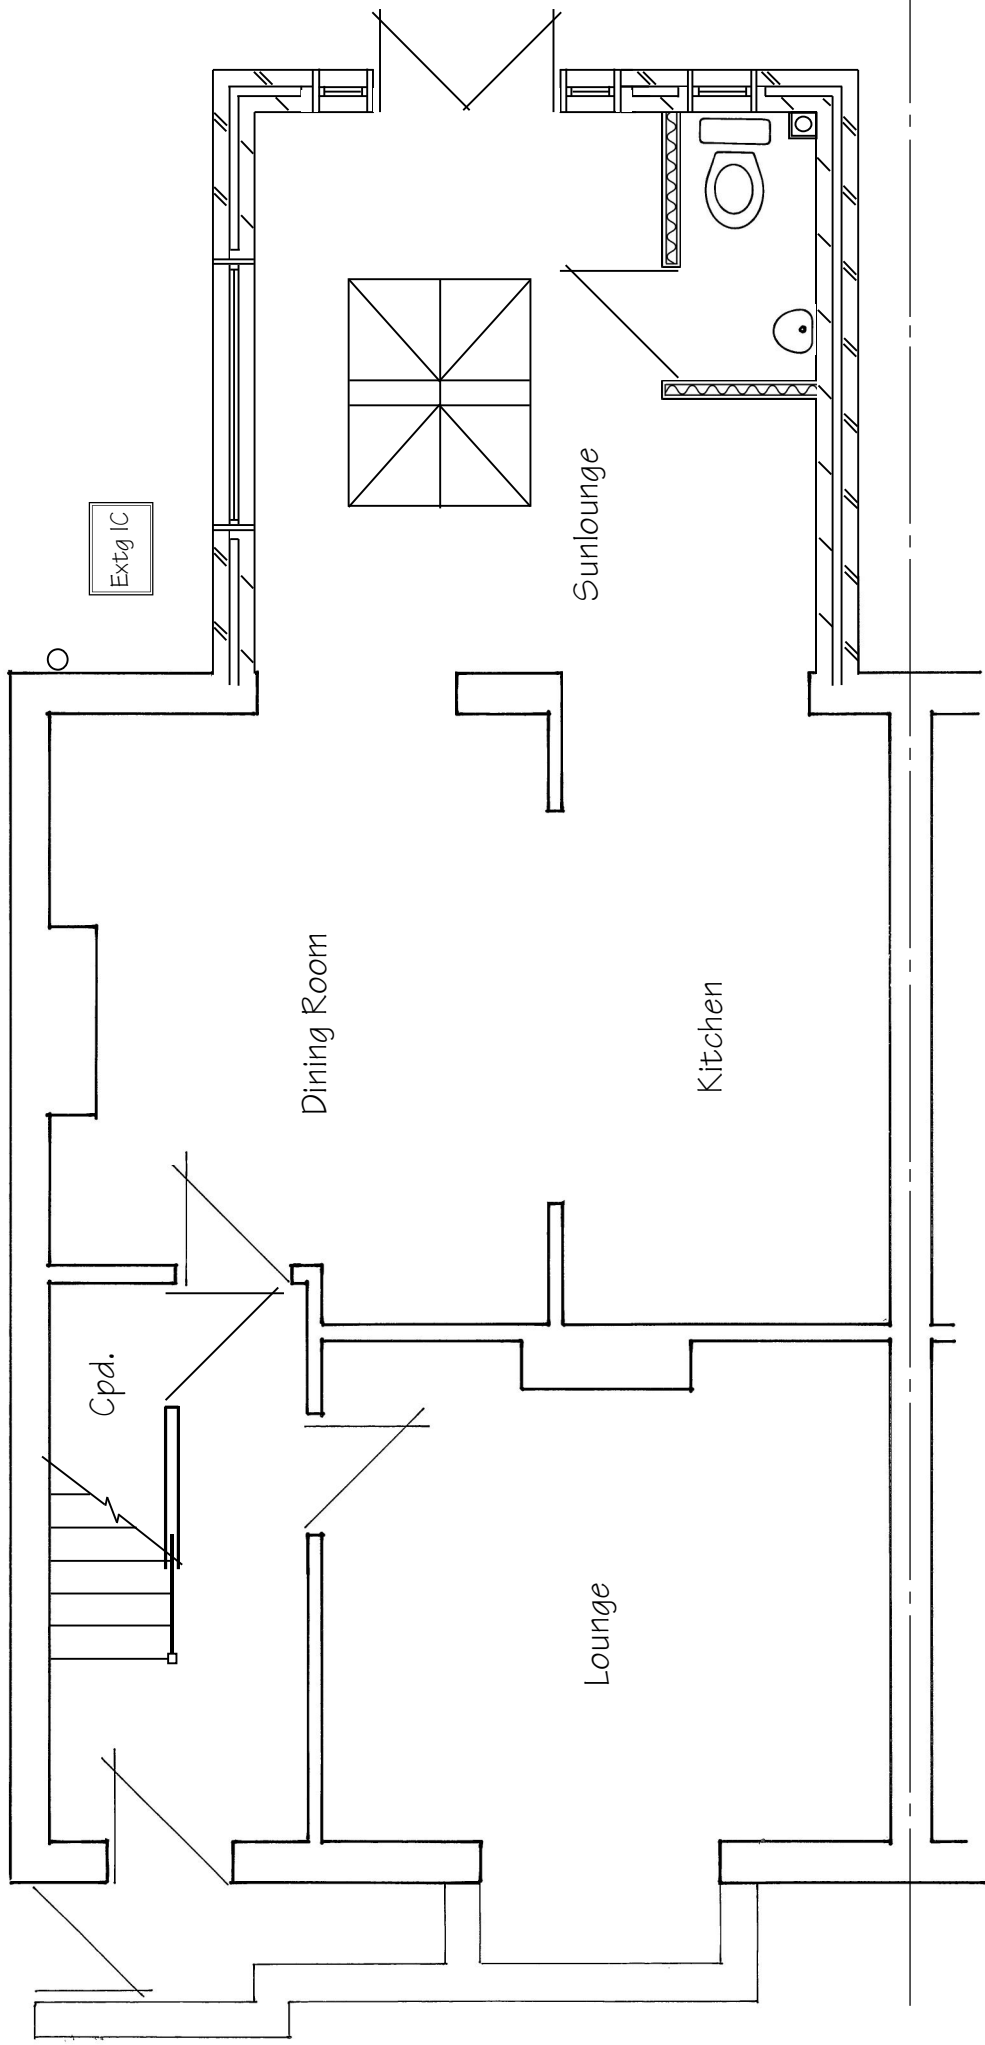

purpose of obtaining Planning
Approval for the work shown
any other purpose.
of the architect and must not
way without written permission
priorities for Planning Purposes

Proposed Ground Floor Plan

Proposed Rea
79 Victor
Emsw