



HAVANT BOROUGH
COUNCIL
05 SEP 2017
RECEIVED

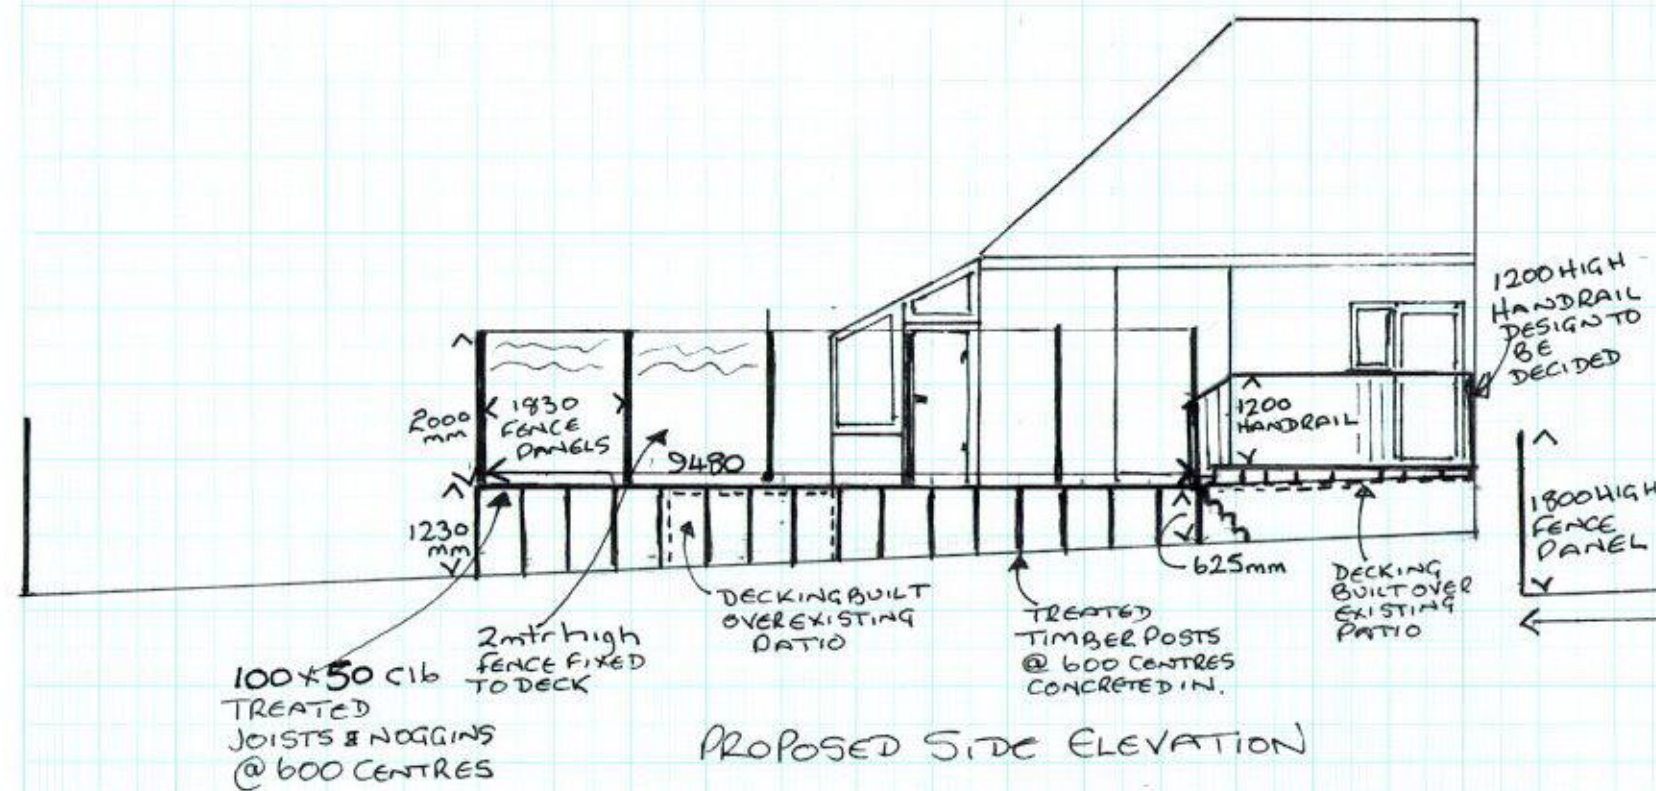

PROPOSED SIDE ELEVATION

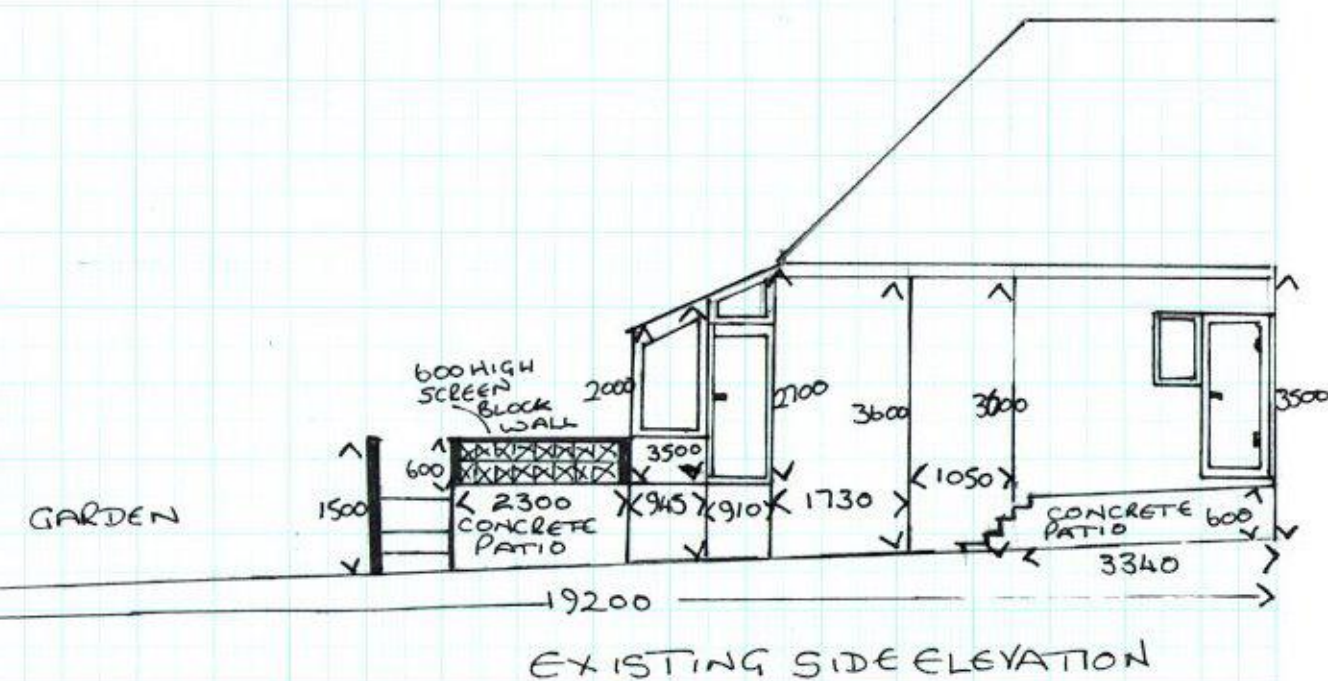

EXISTING + PROPOSED SIDE
ELEVATIONS FOR
DECKING AT
60 GLADYS AVENUE
COWPLAIN
HANTS PO8 8HS

SCALE 1:100