


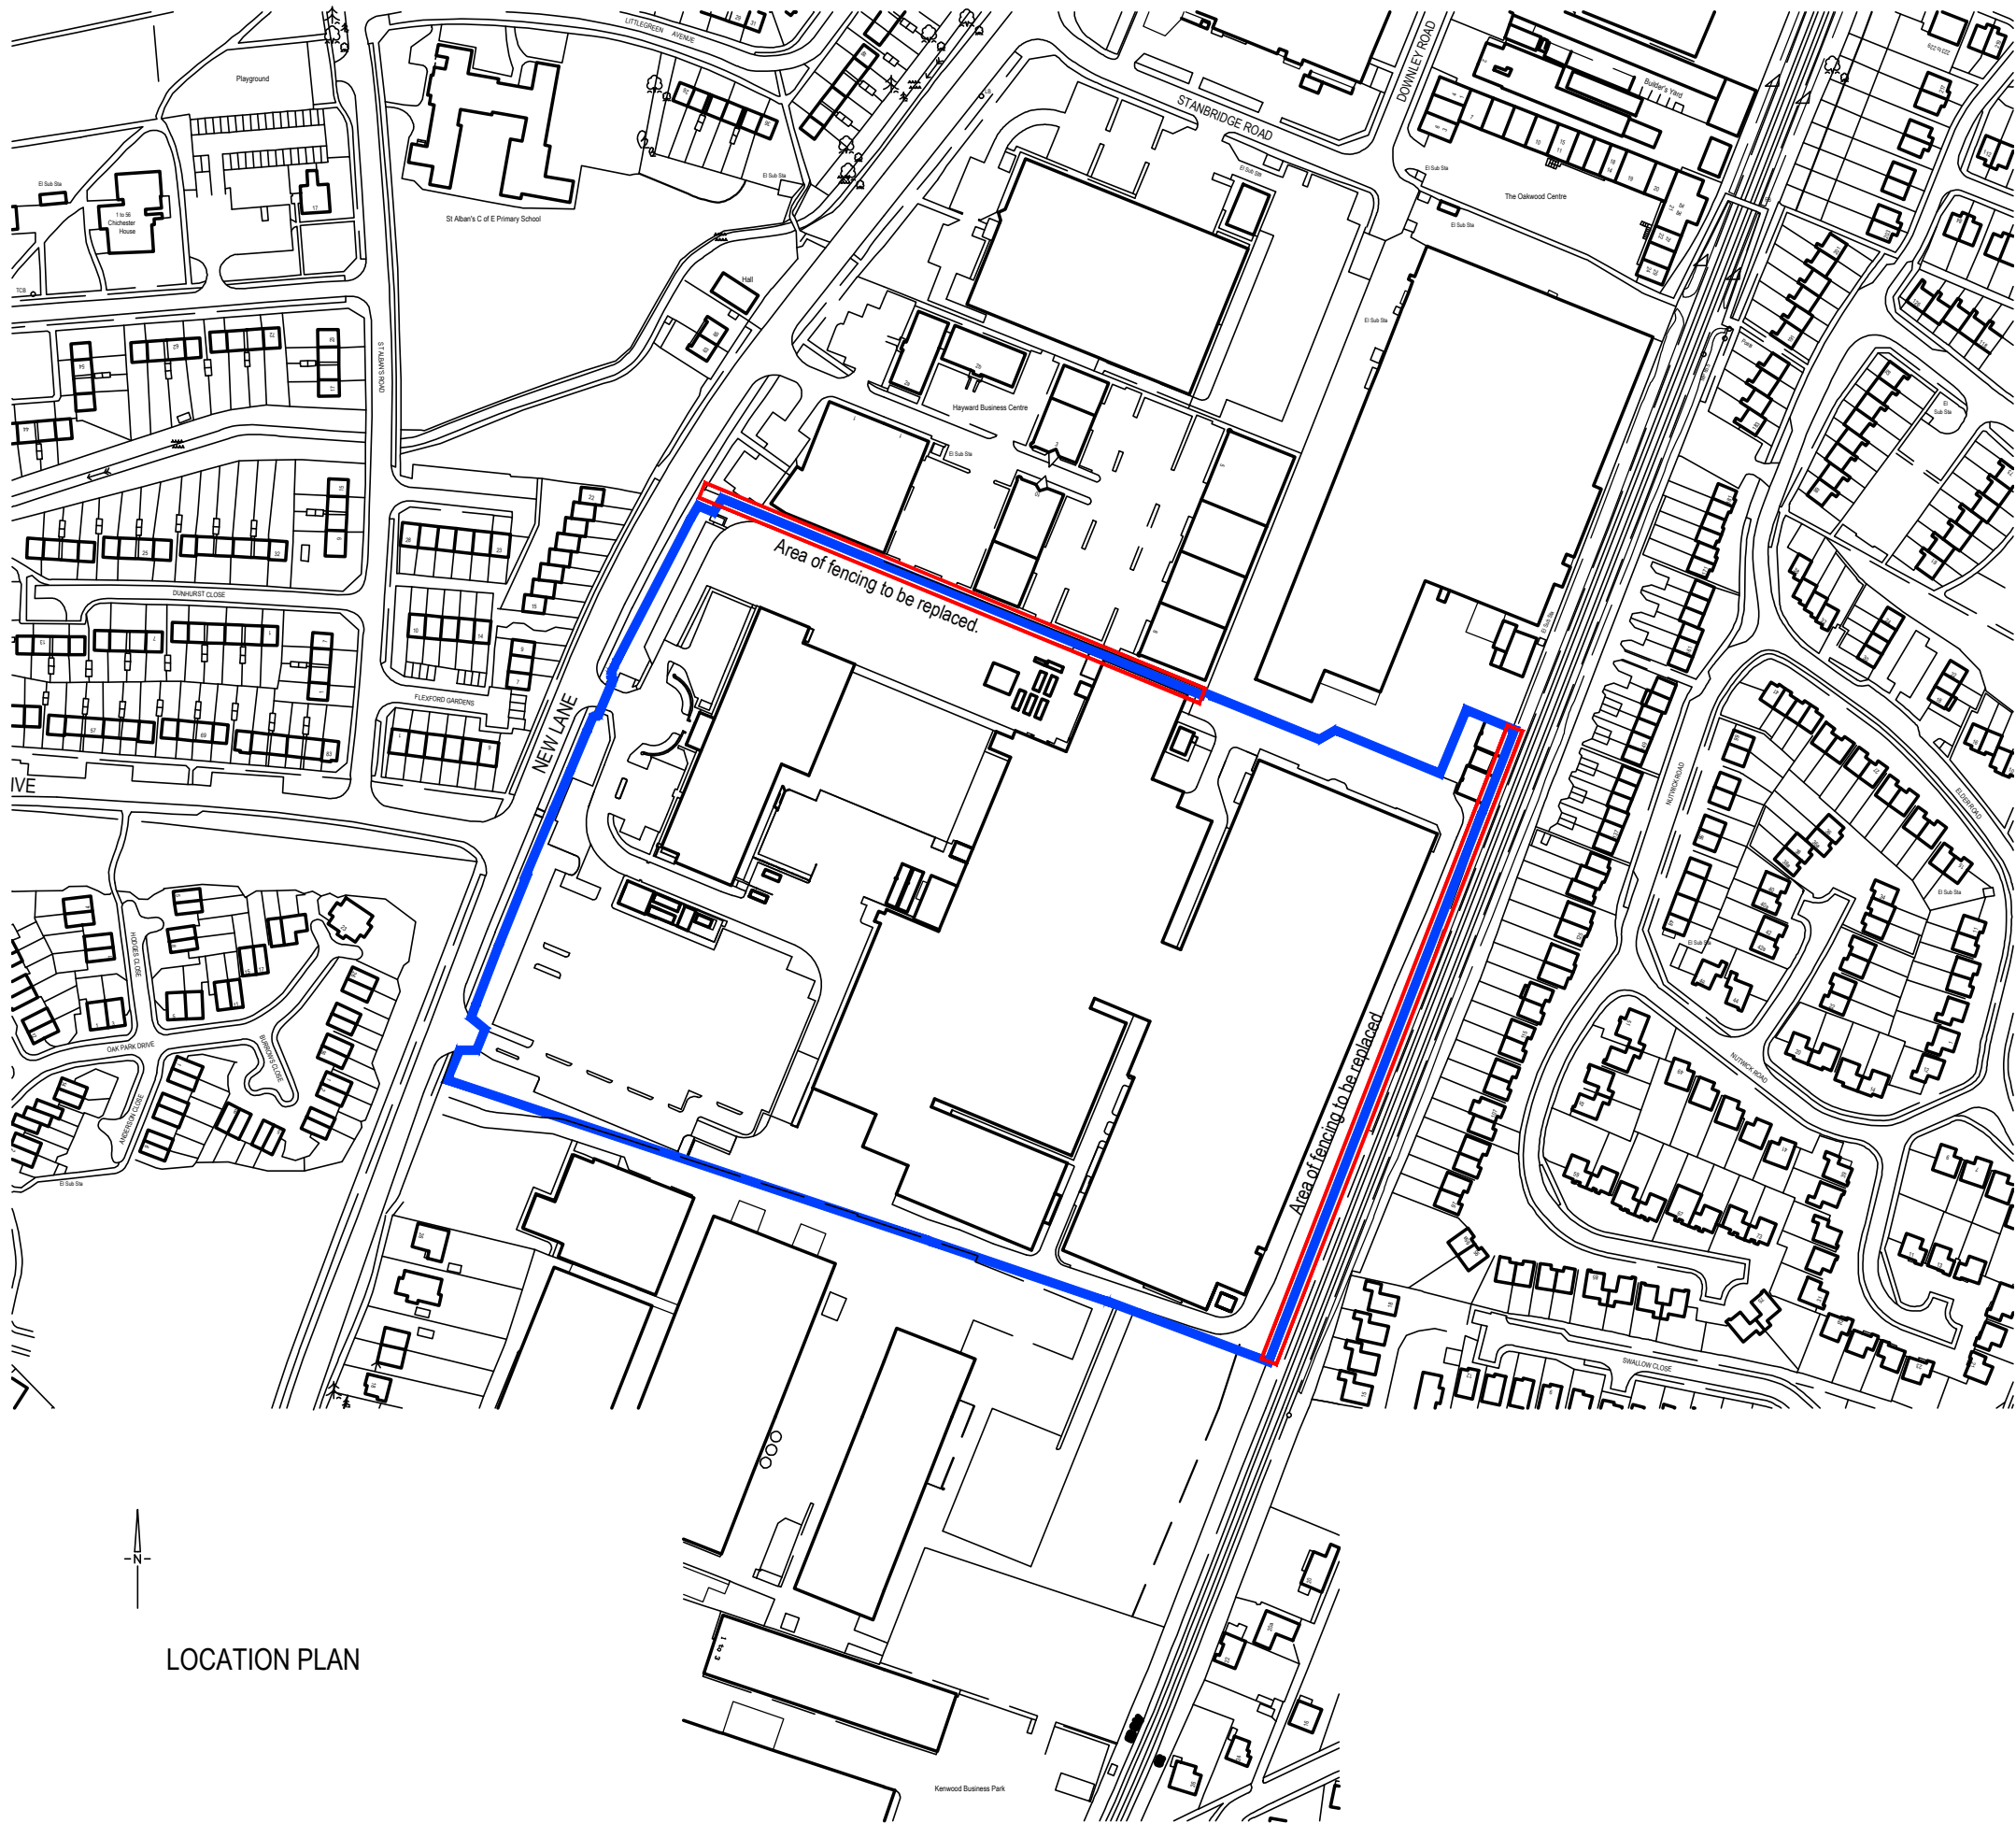

A Southern boundary line corrected 6.10.17 PA



Revision	Date	Initial
----------	------	---------

The Old Post Office, Station Road
Wickham, PO17 5JA
T: 01329 832405
e: admin@axismail.co.uk
w: www.axisarchitecture.co.uk



Axis
ARCHITECTURE


CHARTERED PRACTICE

BIM Enabled Practice

All dimensions are to be checked on site and any discrepancies reported to the architect before work commences. Figured dimensions only are to be taken from this drawing. This drawing is to be read in conjunction with all relevant consultants and/or specialists drawings/documents and any discrepancies or variations notified to the architect before work commences. This drawing is copyright and may not be reproduced, wholly or in part, without the consent of the architect.

Perimeter Security Fence New Lane, Havant for PFIZER BIOTECH

LOCATION PLAN

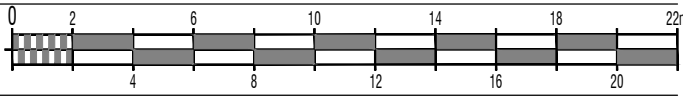

PLANNING

Scale@ A3	Drawn	Checked	Date
1:2500	PSA		Sep 2017
Job Number & Drawing Number			Revision

17-053-01

A