


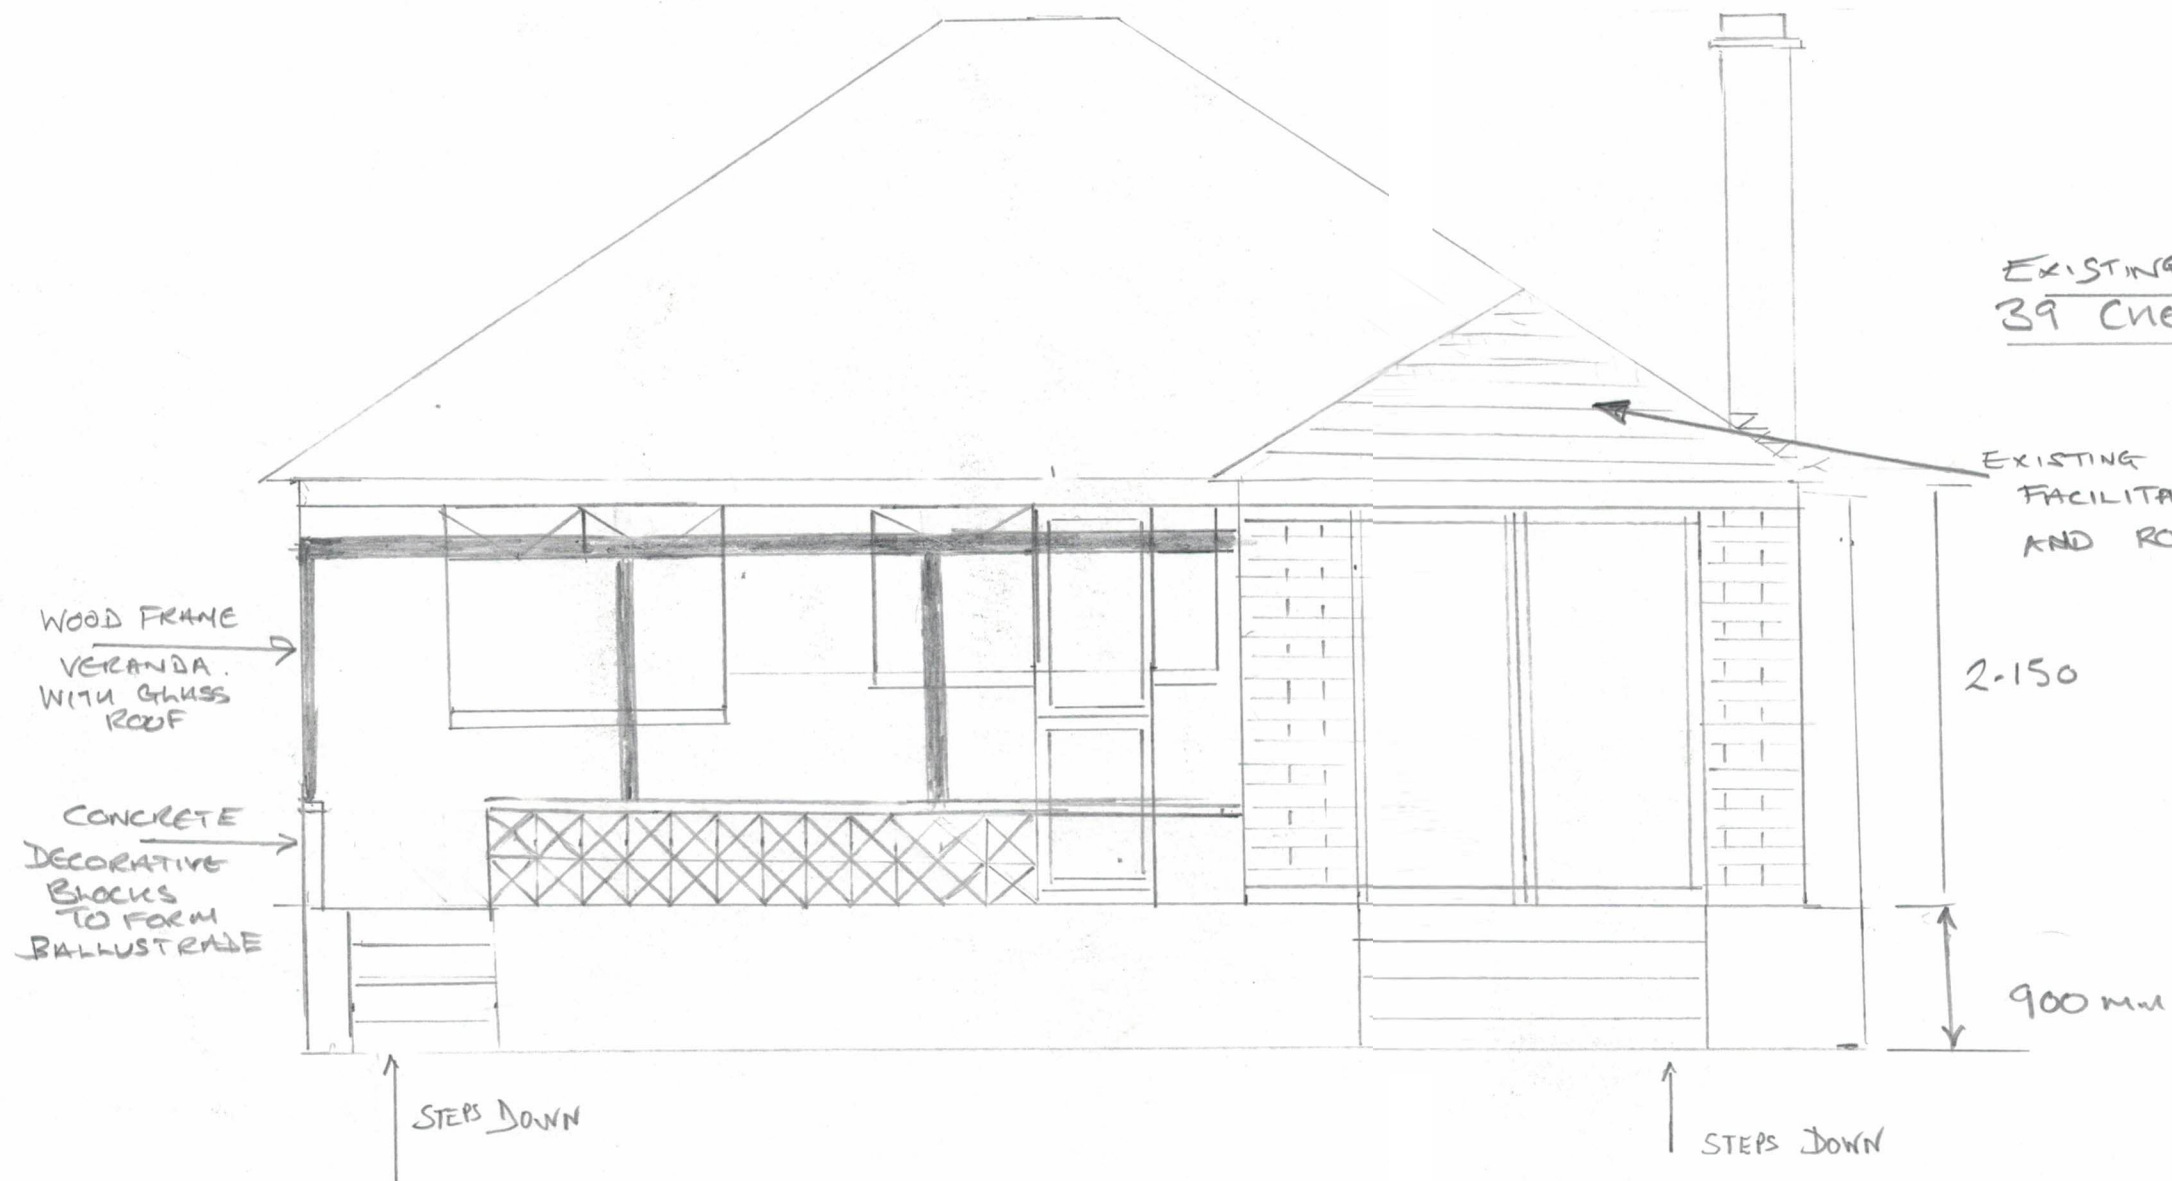

EXISTING REAR ELEVATION
39 CHESTNUT AVENUE

EXISTING ROOF TO BE REMOVED TO
FACILITATE STEEL BEAM INSTALLATION
AND ROOF LANTERN.