


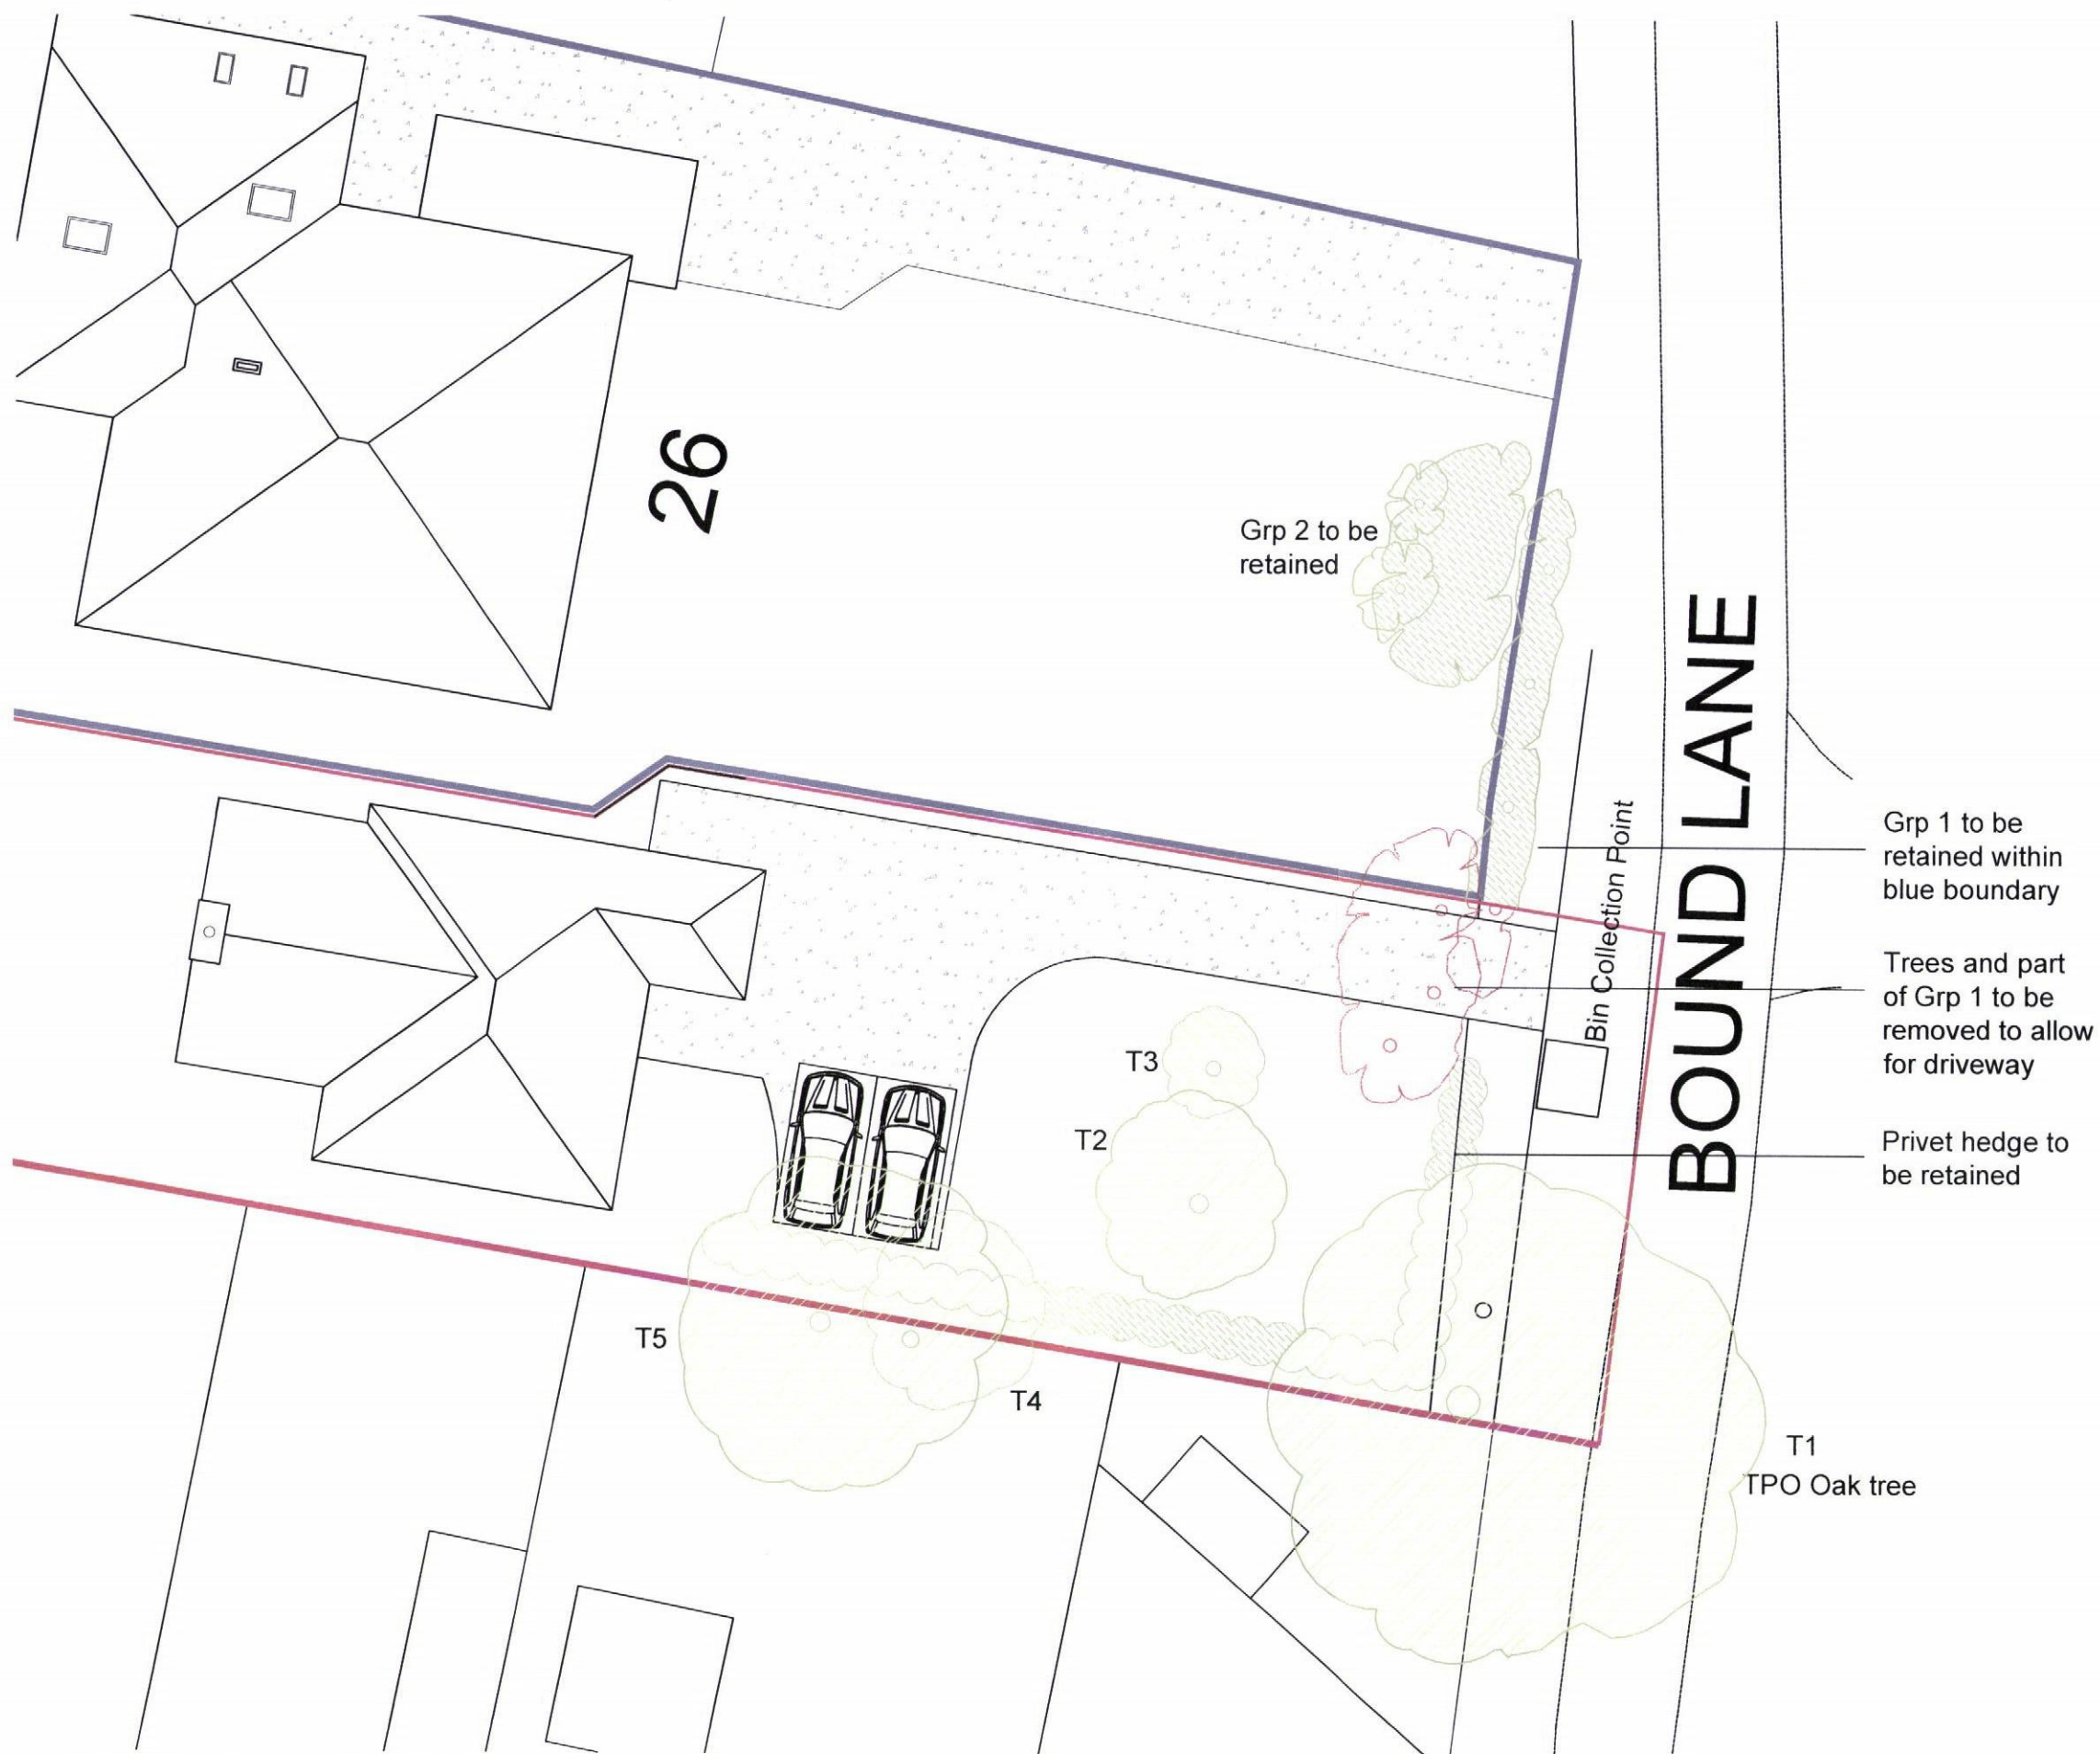

Soft Landscaping Plan
1:200

NOTES:

Dimensions to be checked on site before commencing work. Any discrepancies shall be reported to the architect immediately.

Do not scale from these drawings except for planning purposes.

Use figured dimensions only.

Where applicable this drawing is to be read in conjunction with other consultants' drawings.

All drawings to be read in conjunction with specification and all other drawings including structural engineer and mechanical and electrical drawings / specification



REV	DATE	AMENDMENT	DRAWN

hd
architects

Helyer Davies Architects Ltd
1 The Old Flour Mill,
Emsworth, PO10 7BT
01243 370 715

www.hdarchitects.co.uk mail@hdarchitects.co.uk

CLIENT
Mr Tony Johns

PROJECT
26 Bound Lane
Hayling Island
Hampshire
PO11 9HU

DRAWING
Soft Landscaping Plan

SCALE
1:200 at A3

DATE April 2018

DRAWN JF

DRAWING NUMBER
17001-157

REVISION
C