



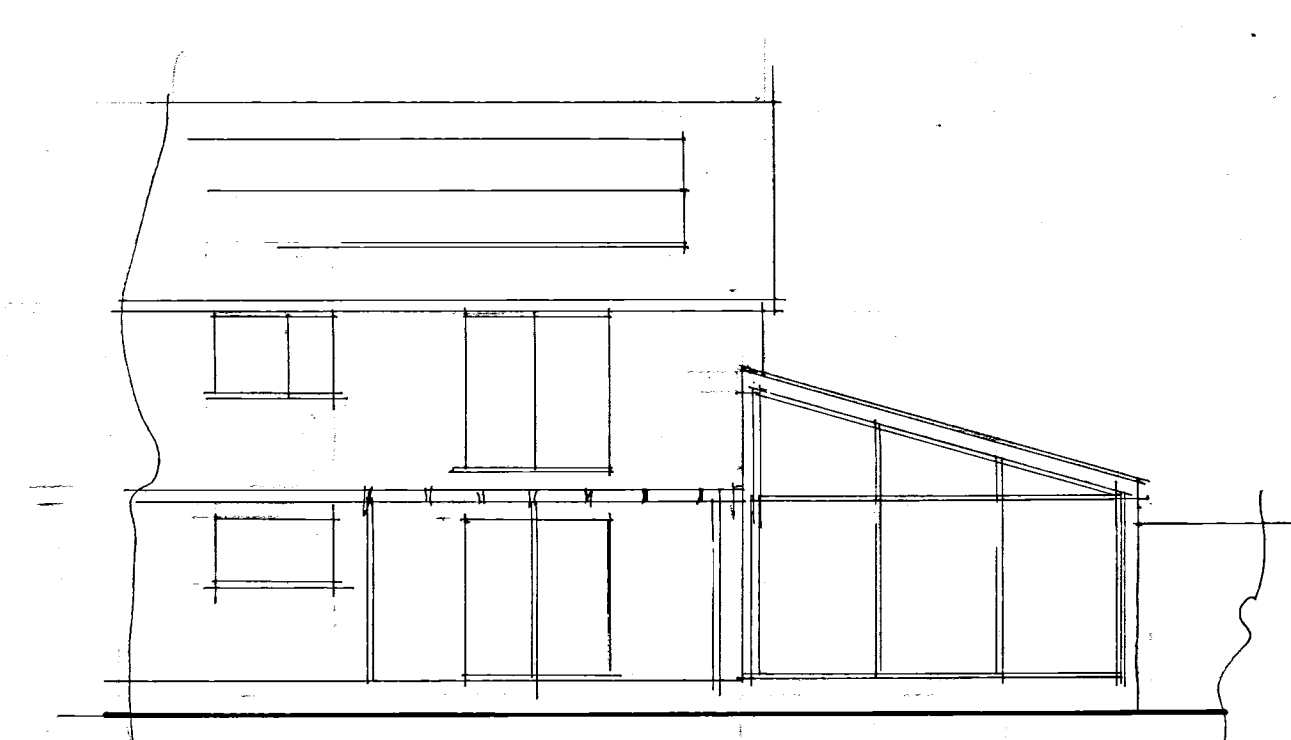


exist. rear.

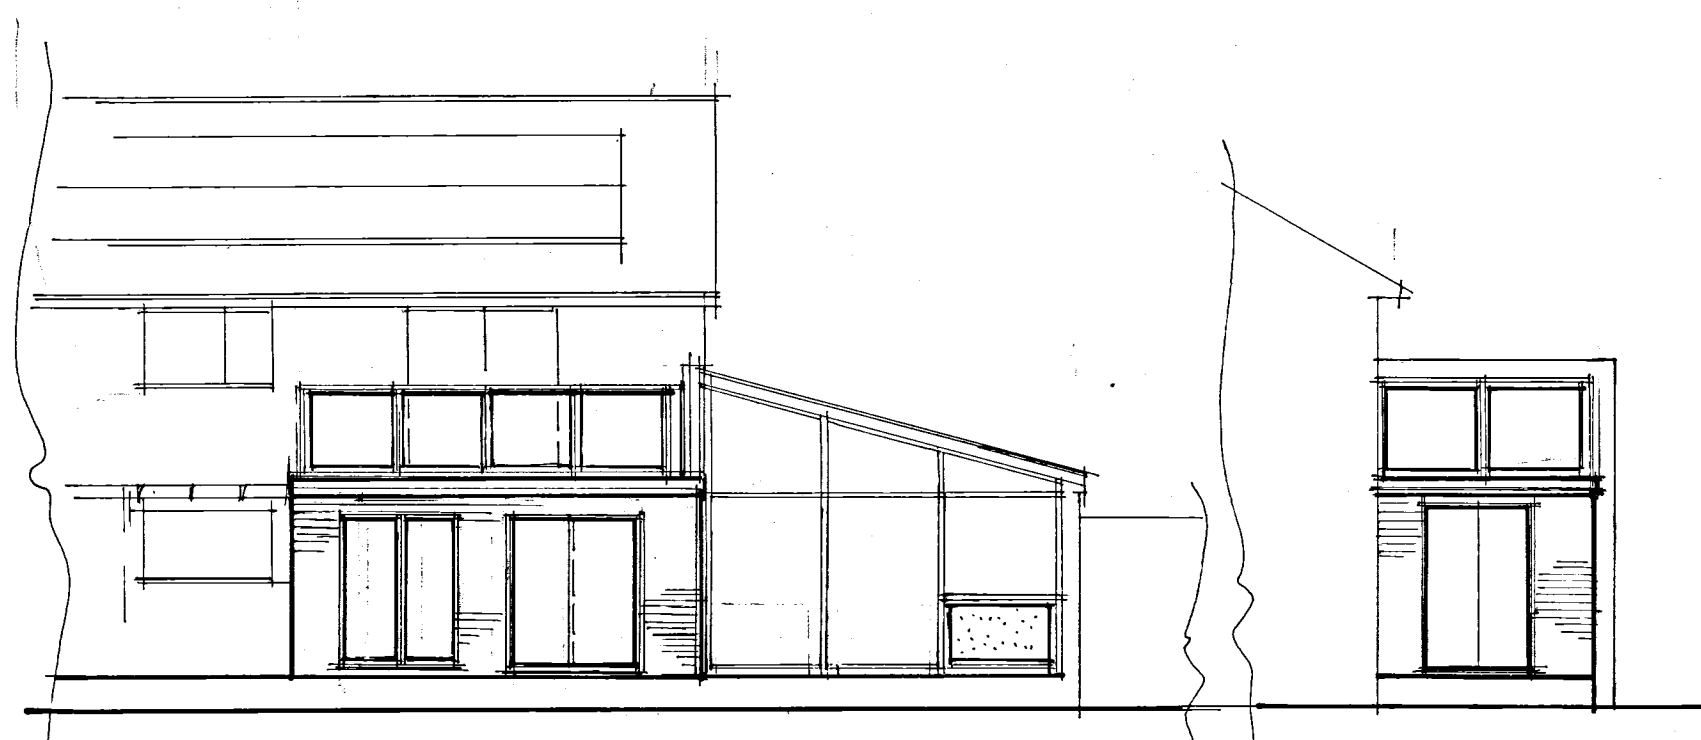


proposed rear.


proposed side.

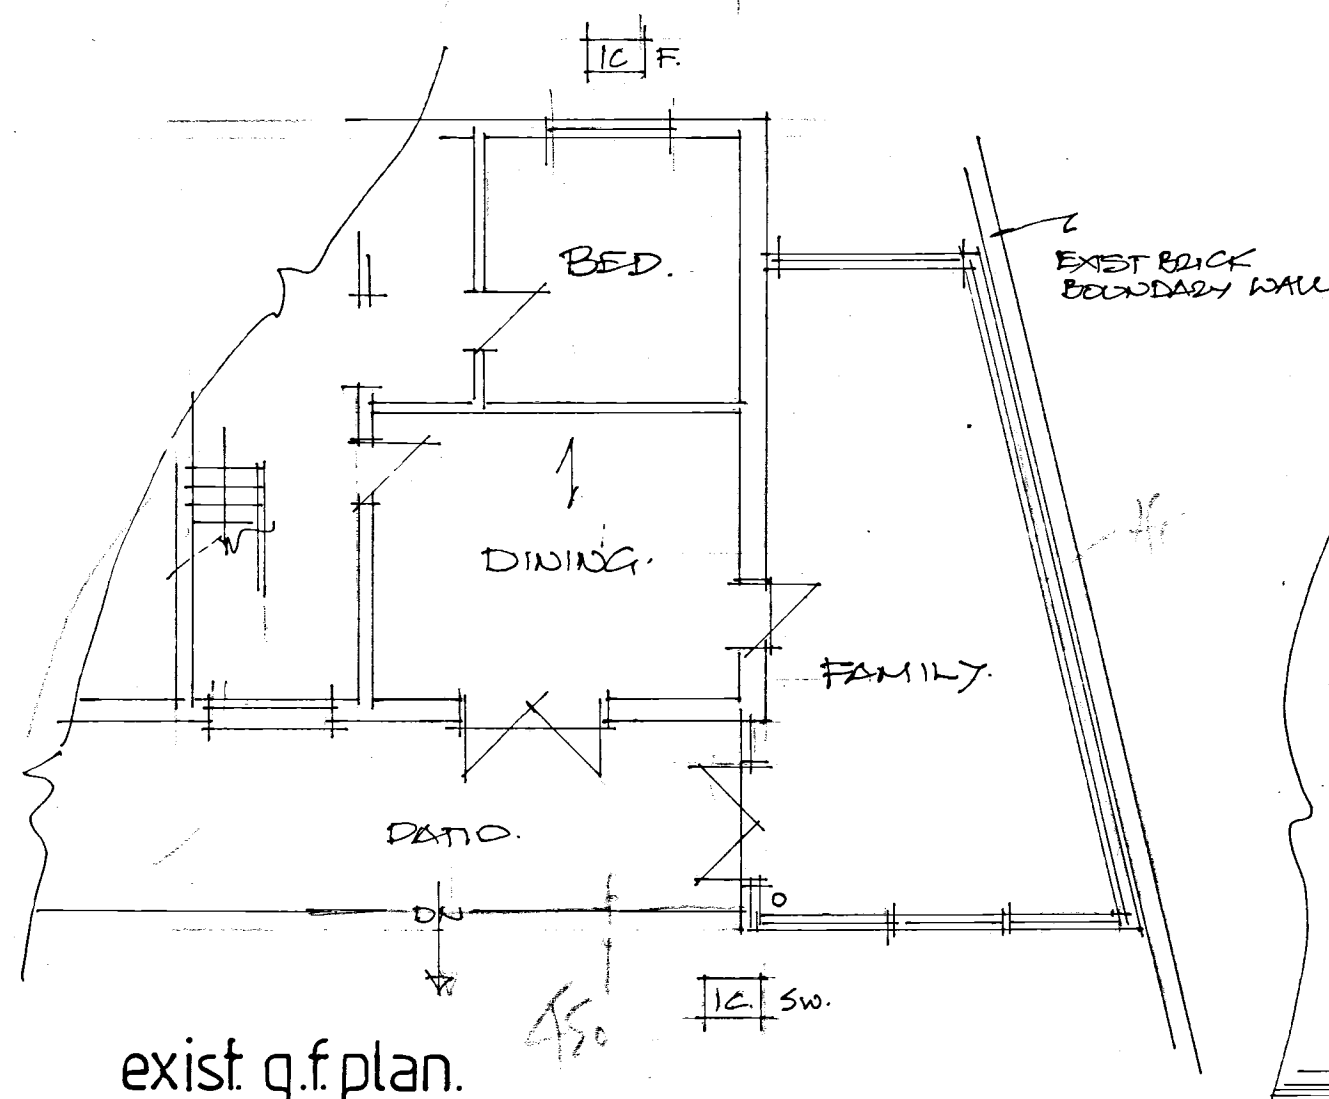


exist. g.f. plan.

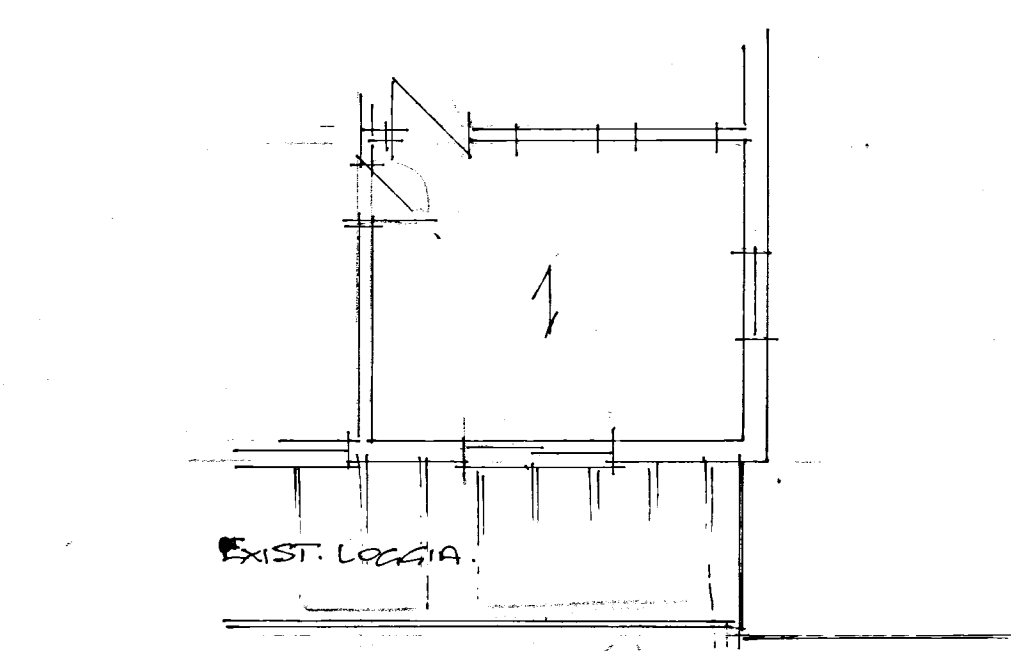


exist. f.f. plan.

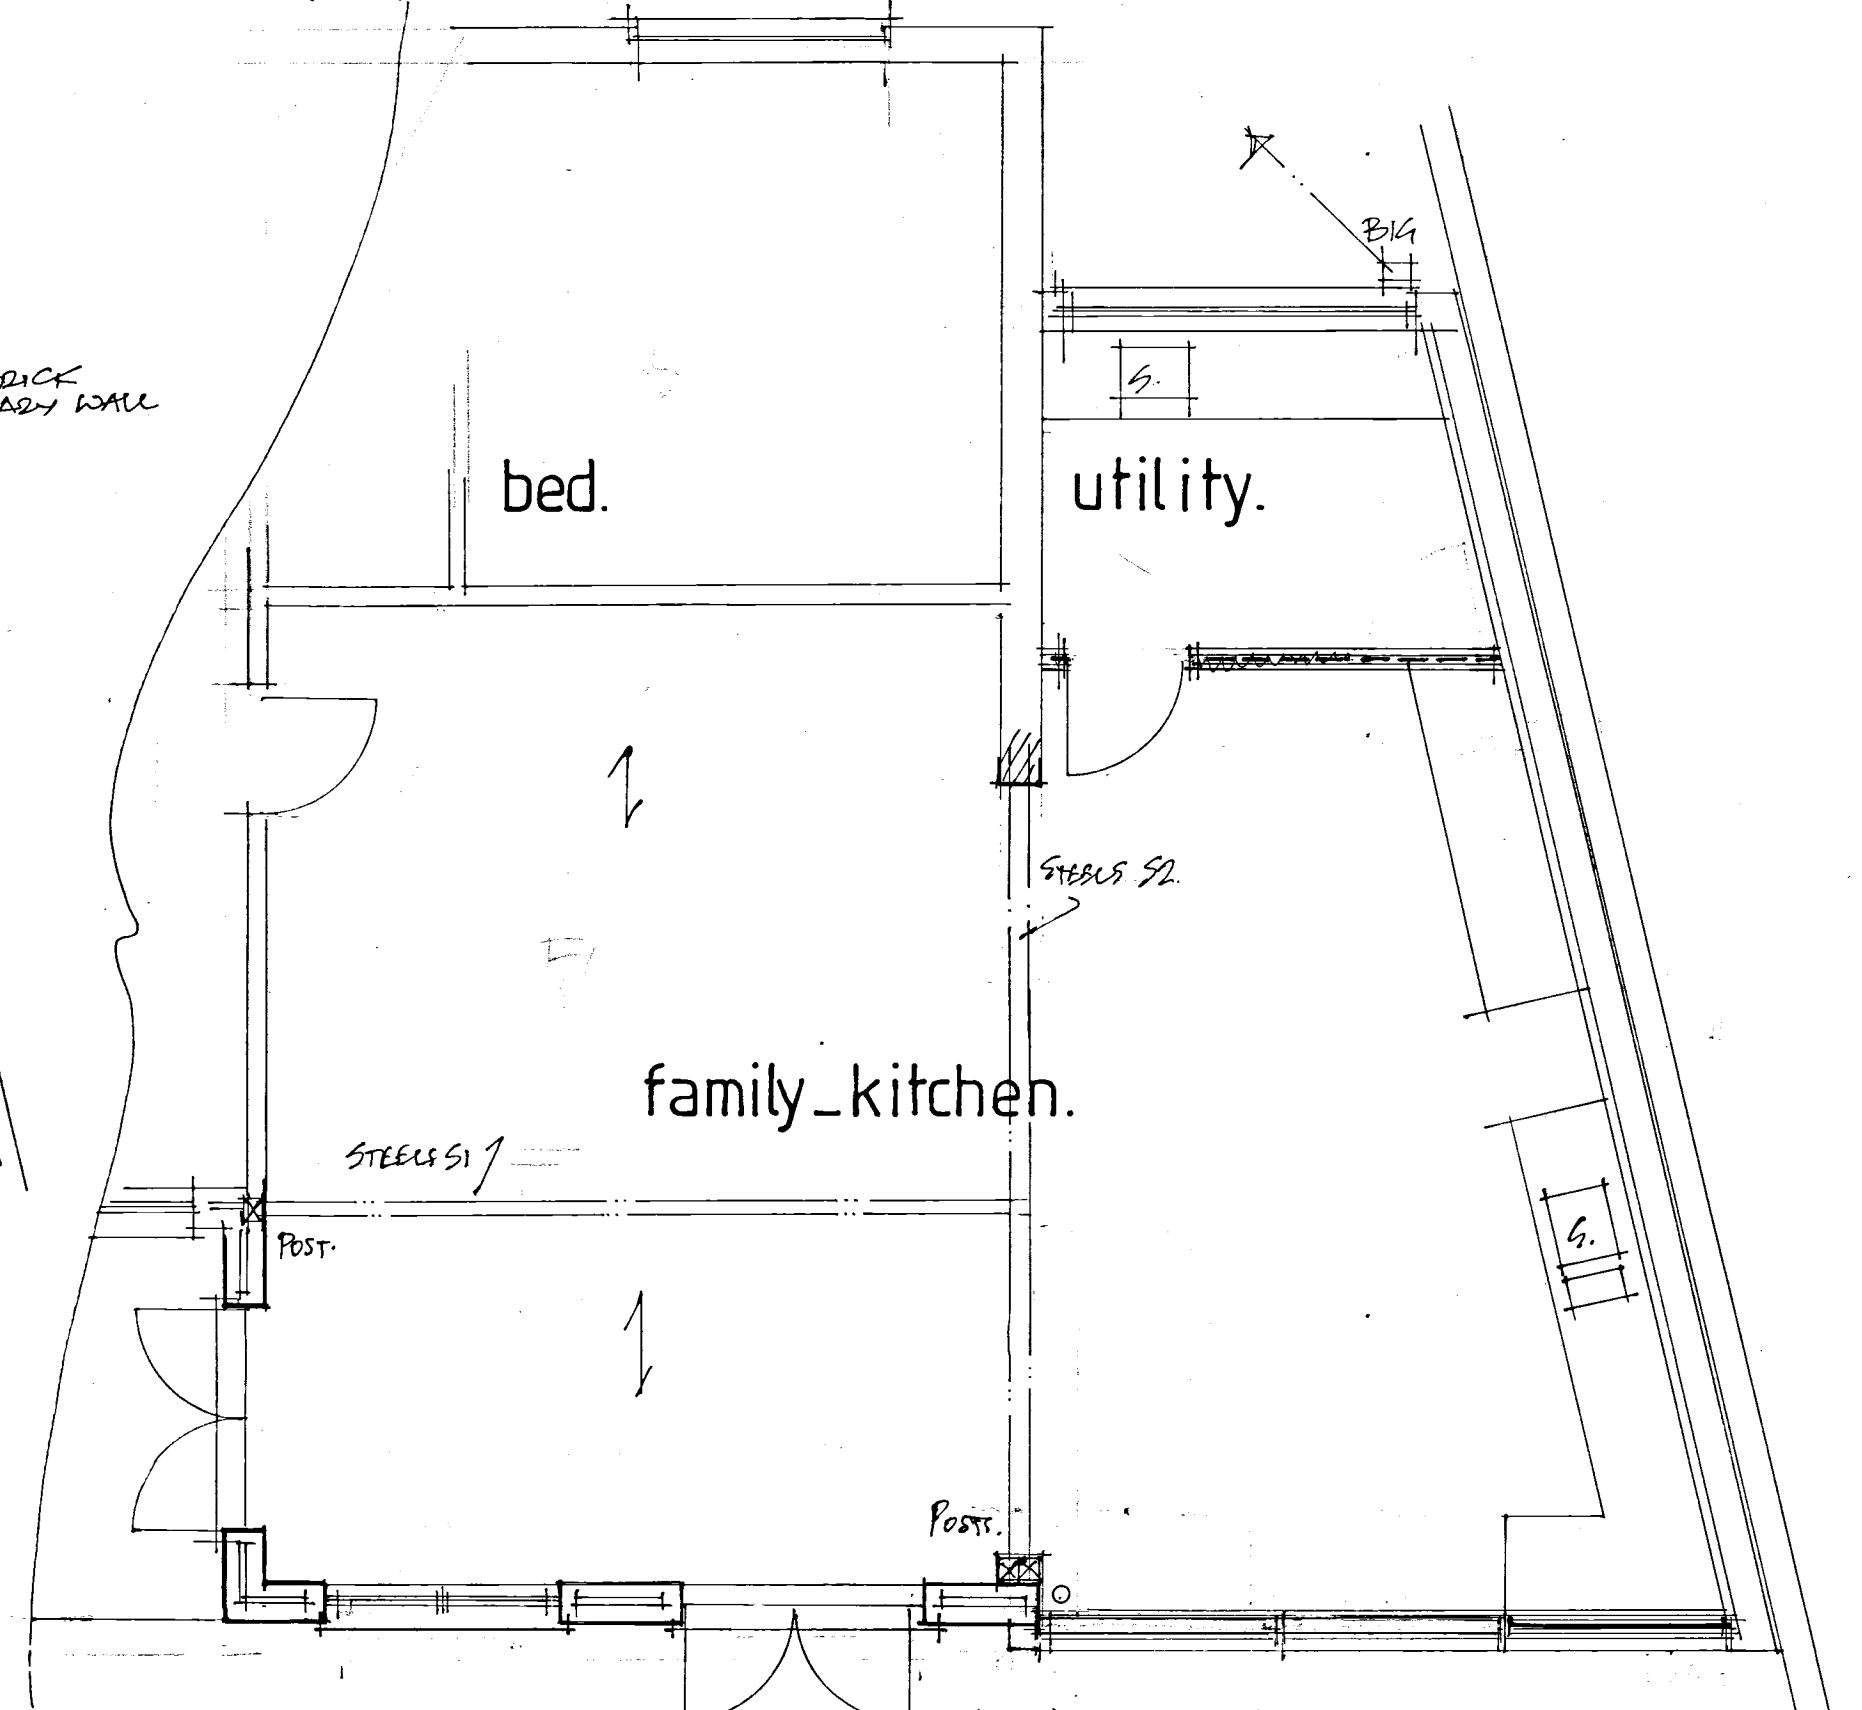

proposed g.f. plan.

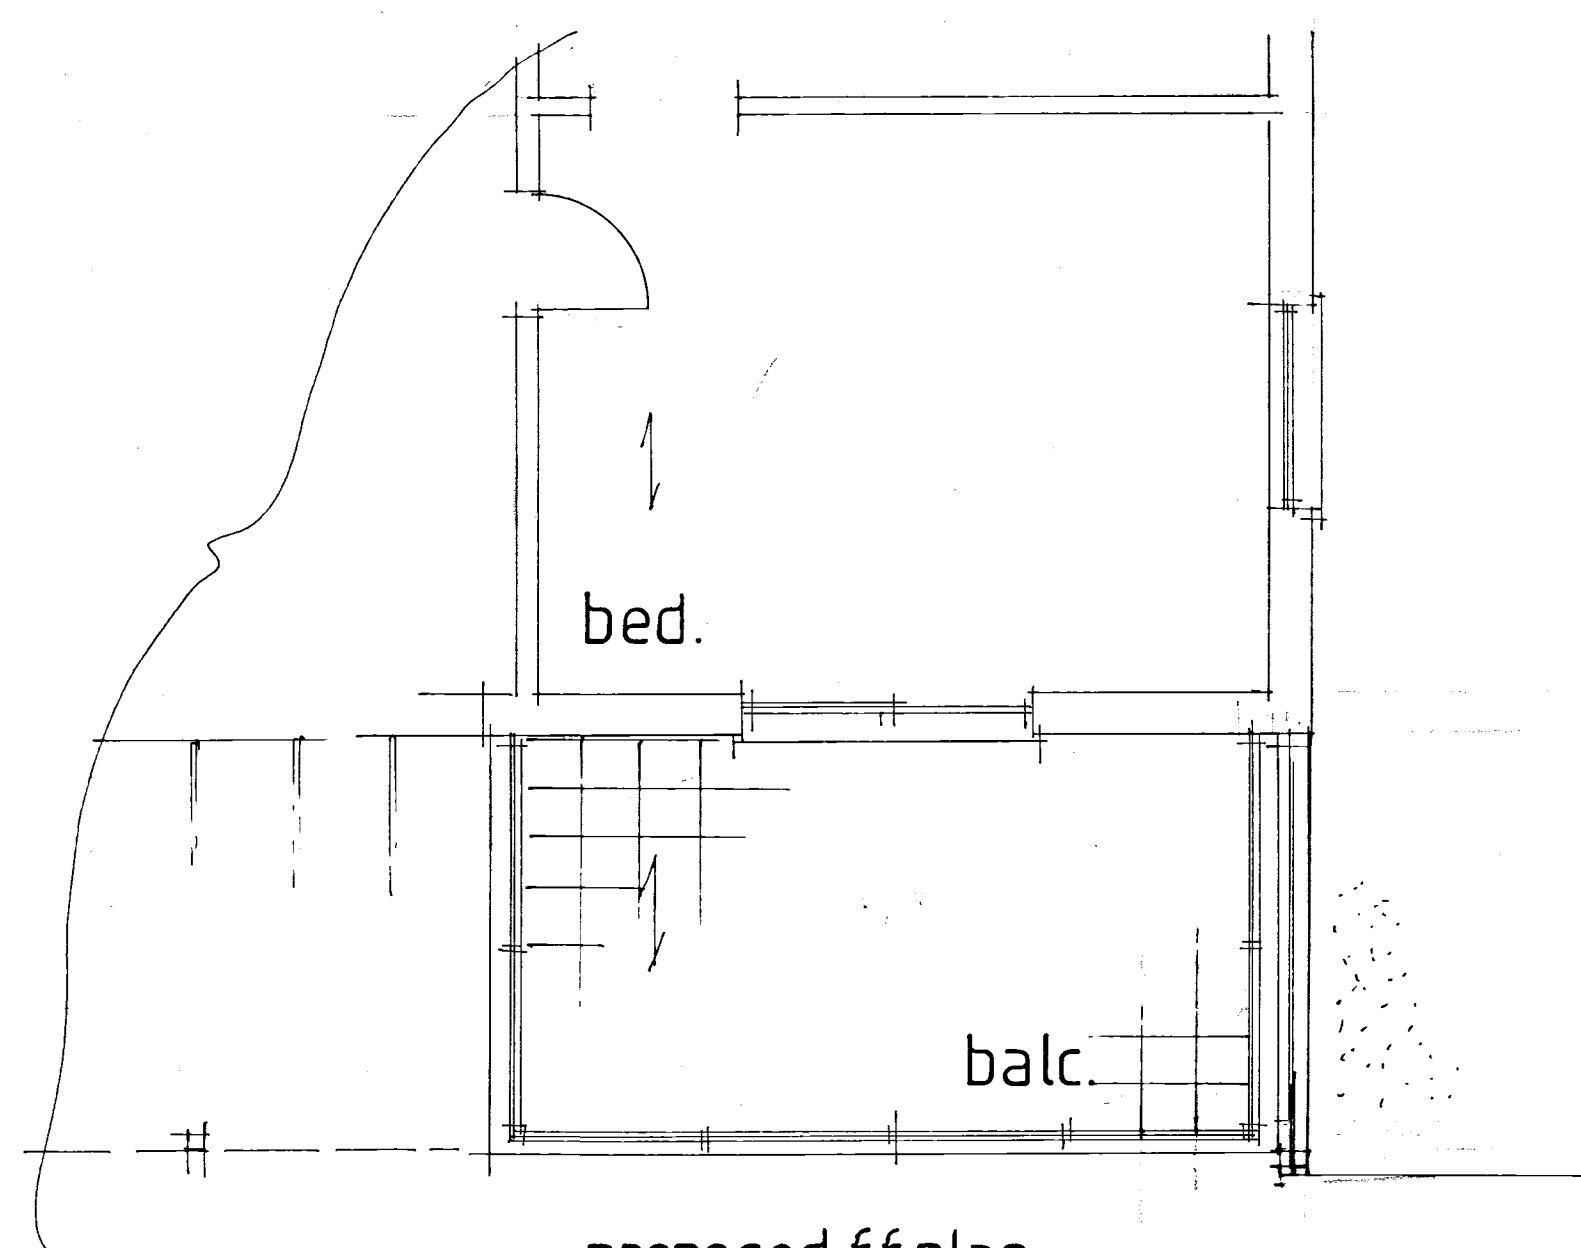

proposed f.f. plan.

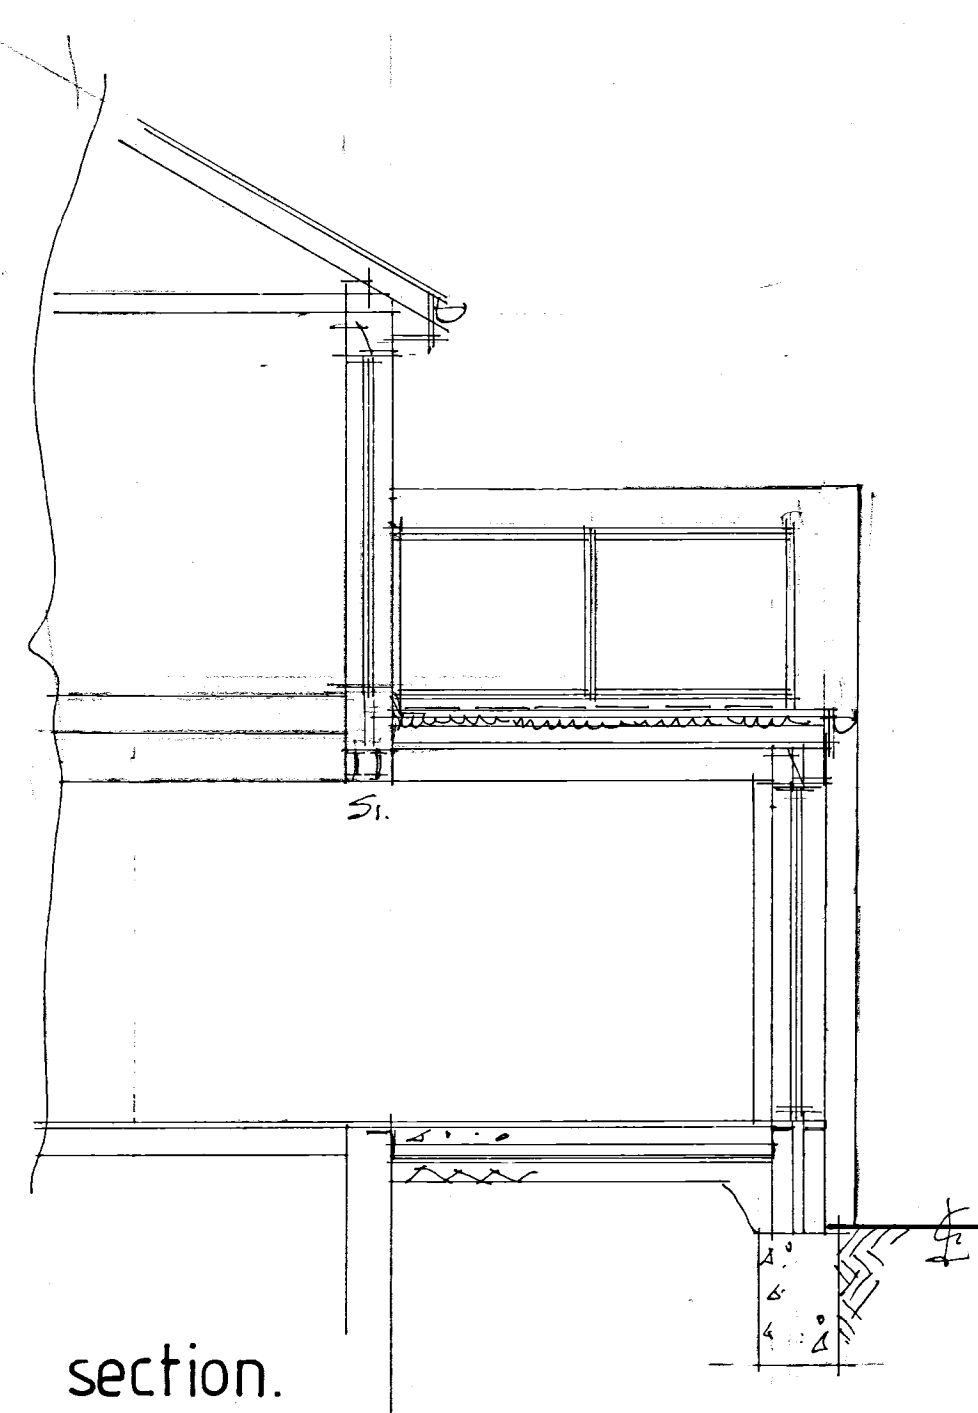

section.

This drawing and the information provided is the property of Thorns-Young Architectural and shall not be copied whole, in part, or used for any other purpose without written permission from the company.

Principal Contractor is to ensure all materials and workmanship complies with Regulation 7 of the Building Regulations whether or not specifically stated on these drawings. It is the Principal Contractor's duty to ensure all works on site are approved by an appointed Building Control body.

Principal Contractor is to ensure dimensions are taken on site before procurement of any materials/works proceeding. Structural members are not to be ordered scaling from this drawing.

Principal Contractor to ensure full compliance with the amended CDM Regulations (2015) if the project requires.

This drawing, unless noted, does not represent compliance with the Party Wall Act 1996 and if required, all agreements are to be in place before works commence.

It is the Principal Contractor's responsibility to ensure Planning/Building Control approvals are in place prior to works commencing. Should works commence prior to relevant approvals Thorns-Young Architectural accepts no responsibility.

Do not scale from this drawing except for the purpose of Local Authority Planning department.

A	DATE	CLIENT AMENDS
	Date	Revision

© copyright

THORNS YOUNG
ARCHITECTURAL

THORNS-YOUNG LTD
CHARTERED BUILDING CONSULTANTS
Website: www.thornsyoun.co.uk

Fareham 21 Middle Road Park Gate SO31 7GH Tel: (01329) 888 322	Portsmouth 232 London Road North End PO2 9JQ Tel: (02392) 672 883
---	--

Client

MR & MRS. CODLING

Job Title

LAKE HOUSE
BIDBURY LANE
OLD BEDHAMPTON.

Drawing Title
PROPOSED SINGLE
STOREY REAR
EXTENSION.

PLANNING DRG.

Scale 1:50 & 1:100 AT A1.

Date MAR 18 Drawn by BT

Drg. No. 2036. 18.	Rev. A
------------------------------	------------------

