
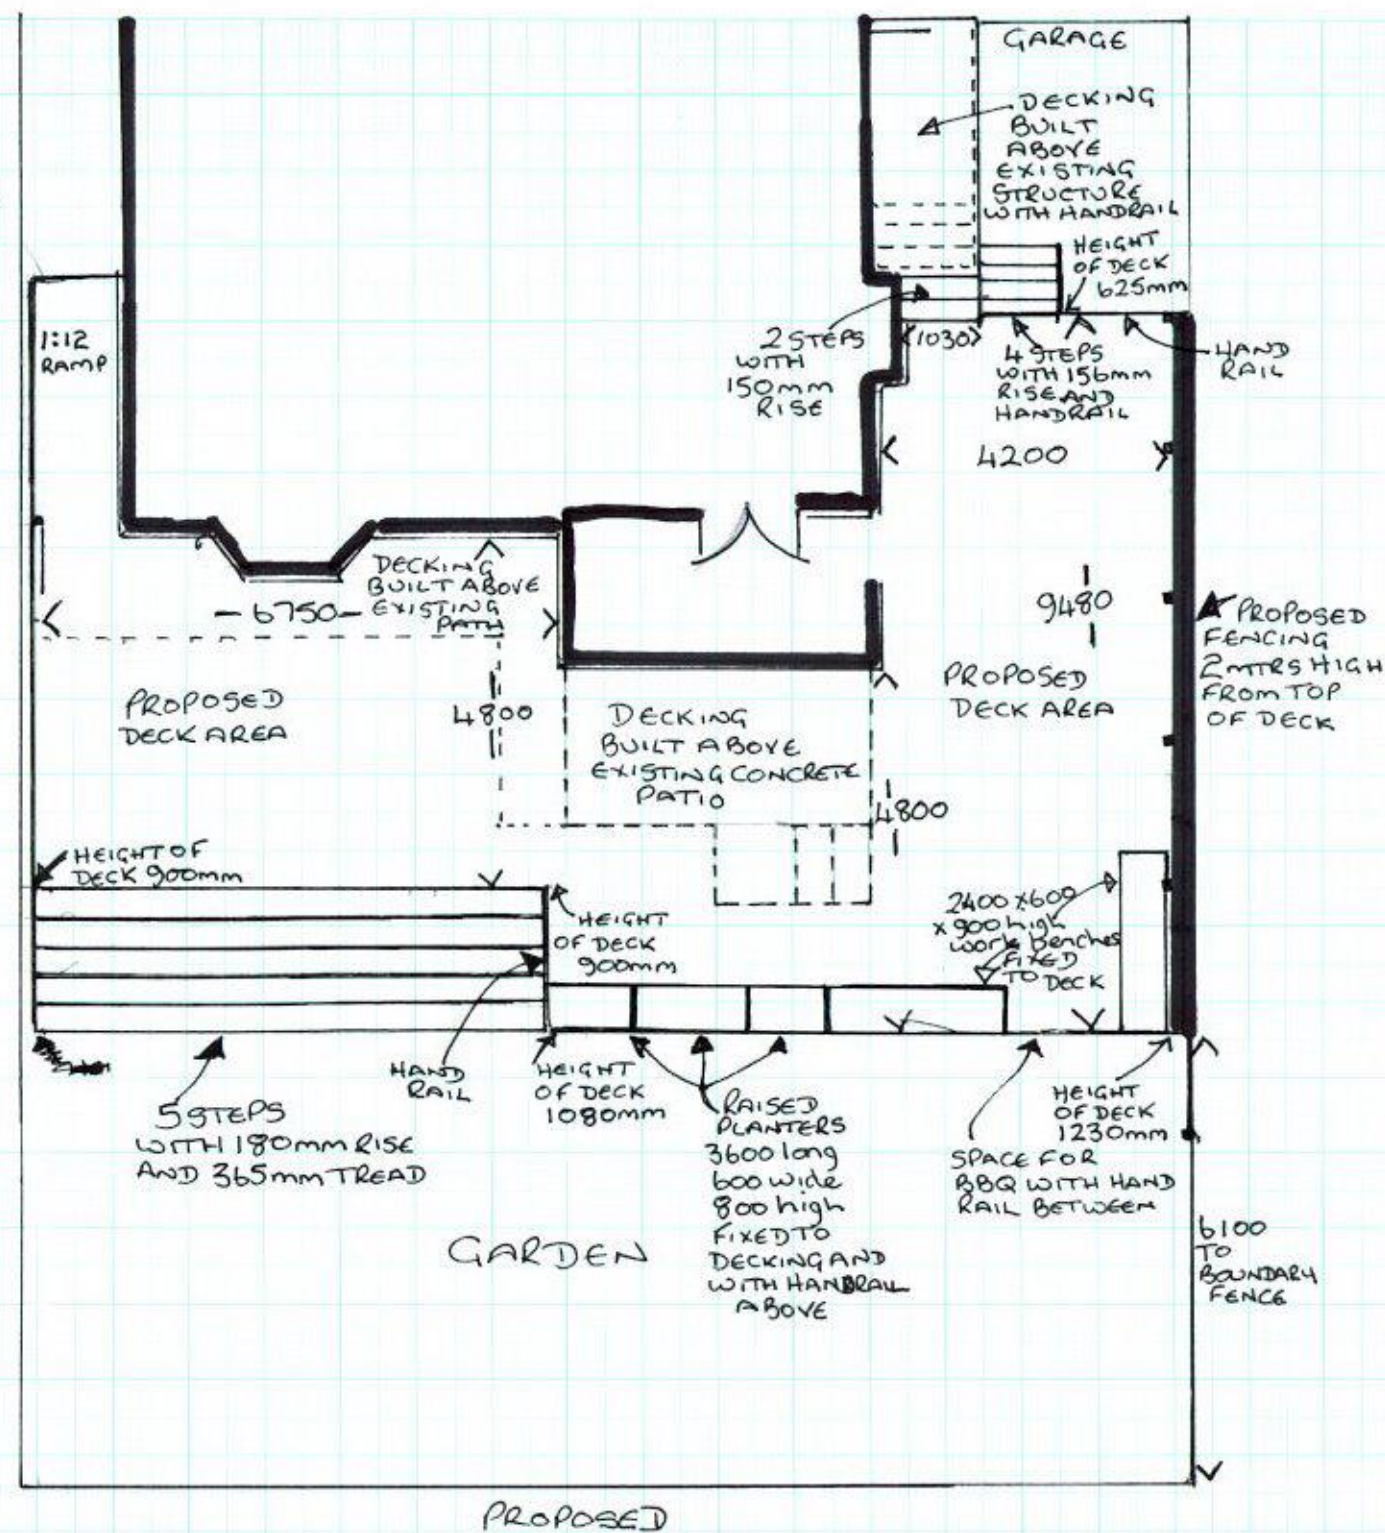


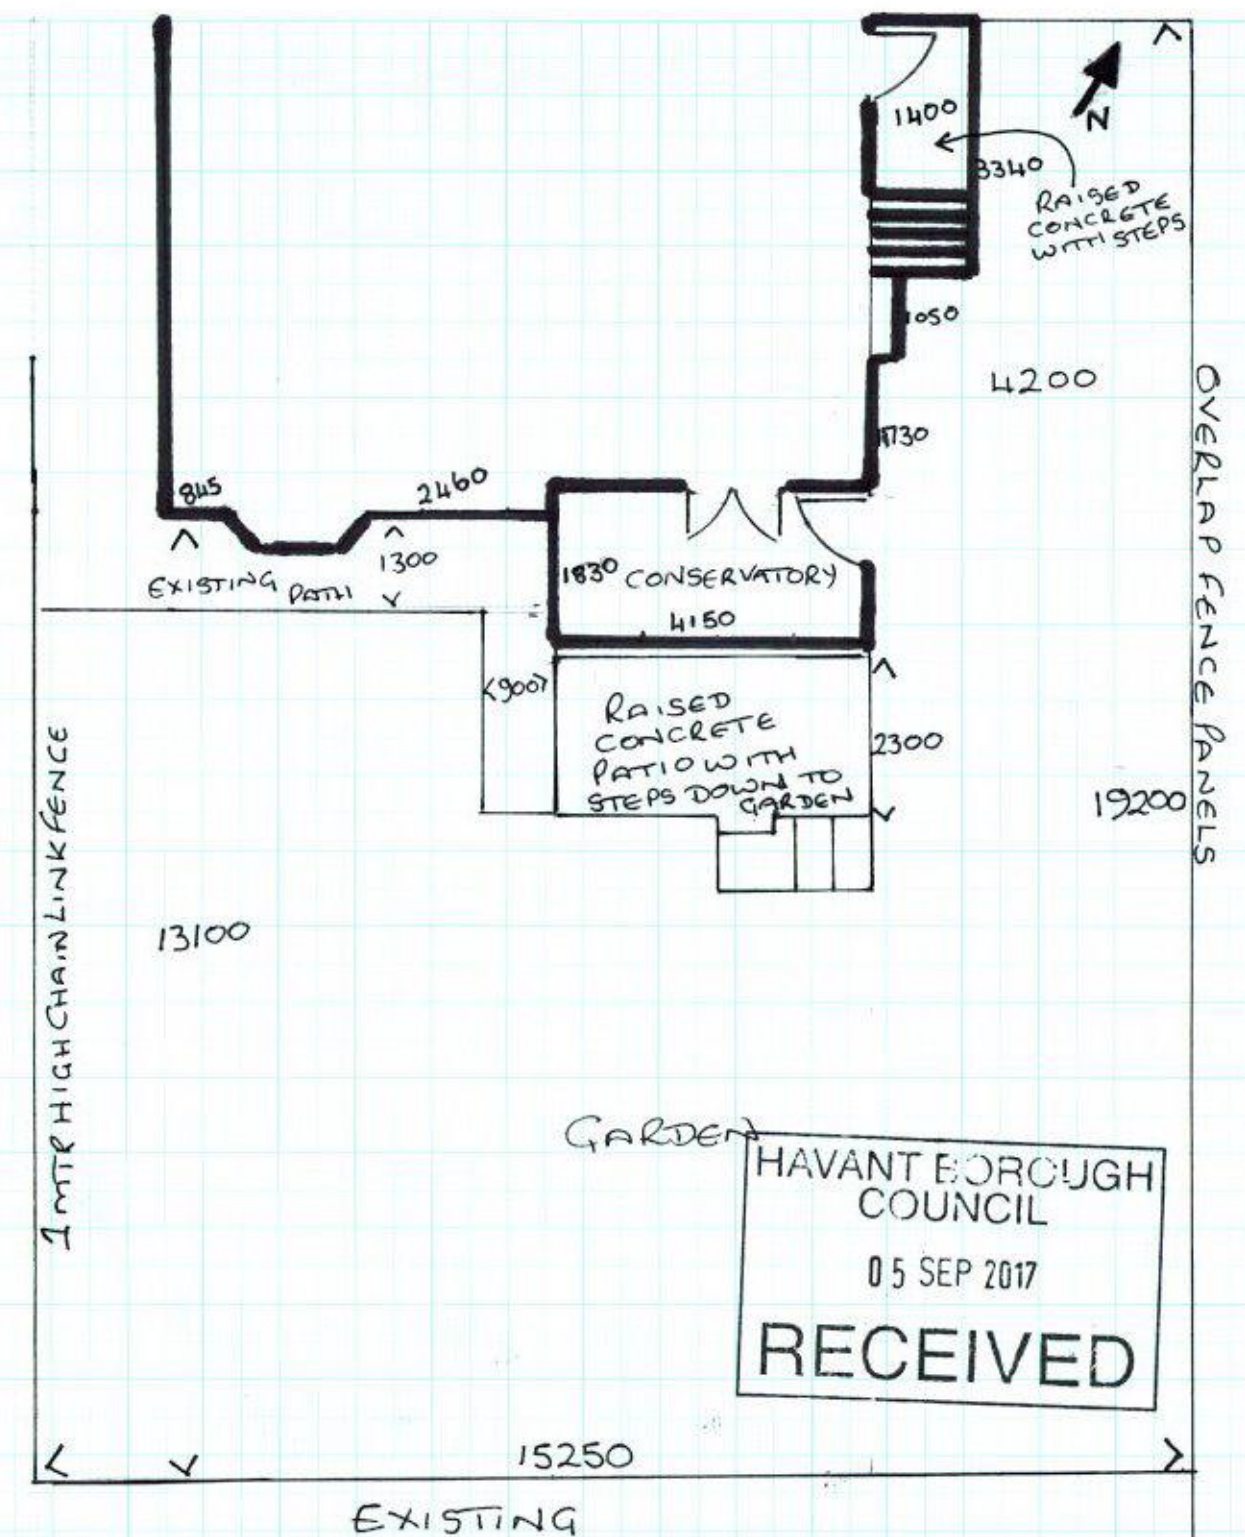

PLANS OF EXISTING AND
PROPOSED AREA OF 95.2m²
DECKING AND STEPS TO GARDEN
REAR OF 60 GLADYS AVENUE
COWPLAIN PO8 8HS
SCALE 1:100