



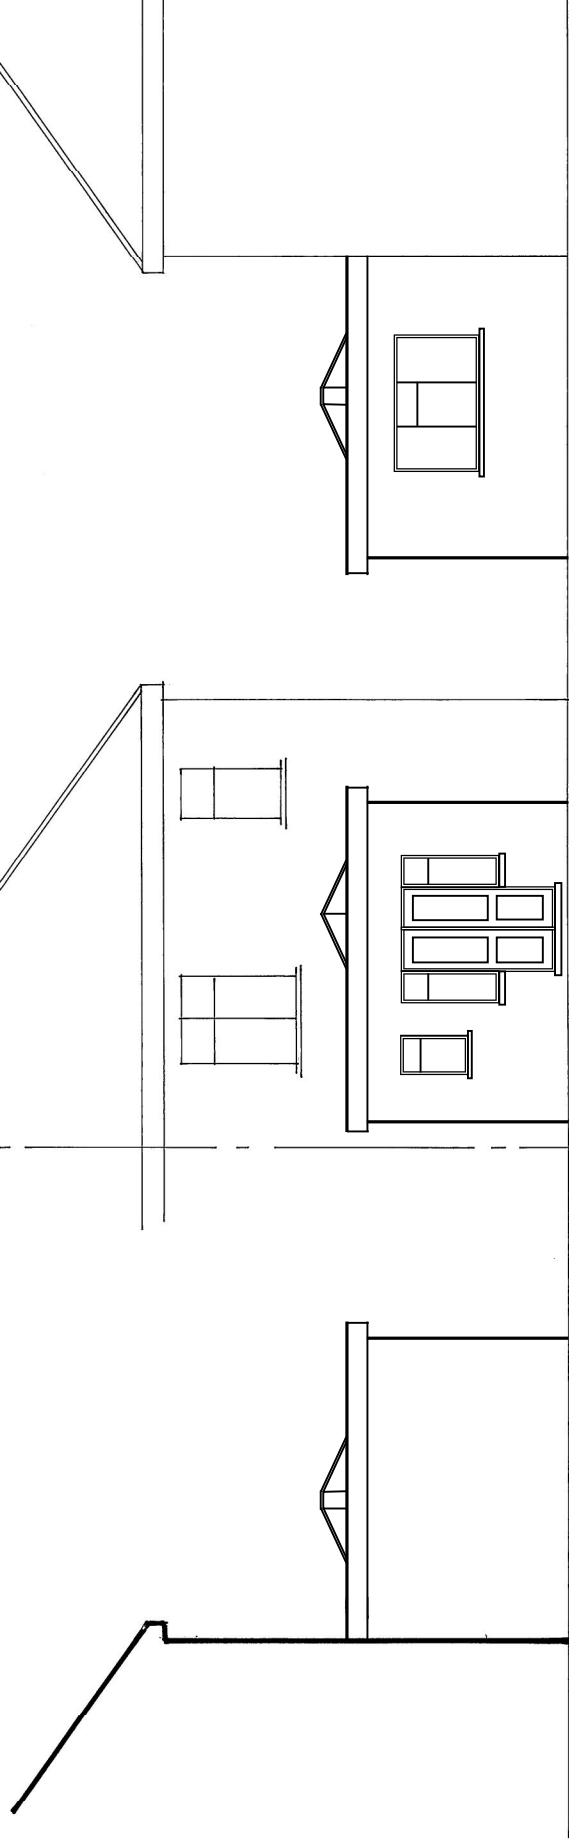

Proposed Side

Proposed Rear

Proposed Side

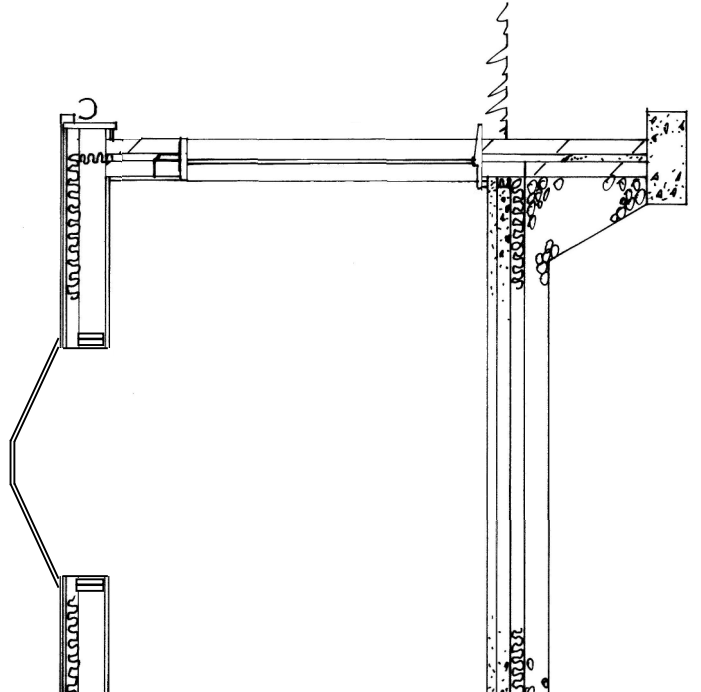

Cross-Section

These Plans have been prepared for the
Permission and/or Building Regulation
thereon only and should not be used for

© These Plans remain the copyright
be copied or reproduced in any way
with the exception of Local Authority



Andre

BSc(Hons) N

Chartered Surveyor

Unit 1, Basepoint, W
Waterlooville, Har
Tel: (023) 92
e-mail: andrew@andrewk.com

Proposed Rear
79 Victoria
Emsworth