


EXISTING LAYOUTS
SCALE 1 : 50

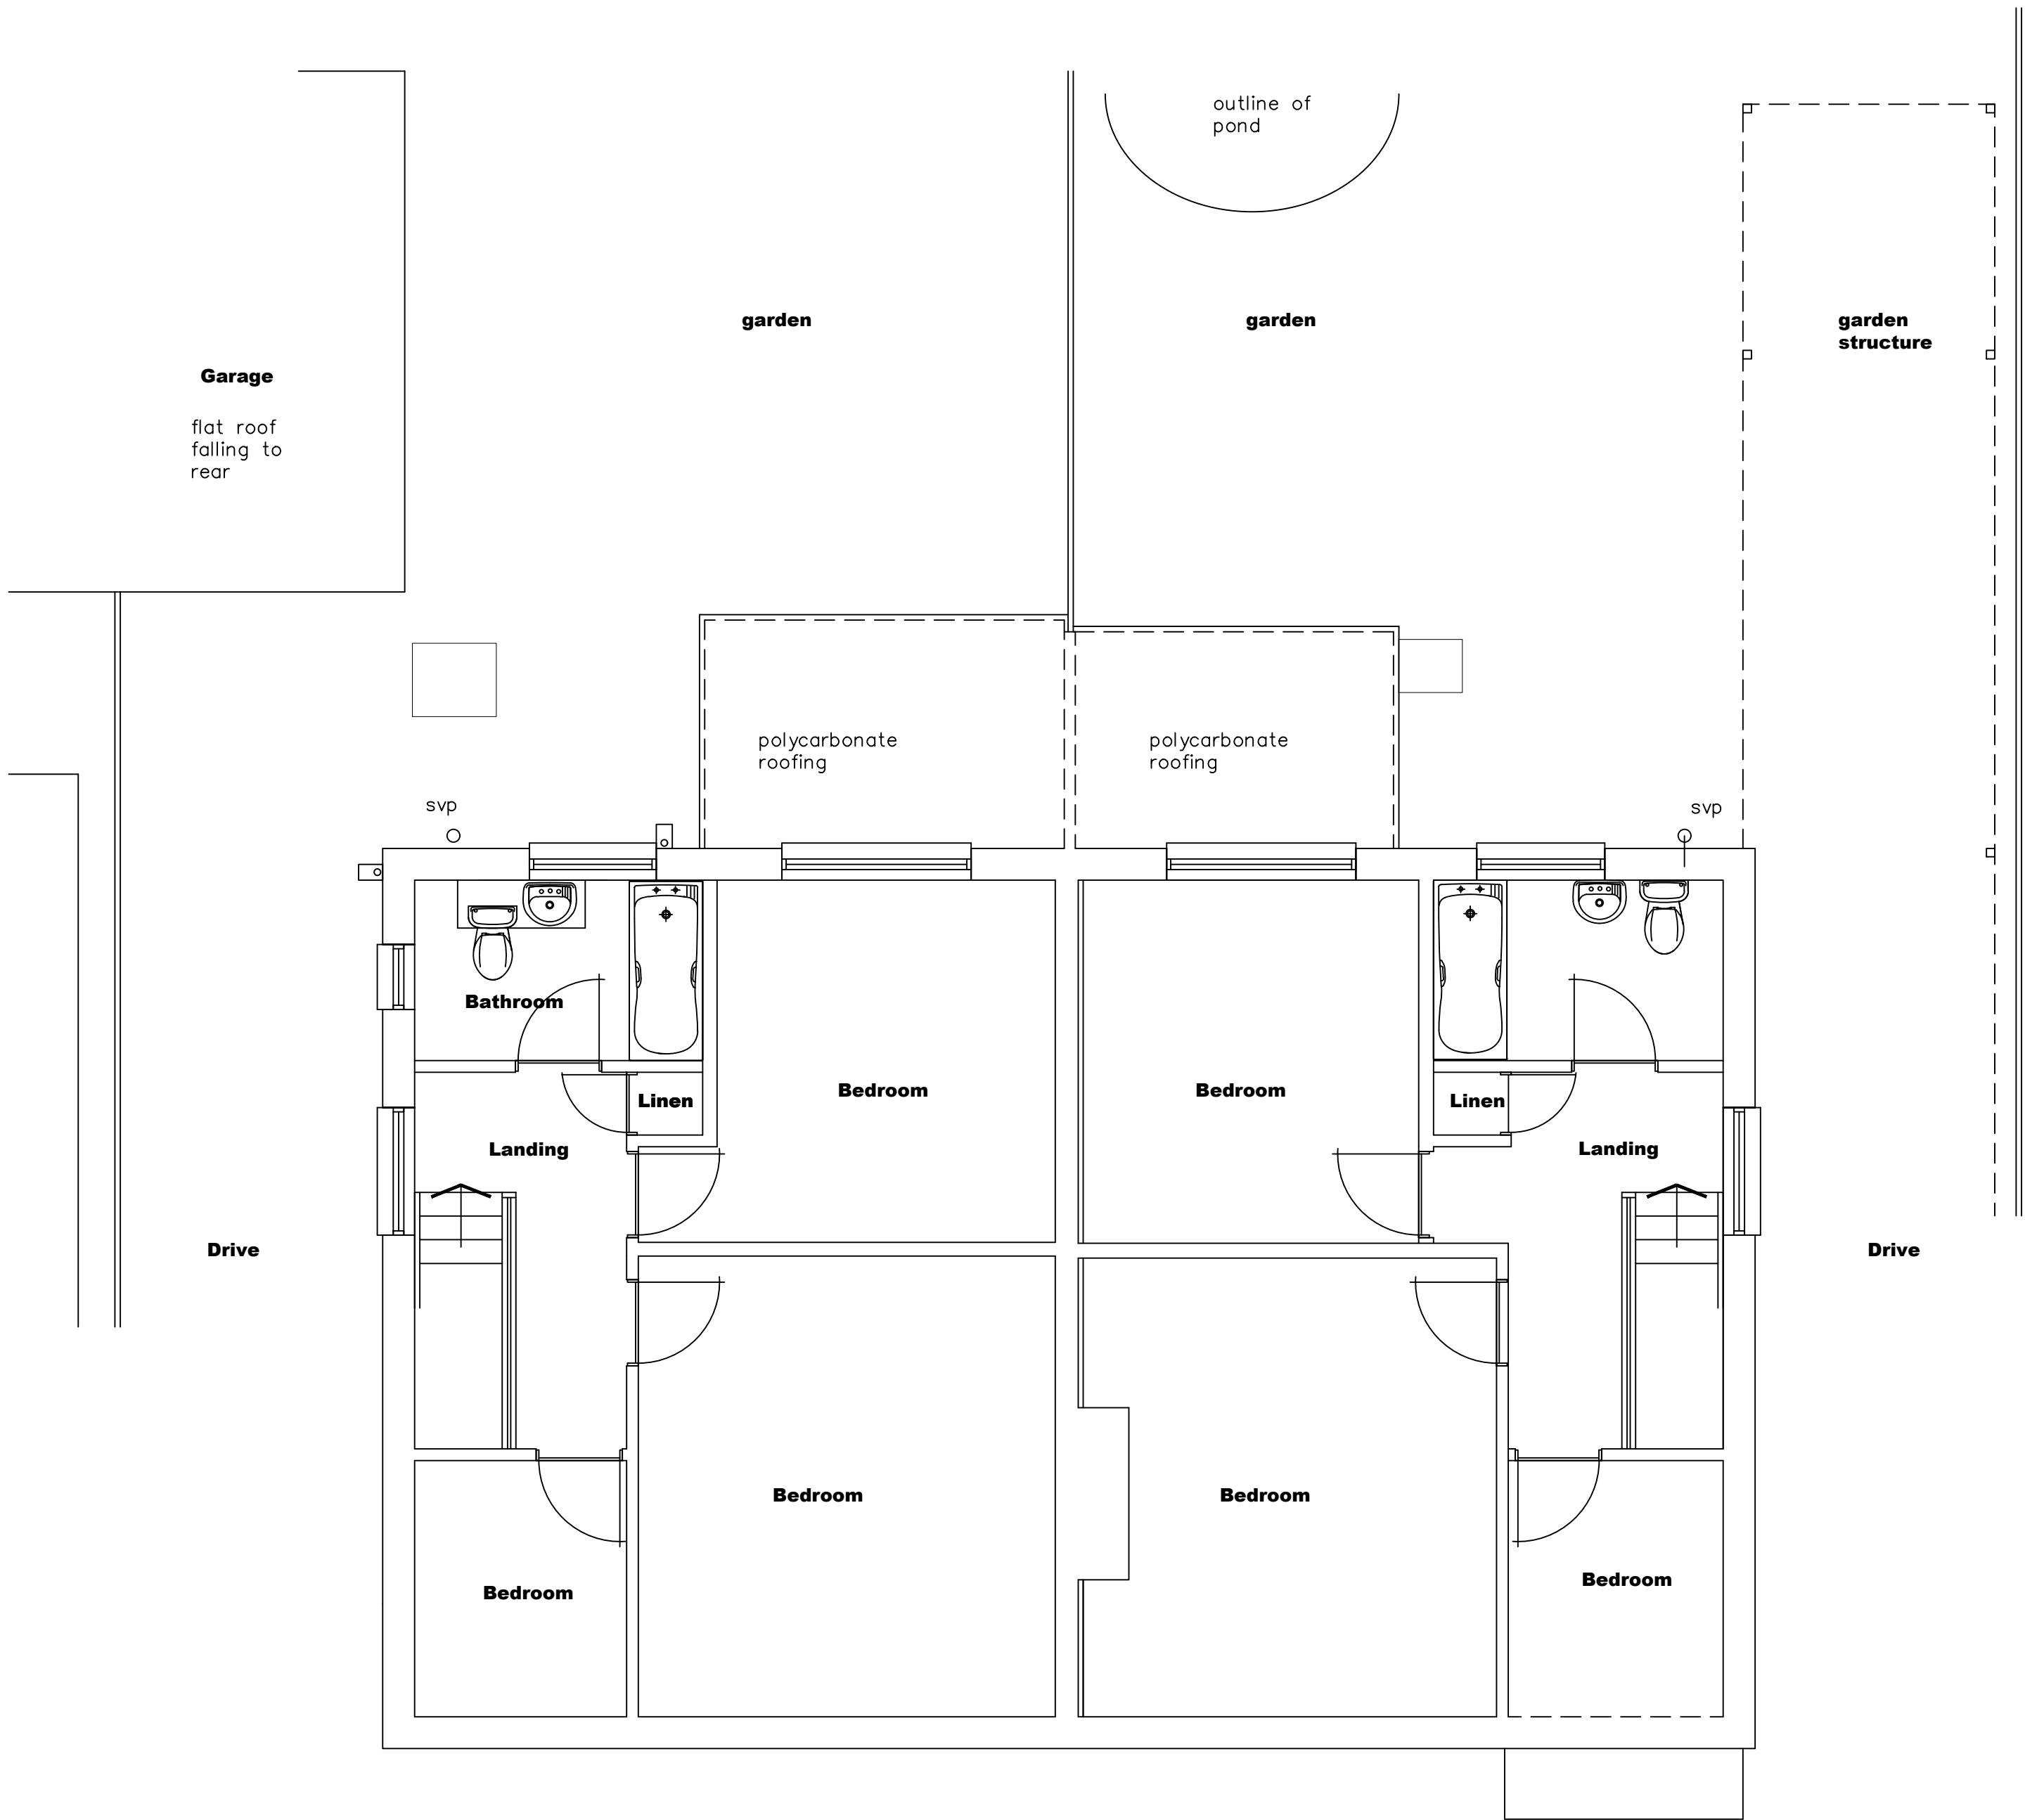


FIRST FLOOR
15 OAKLANDS GROVE

This floor remains as per
existing after the proposals

FIRST FLOOR
17 OAKLANDS GROVE

This floor remains as per
existing after the proposals

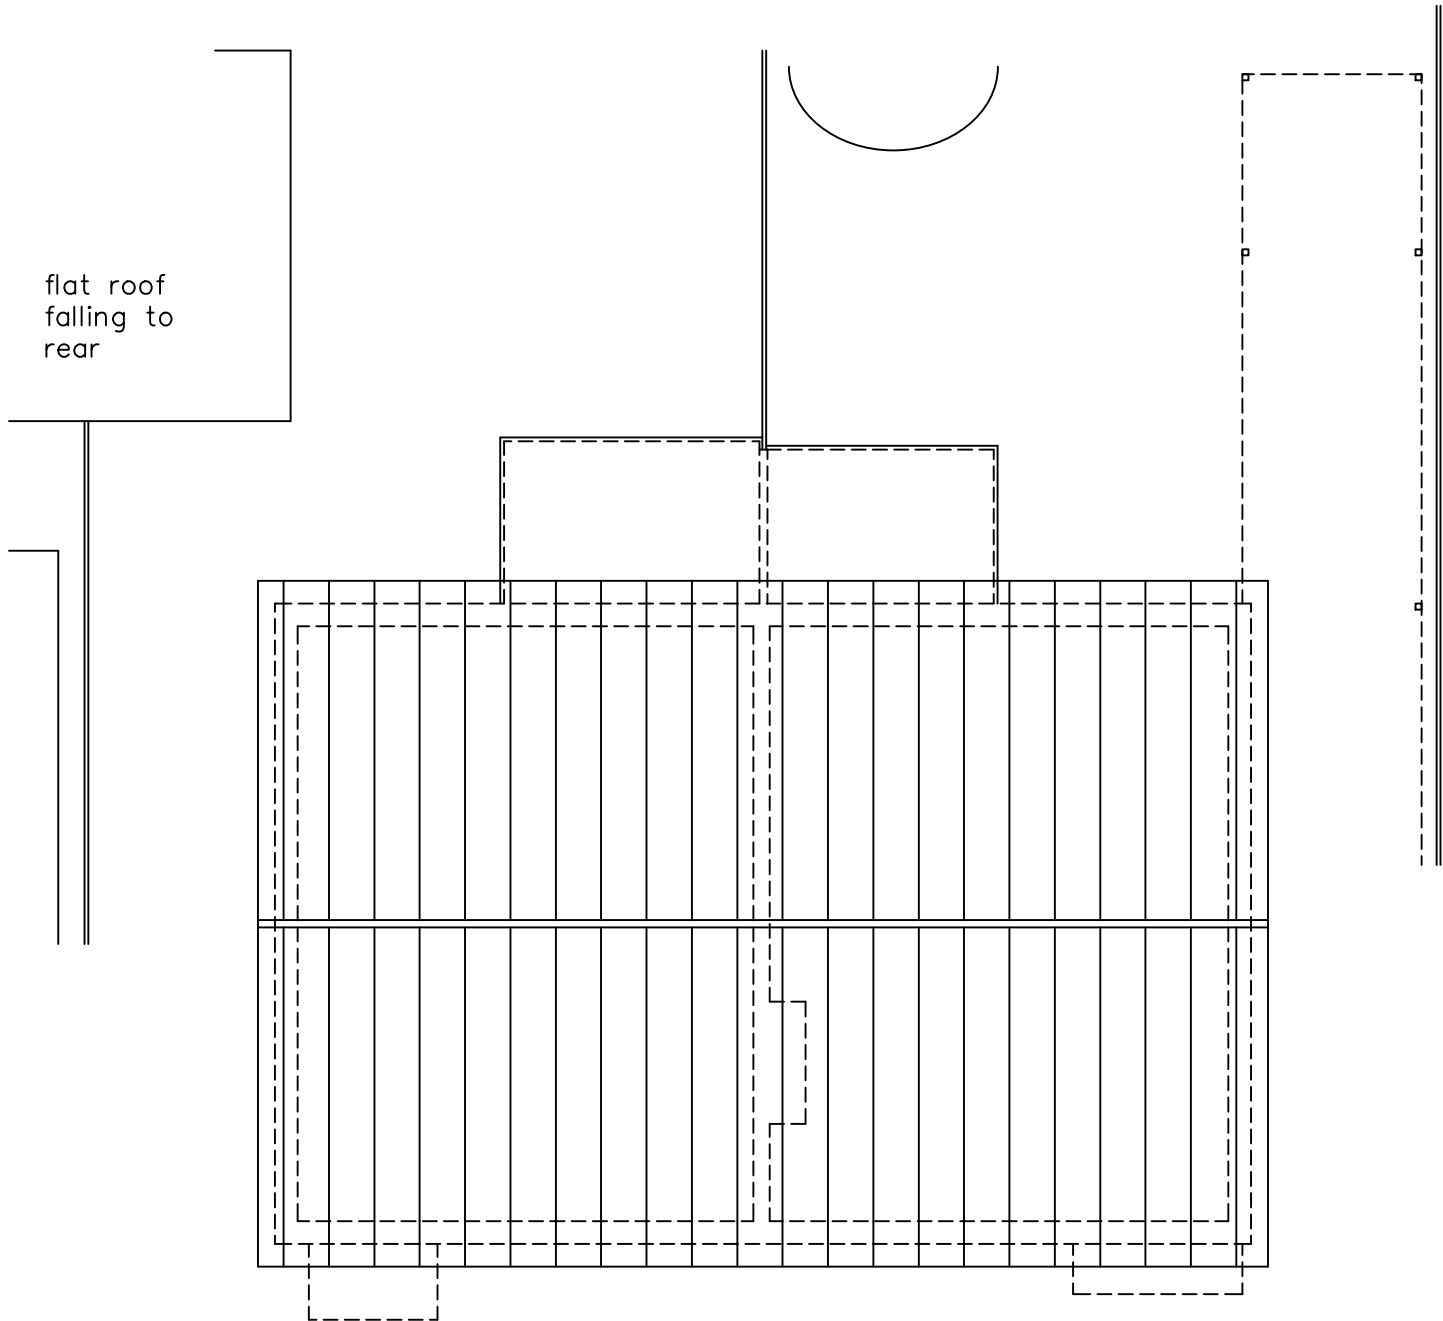

EXISTING ROOF LAYOUT
SCALE 1:100

KEY:

Blockwork

External brickwork

Timber/metal framed stud walling

X

Mains Powered Extract Fan

SD

Mains Powered interconnecting smoke detectors

SVP Soil & vent pipe

SS Stub stack

RWP Rain water pipe

X

Spot levels


NOTES:
The design and construction of this project shall be in accordance with the current Building Regulations & NHBC Standards. These notes & drawings have been prepared solely for the purpose of Planning & Building Regulation approval.

Do not scale from this drawing unless for Planning purposes. All dimensions to be checked on-site and any alterations to be approved by the Architect and/or client prior to any work commencing.

Ordnance Survey Licence No: 100047591

This drawing to be copyright and to be read in conjunction with all other drawings

AMENDMENTS:

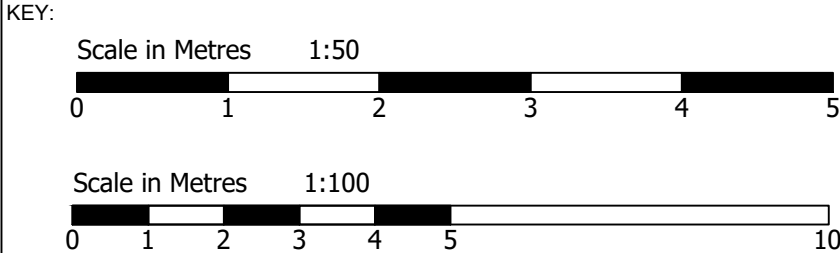

CLIENT NAME
& ADDRESS

Mr & Mrs A Banting
Mr & Mrs M North

PROJECT
ADDRESS

15 & 17 Oaklands Grove
Waterlooville
PO8 8PR

DRAWING DETAILS

PLANNING DRAWING

Existing First Floor Layouts & Roof Layout

PROJECT No 900	DWG No 2	REV No
SCALE 1:50 @ A1	DRAWN BWH	DATE 11/04/18



**B H
ARCHITECTURE Ltd**
Heath Cottage
Newlands Lane
Purbrook
Waterlooville
Hants
PO7 5SQ
Tel: 023 9223 2322
Mob: 07747 771808
E-mail:bernard@bernardharding.com