



PROPOSED REAR ADDITION & SUN LOUNGES
7, ORCHARD ROAD, HAYLING ISLAND, HANTS.
FOR MR & MRS C. LEWIS.

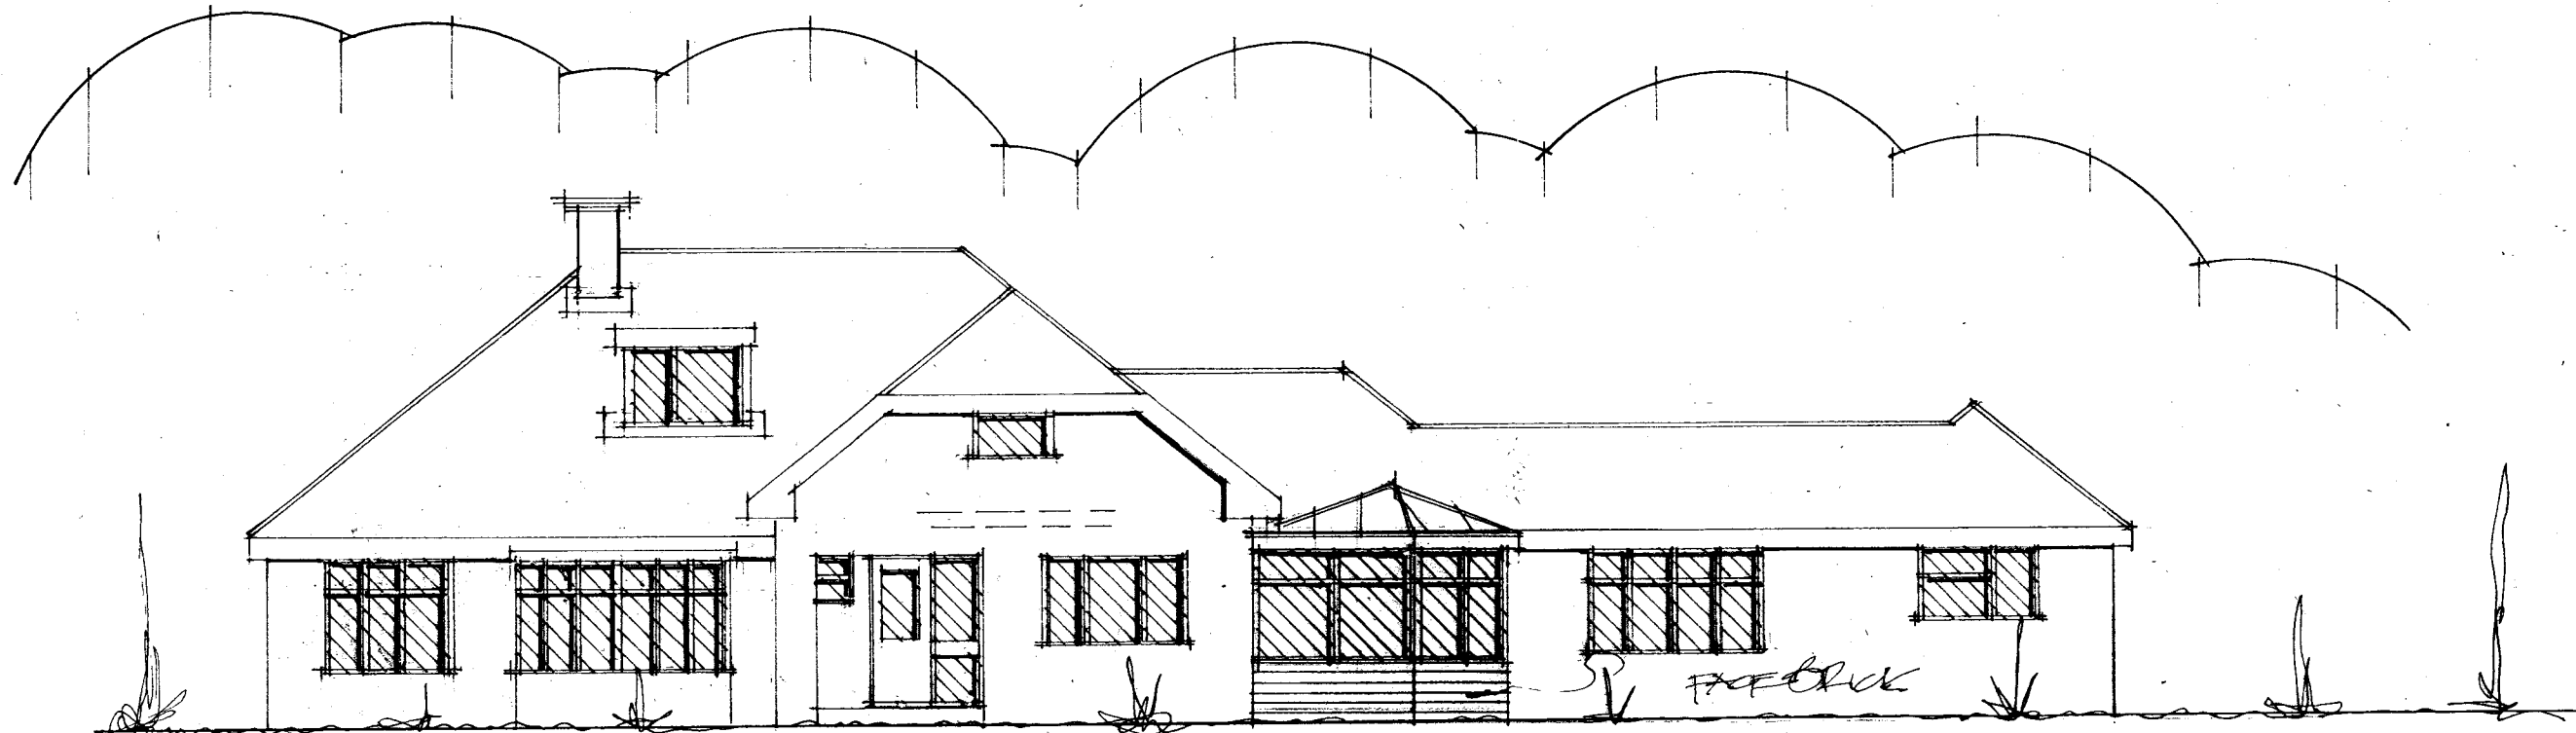


front

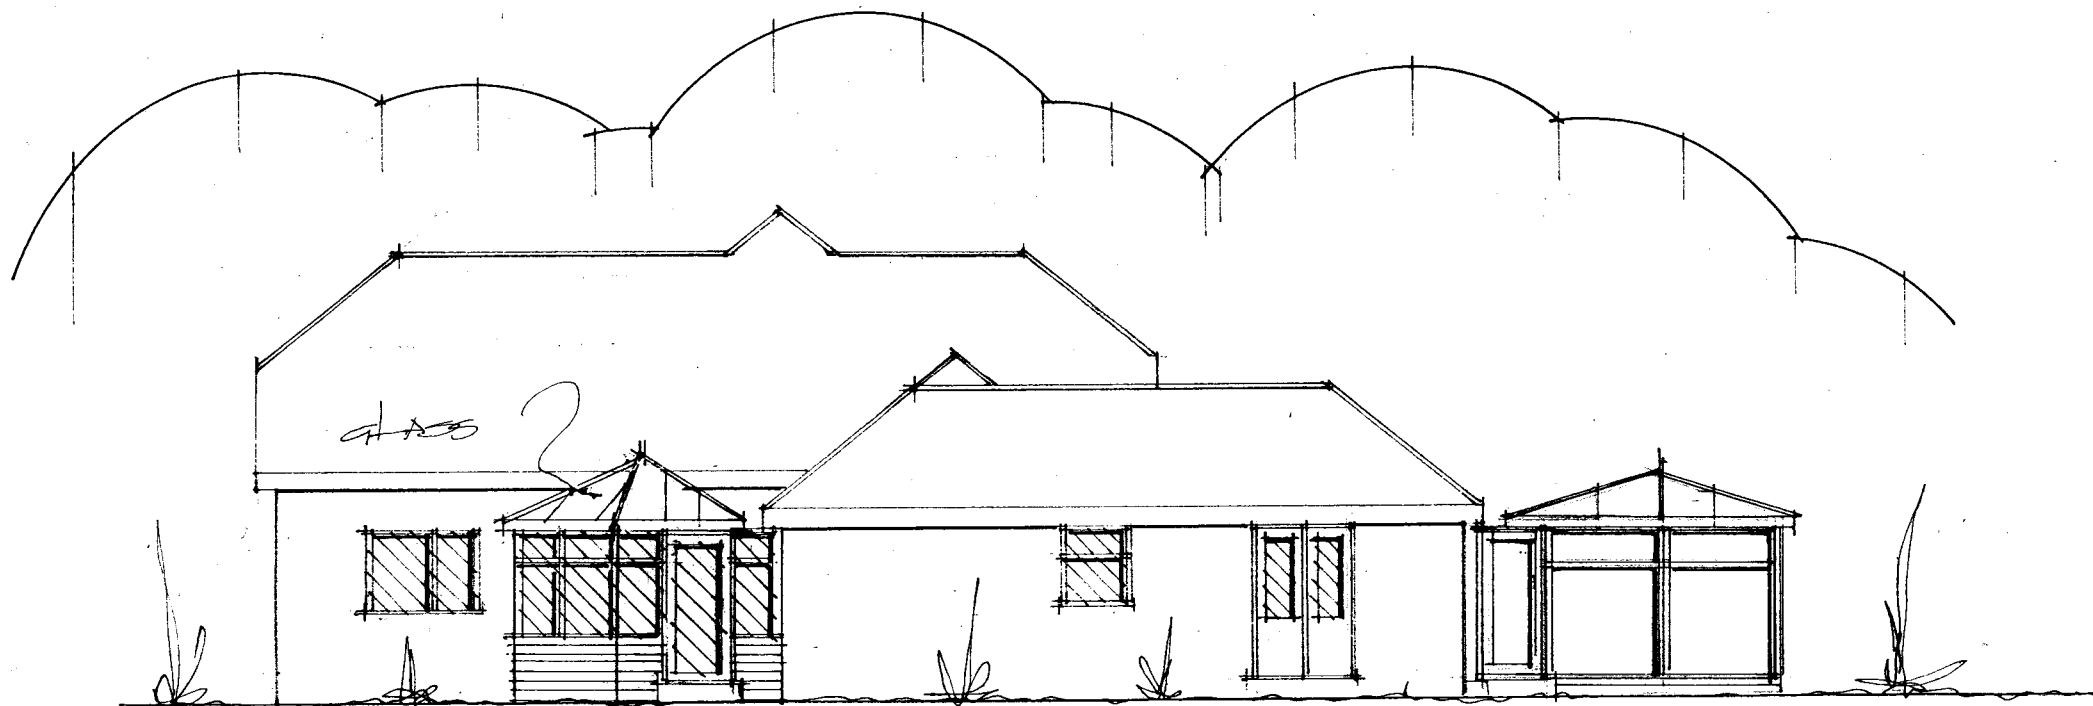

side

date apr 18
scale 1.

PROPOSED ELEVATIONS

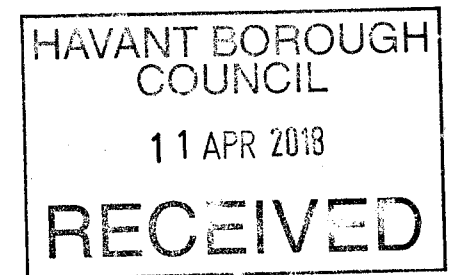

PETER J. WALKER
ISLAND DESIGN
182 SEAFRONT, HAYLING ISLAND, HANTS
PO11 9AN
TEL: 02392467571