



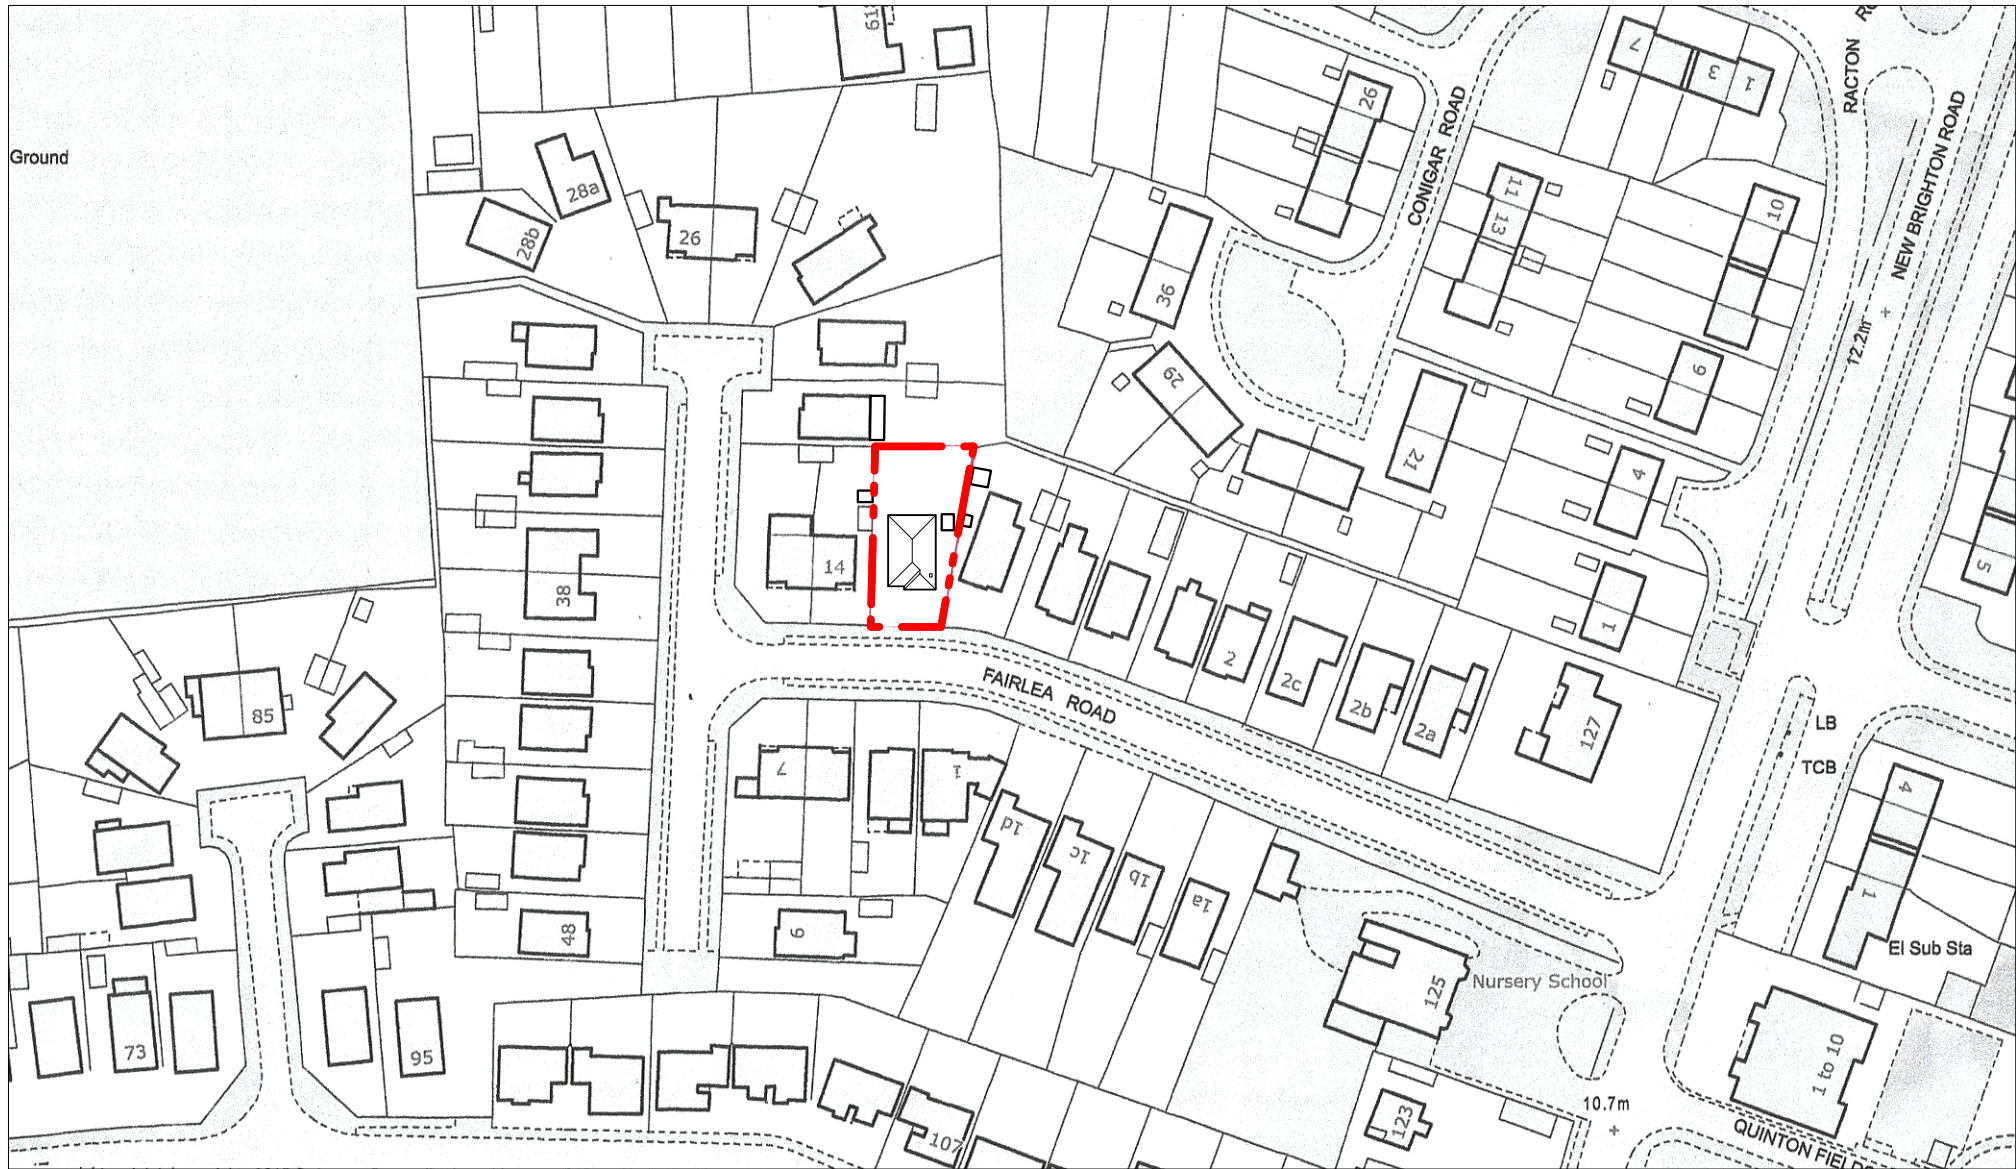


01 EXISTING LOCATION PLAN 1:1250

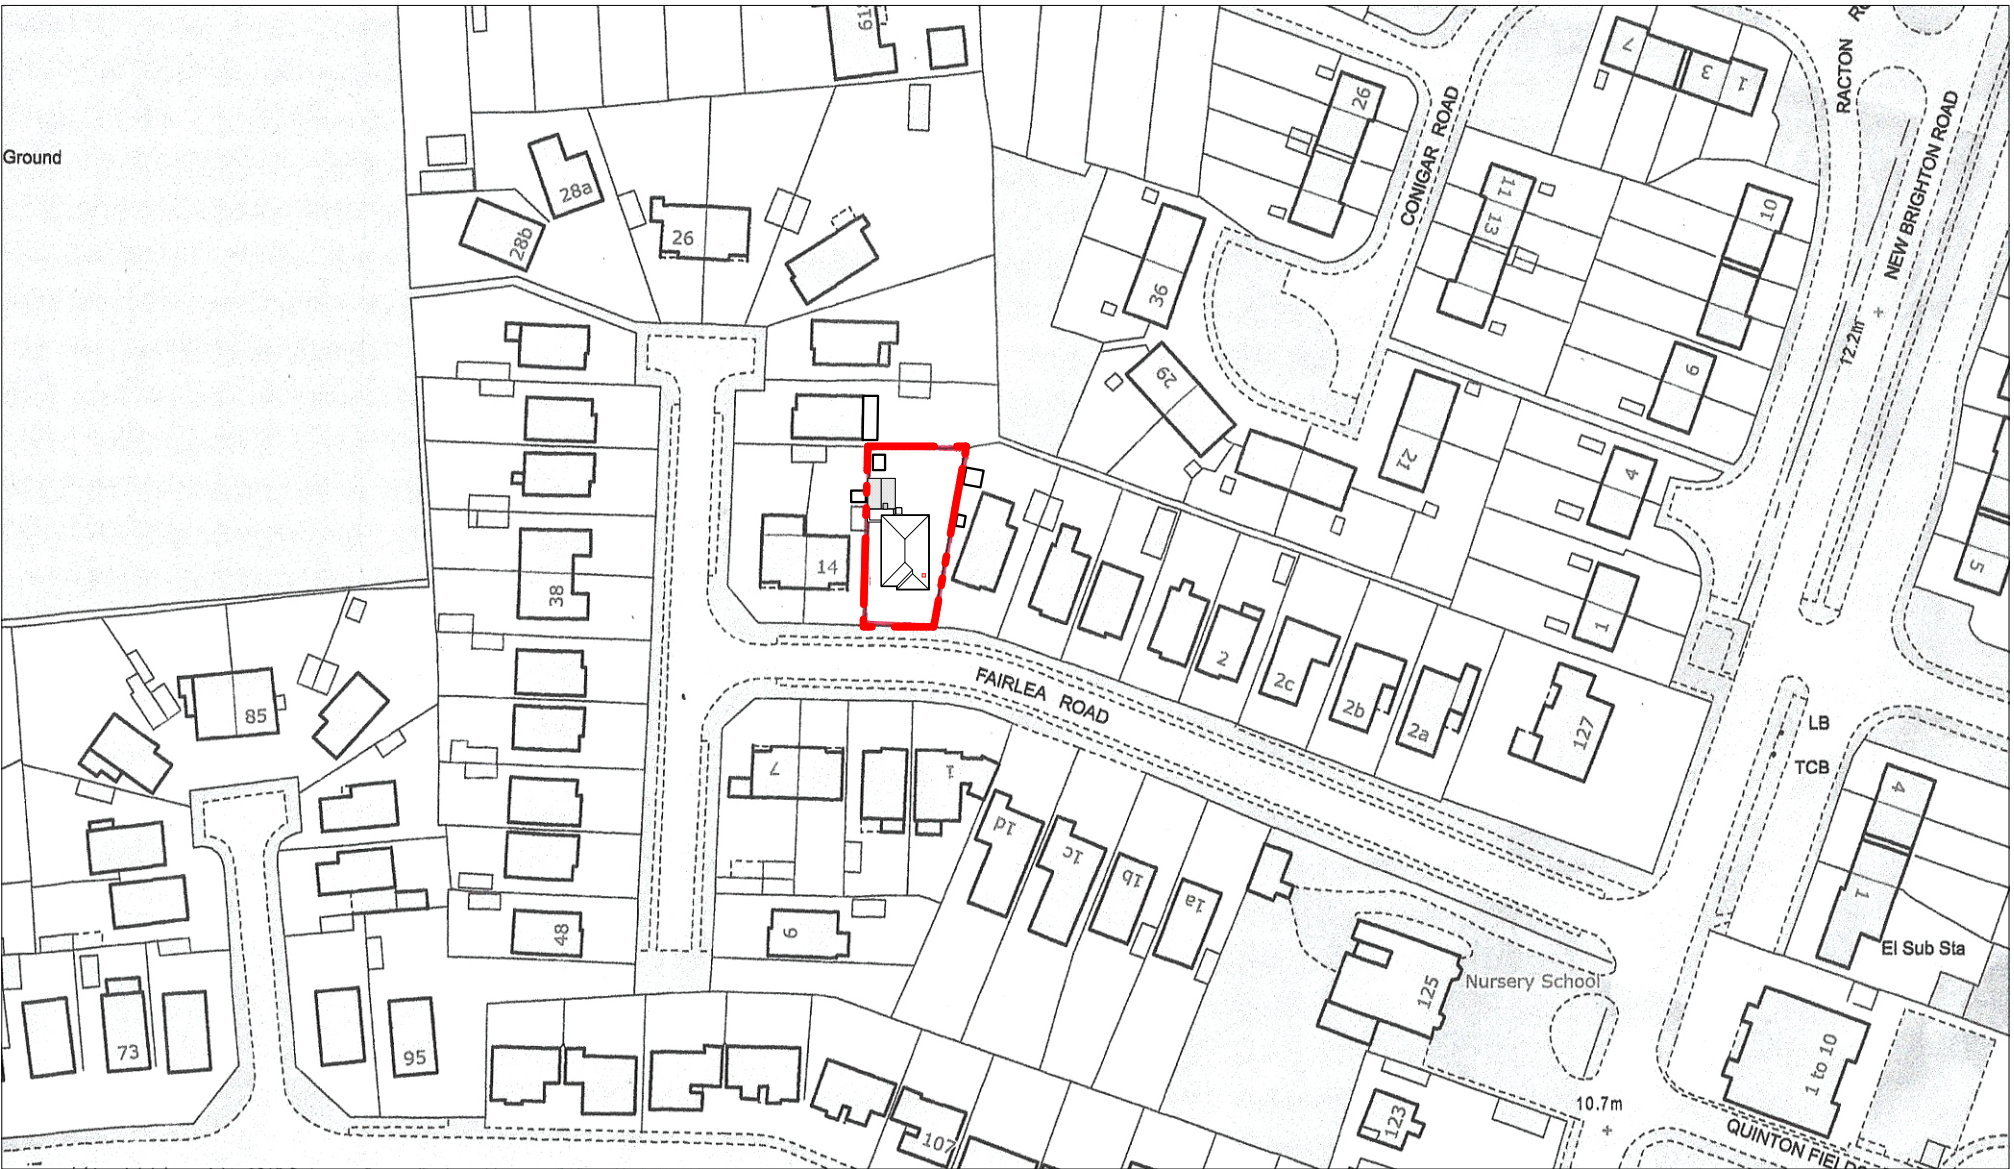

03 PROPOSED LOCATION PLAN 1:1250



02 EXISTING BLOCK PLAN 1:500

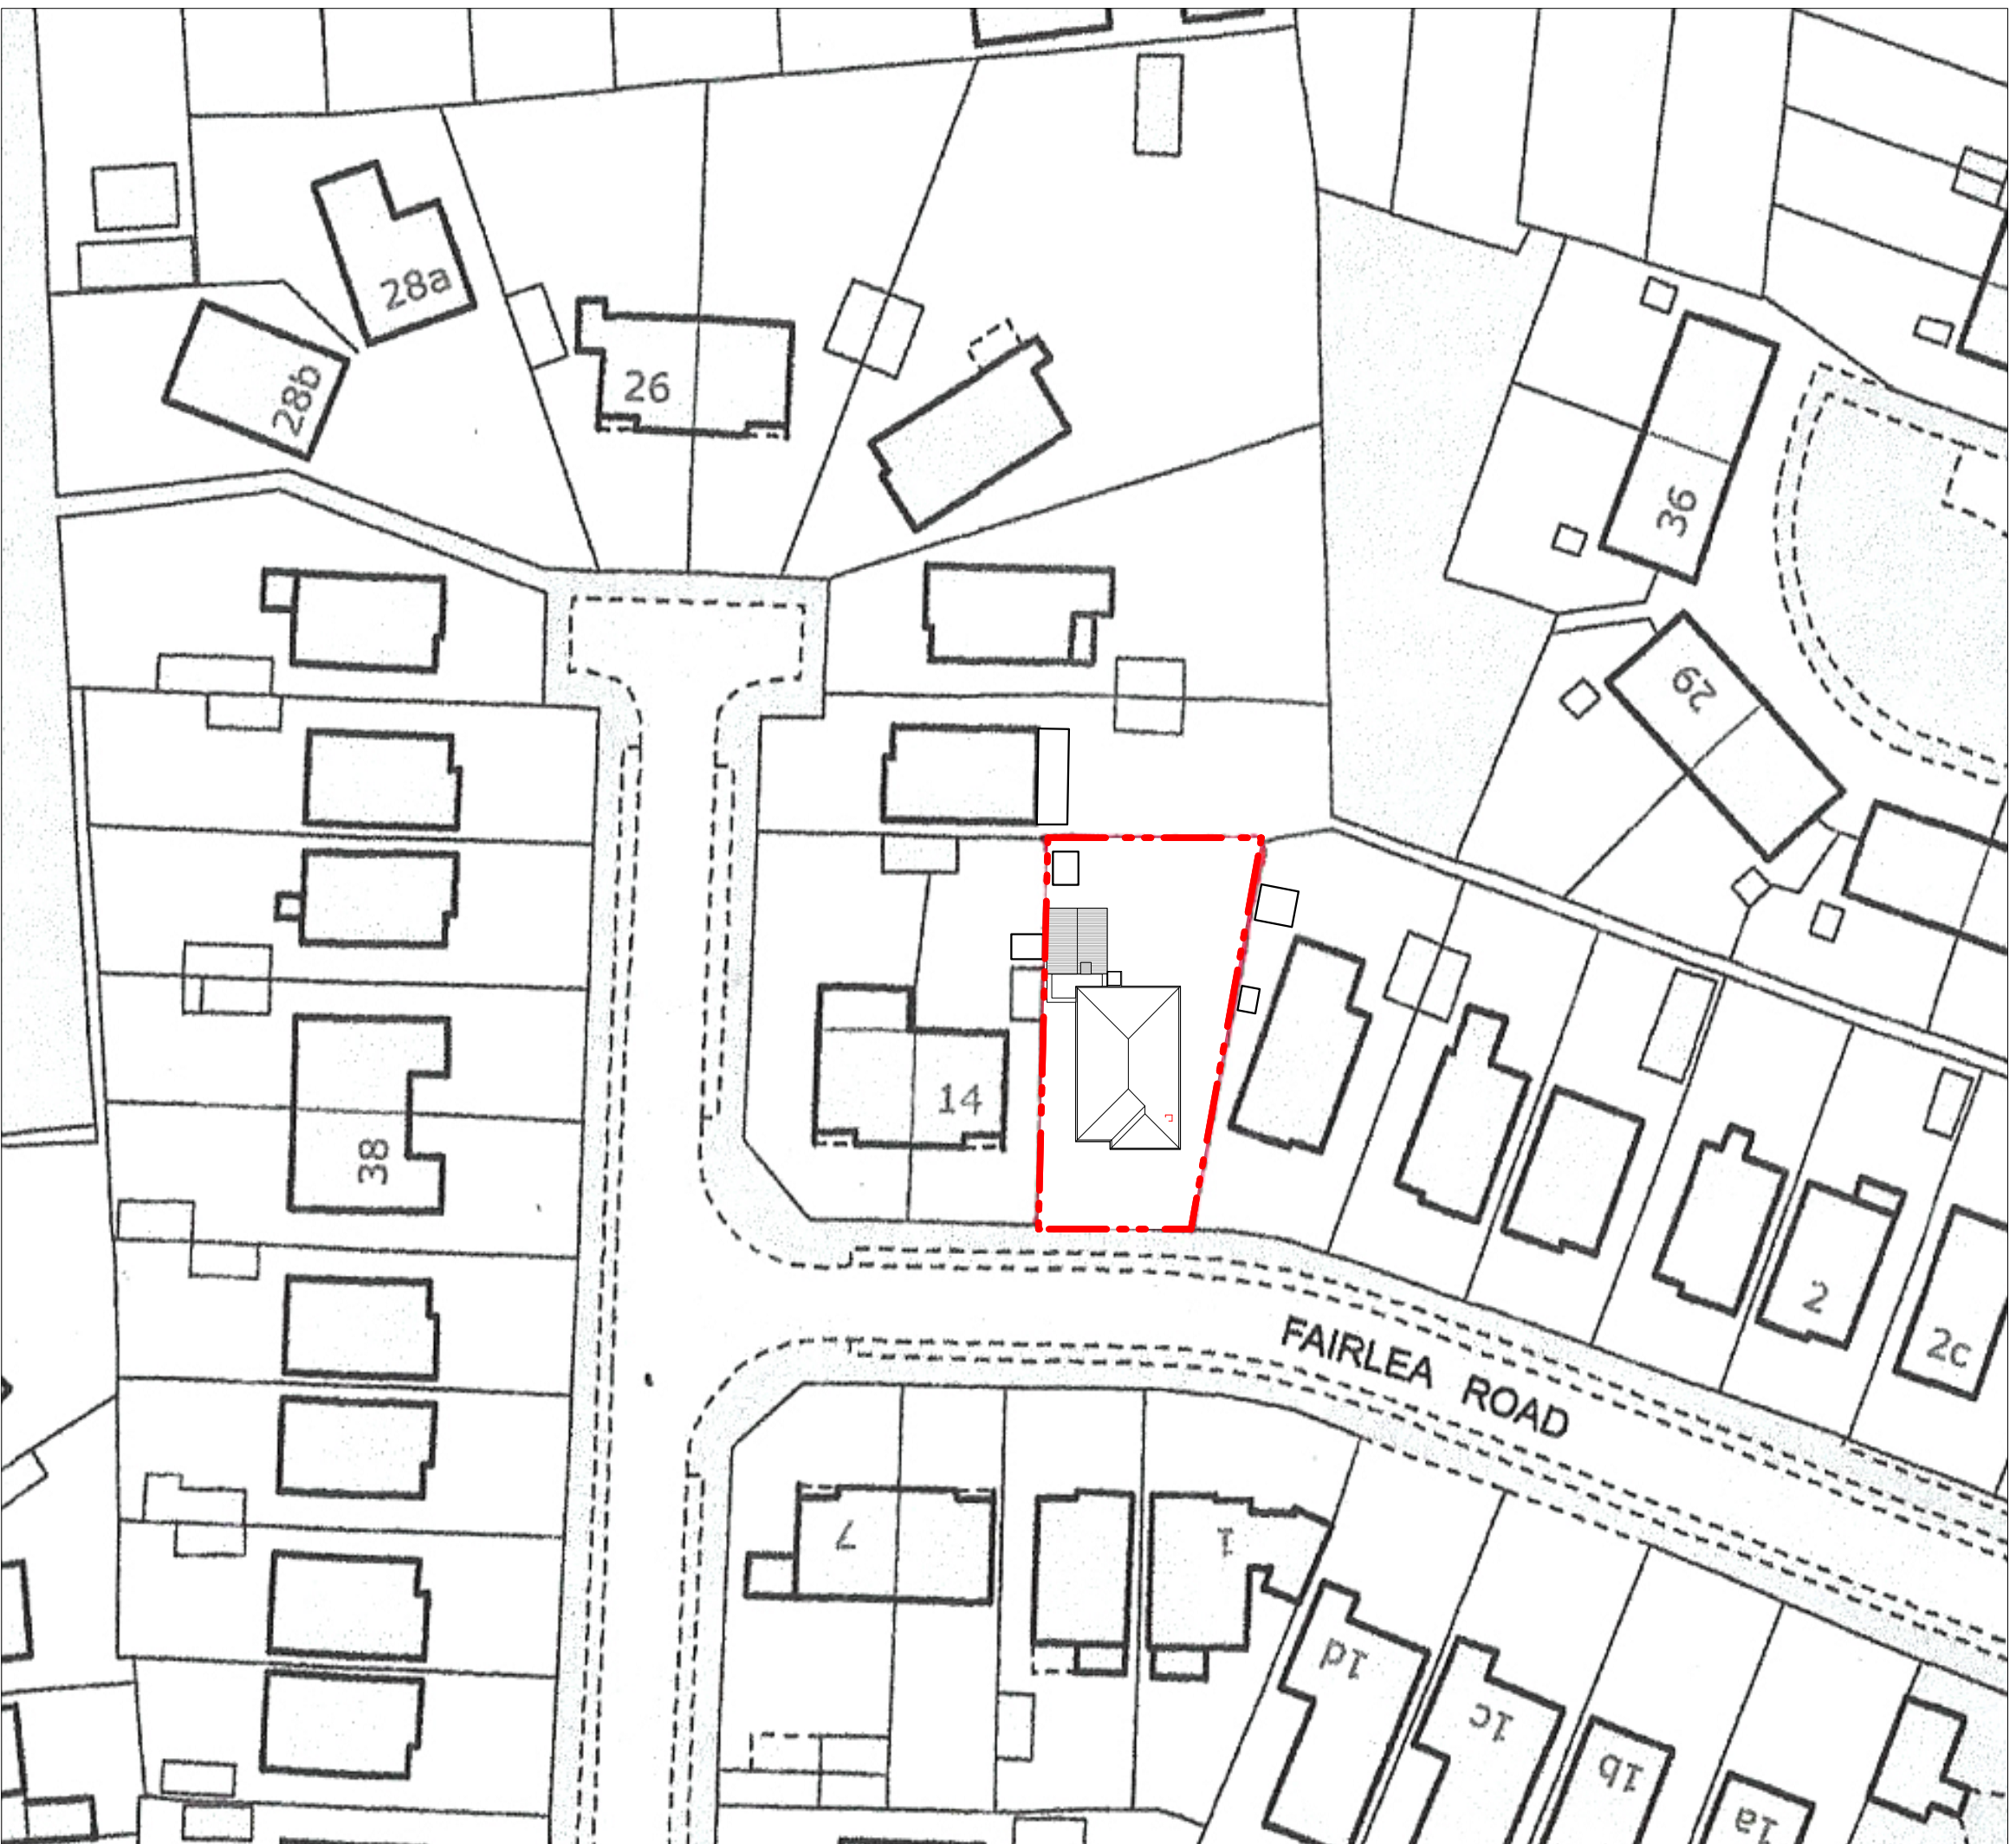

04 PROPOSED BLOCK PLAN 1:500

REVISION				
A	18.01.26	ISSUED FOR PLANNING	OC	PC

GENERAL NOTES

DO NOT SCALE FROM DRAWINGS.


ERRORS TO BE REPORTED IMMEDIATELY TO THE ARCHITECT.

TO BE READ IN CONJUNCTION WITH ALL RELEVANT ARCHITECTS' SERVICES AND STRUCTURAL ENGINEERS' DRAWINGS.

ALL EXISTING SITE, TREE AND BUILDING INFORMATION HAS BEEN COMPILED FROM DIFFERENT SOURCES.

ALL DIMENSIONS TO BE CHECKED ON SITE.

1:1250 @ A1
1:2500 @ A3

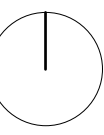

© CROWN COPYRIGHT. ALL RIGHTS RESERVED. LICENCE NO. 100019980

 Suite 11 Talbot House Staple Gardens Winchester Hampshire SO26 8SN T: 01962 807 077 M: 07637 786 320 W: www.paulcashionarchitects.co.uk	DRAWING TITLE	LOCATION AND BLOCK PLANS			PROJECT TITLE	FAIRLEA	
	DRAWING REF	1630-100			CLIENT	ROGER TYRELL	
	STATUS	INFORMATION			DATE OF ORIGIN	NOVEMBER 2016	
	DRAWN	OC	CHECKED	PC	PROJECT NO.	1630	