

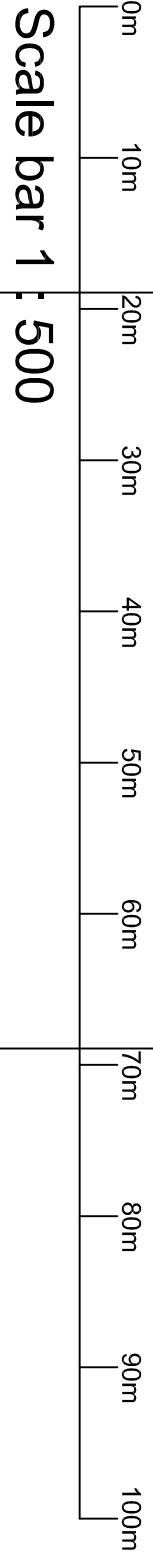


NOTES:-

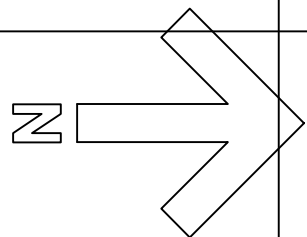

location of excavated
topsoil bund around
pitch

proposed location of
3G synthetic pitch
RFU 365 Project

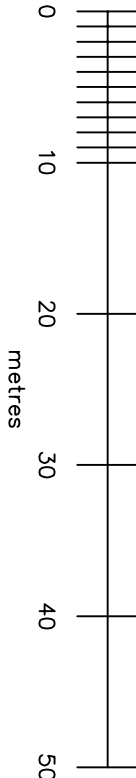

© Crown copyright and database rights 2017 OS 100053143
Reproduction in whole or part is prohibited without the prior permission of Ordnance Survey.



RFU 365 PROJECT

HAVANT RFC

PROPOSED
LOCATION PLAN

1:500 SCALE NJM DRAWN
21-11-17 DATE APPROVED

SIS UK Ltd
Tavdock Works
Glasdon Manor
Counthorpe
Tel: 01500 817537
pitch@sispitches.com

PROJECT No.	MUK1853	04	-
REV.			