




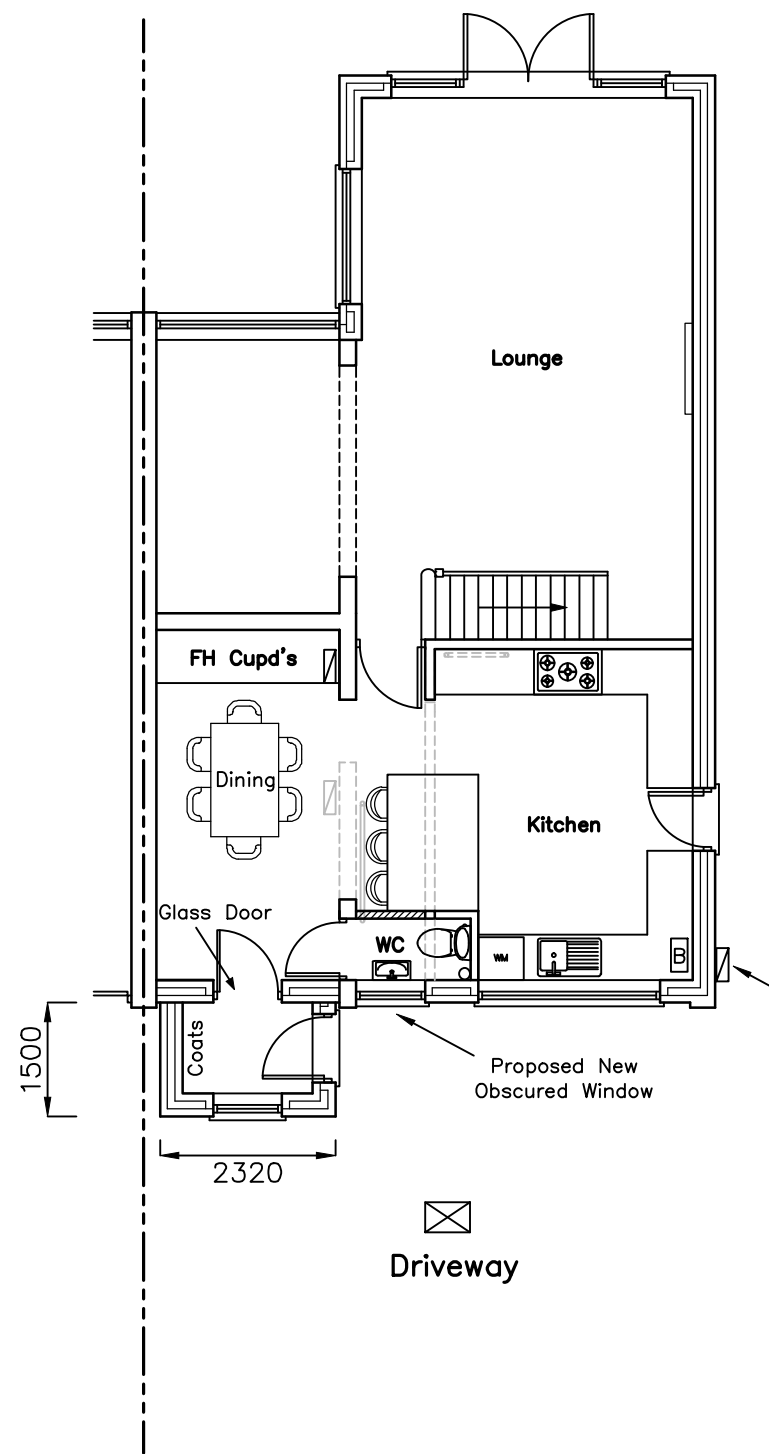

GROUND

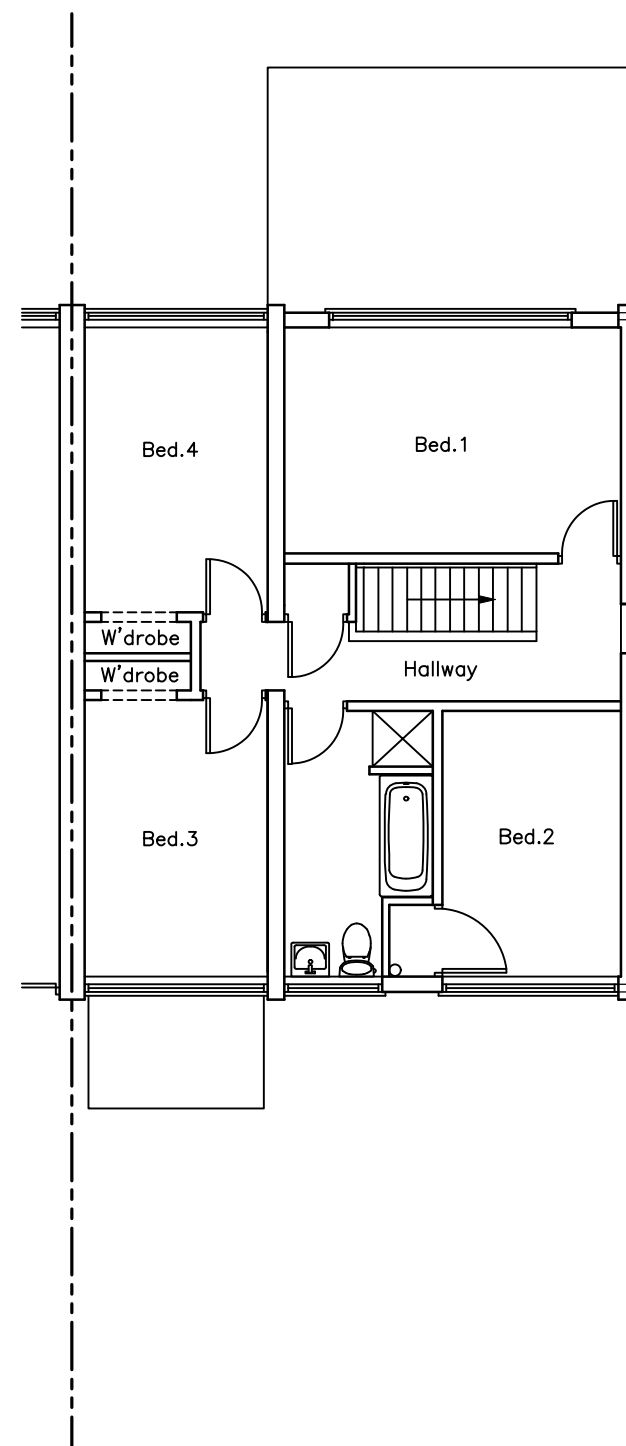

FIRST

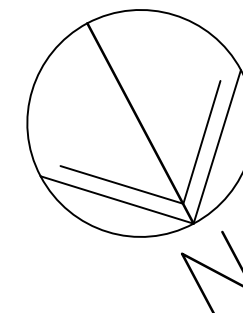

50 Stansted Cres'
Havant
PO9 5NN

PROPOSED
FLOOR PLANS

Revisions
A. Client Revisions



Scale A3 = 1:100
Drawn SAR/ELR
Date 10/07/17