
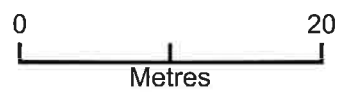


30 Winchfield Cresc - 1241.17

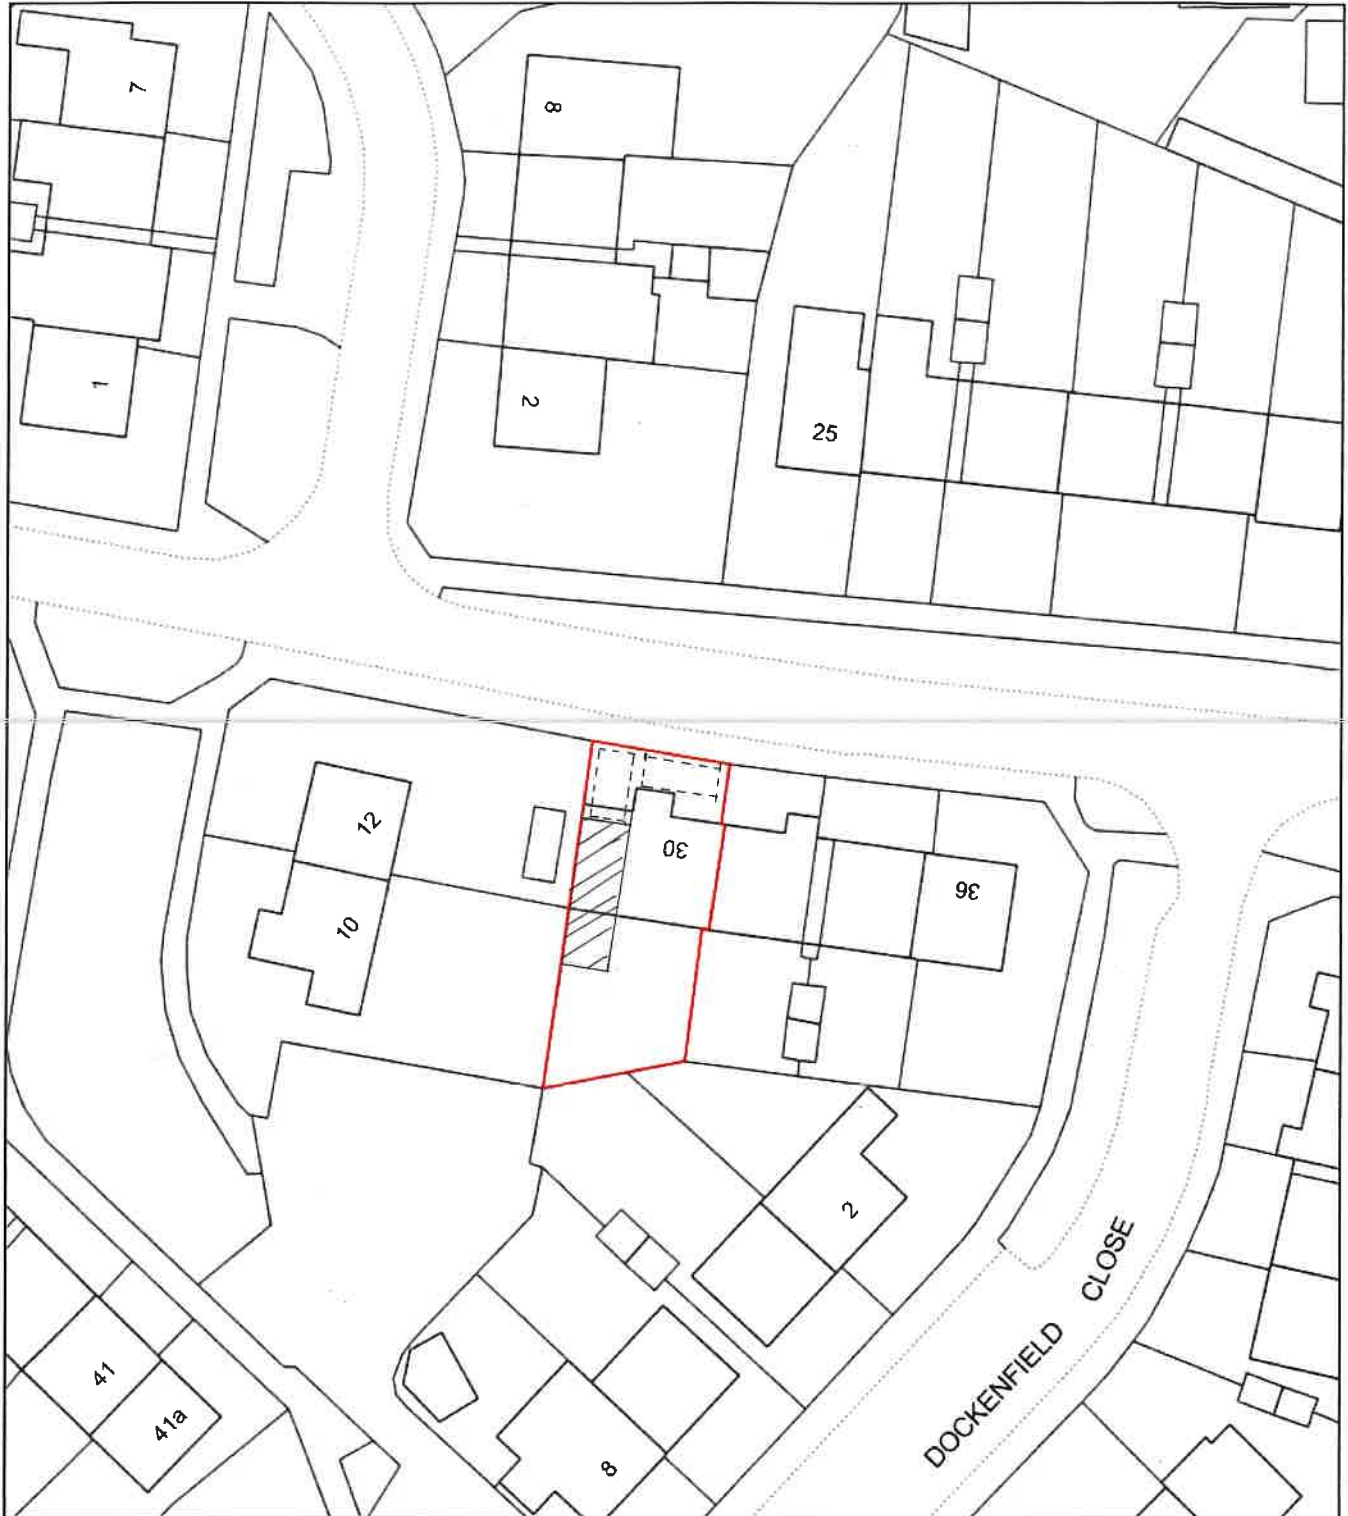

Plan Produced for: Mr M Chandler
Date Produced: 30 Nov 2017
Plan Reference Number: TQRQM17334085941068
Scale: 1:500 @ A4