


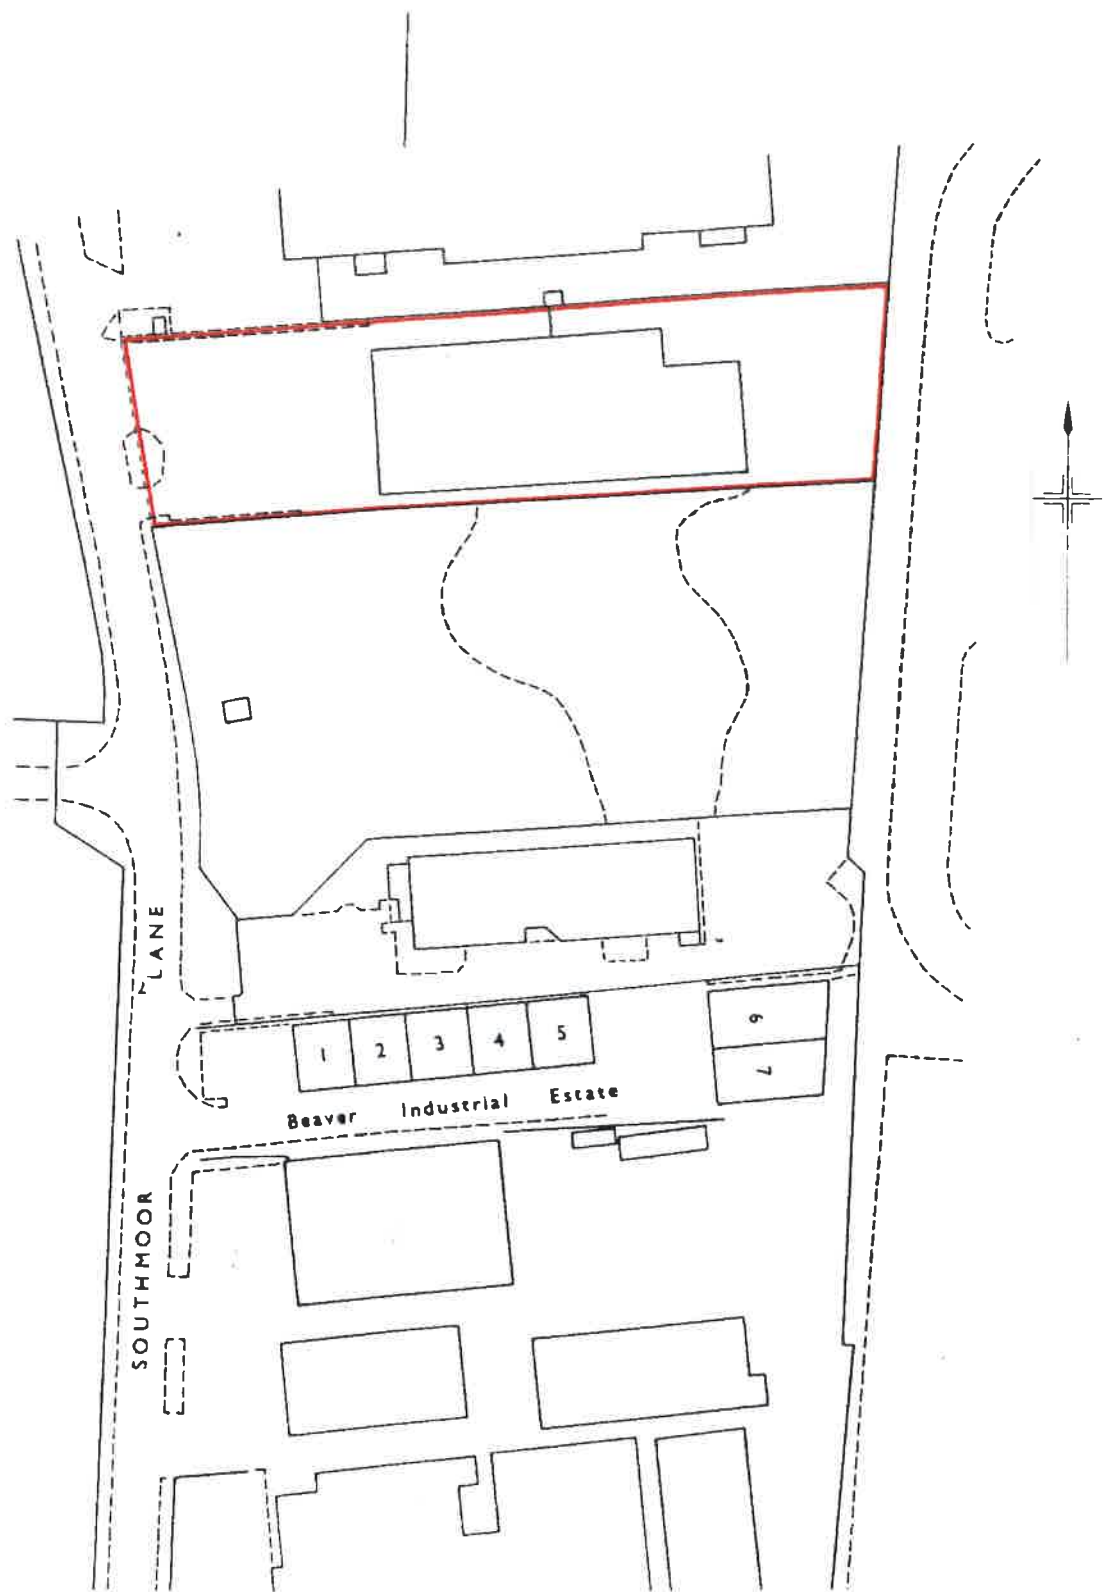

BJC

Development Planning, and Property Consultants
Bryan Jezeph Consultancy
 The Gallery 3 South Street
 Titchfield Hampshire PO14 4DL
 Land at Units 1-3
 Southmoor Lane, Havant
 PO9 1JW

Tel: 01329 842668
 Fax: 01329 844726
 Email: mail@jezeph.co.uk

Scale: 1:1250
 Plan no.: H 124 - LP
 OS Lic No 100017622

Plans are for planning purposes only and subject to copyright.

