

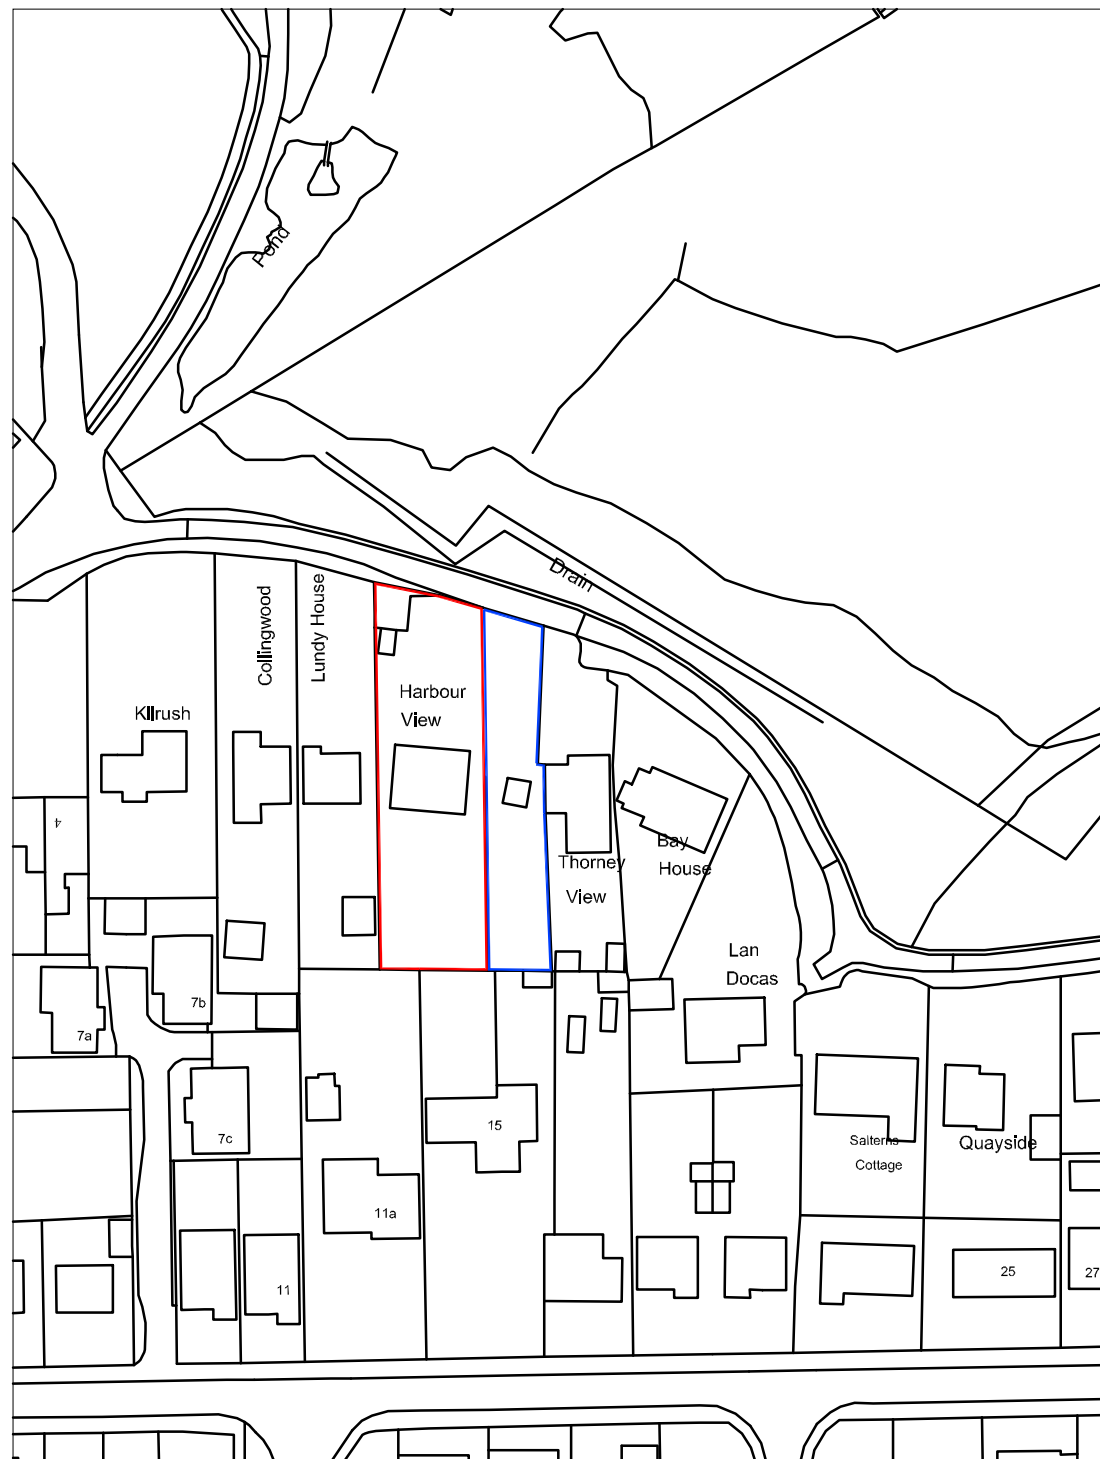


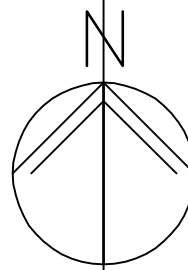

LOCATION PLAN 1:1250

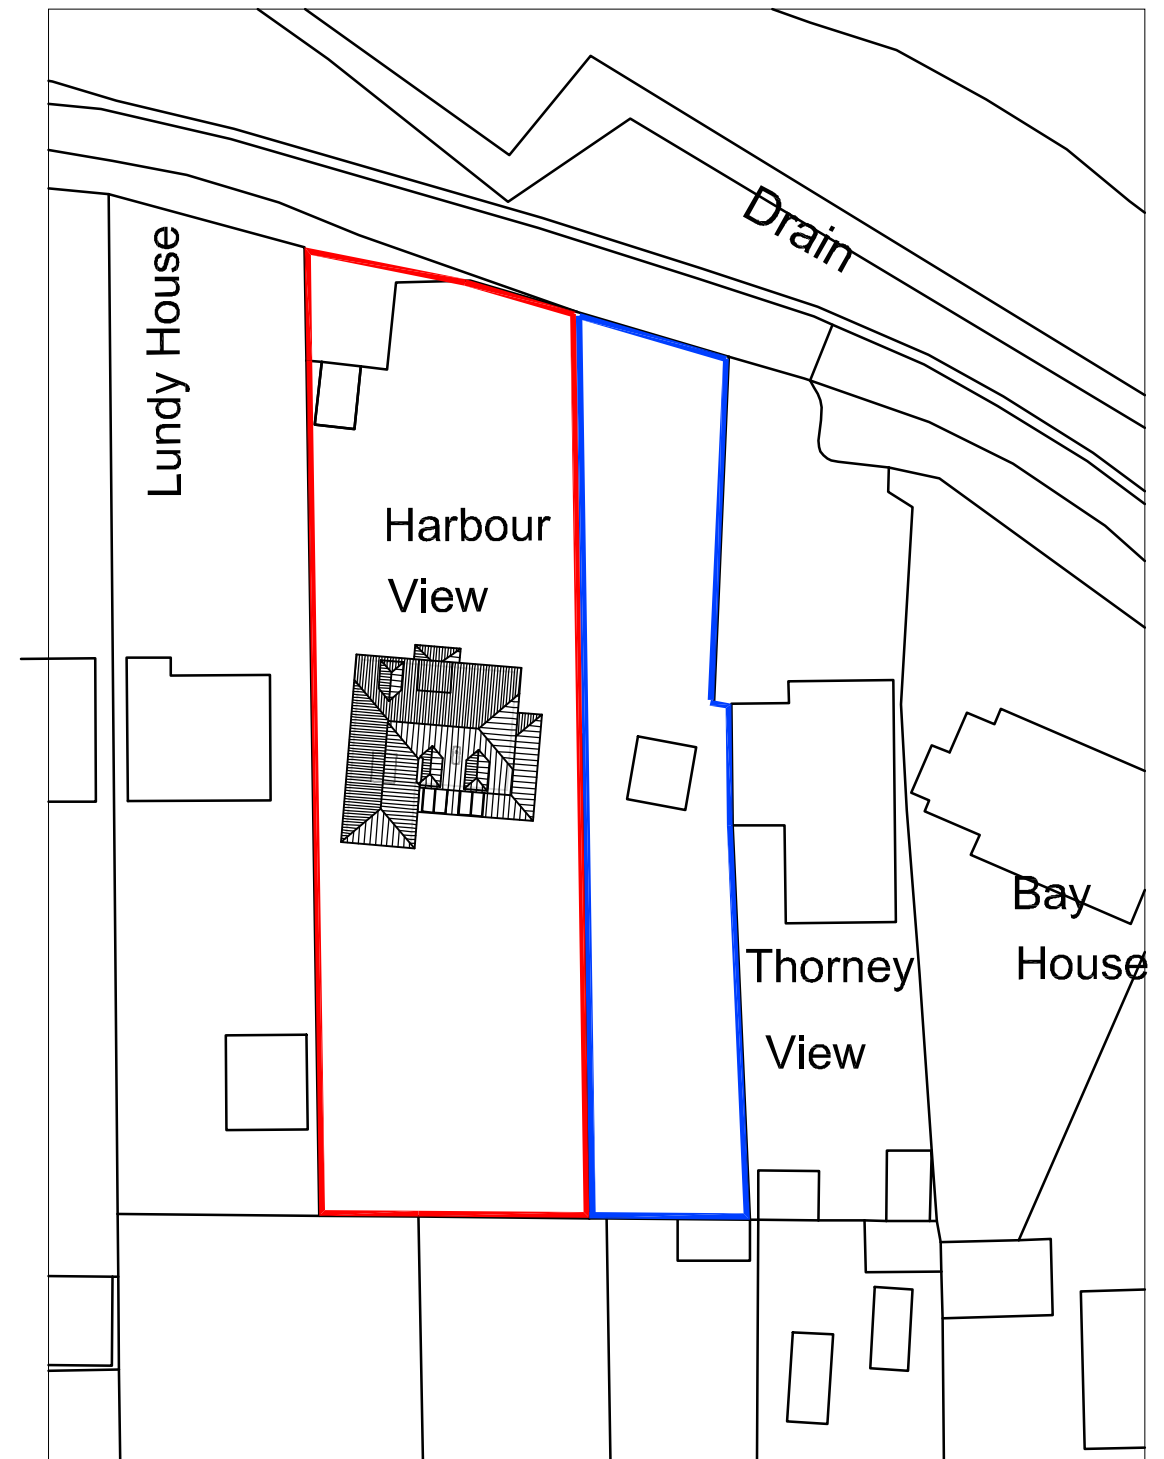

BLOCK PLAN 1:500

m 10 20 30 40


metres 10 20 30 40

Harbour View,
Marine Walk,
Hayling, PO11 9PQ

SITE PLANS

Revisions

A.
B.
C.
D.

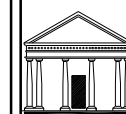

Martin Critchley
CHARTERED ARCHITECT

The Old Brewery,
15E South Street, Havant,
Hampshire, PO9 1BU
023 92 474 919
critchleyarchitect@hotmail.com

Scale A3 = AS SHOWN
Date 31/10/16
Drawn OS

17093-101⁰

© Crown Copyright
All rights reserved.
Reproduced by Permission.
Licence No. 100046837