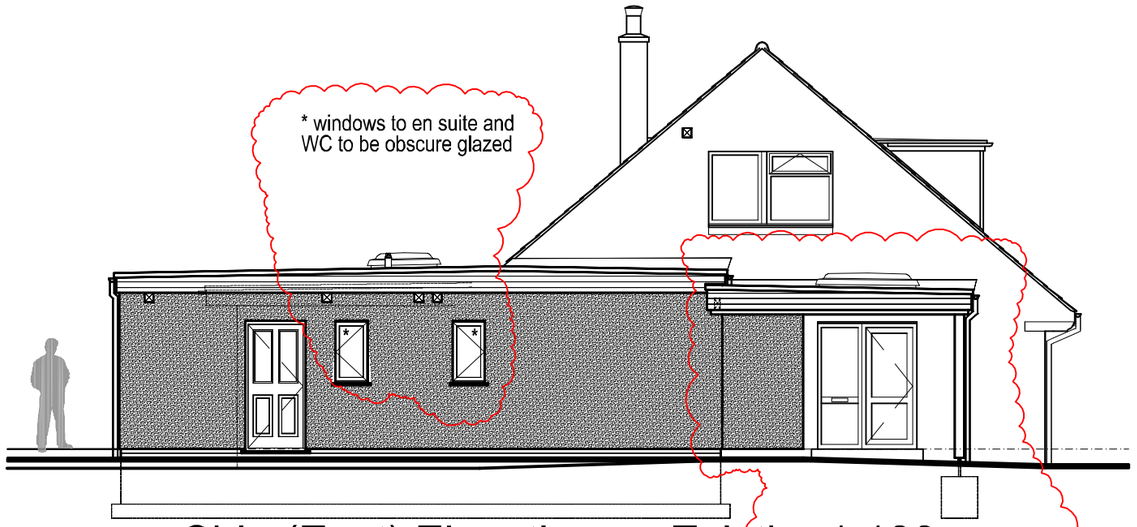

Side (East) Elevation as Existing1:100

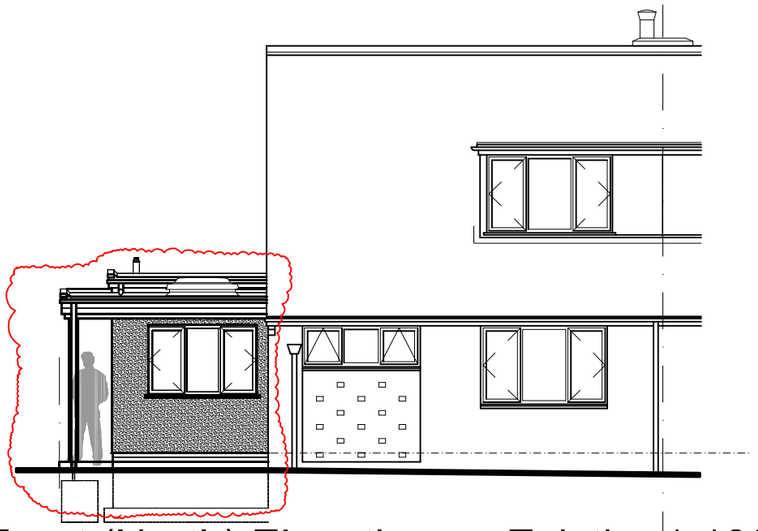

Front (North) Elevation as Existing1:100

note rendered panel to existing
wall to cover blockwork exposed
by removal of existing garage

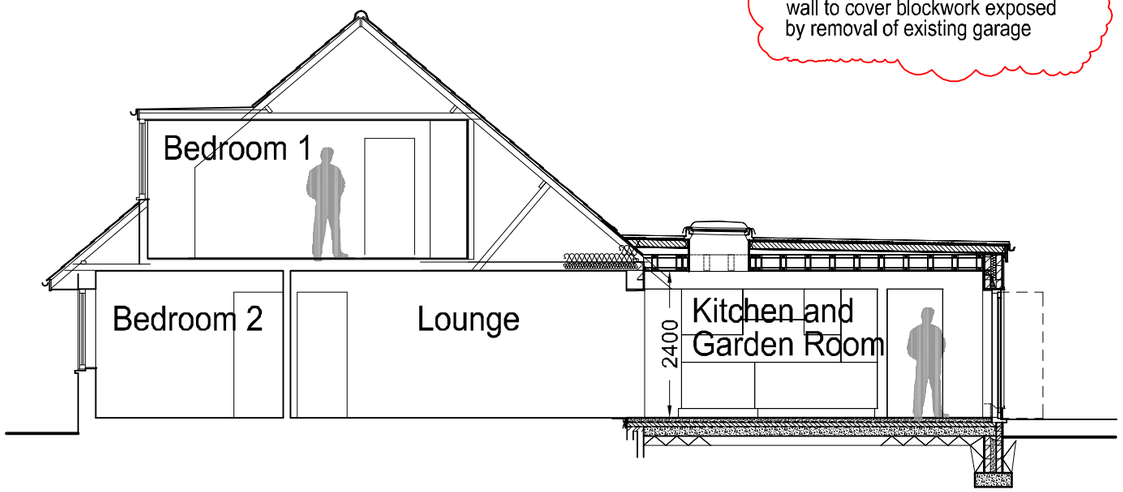

Section A - A as Existing1:100

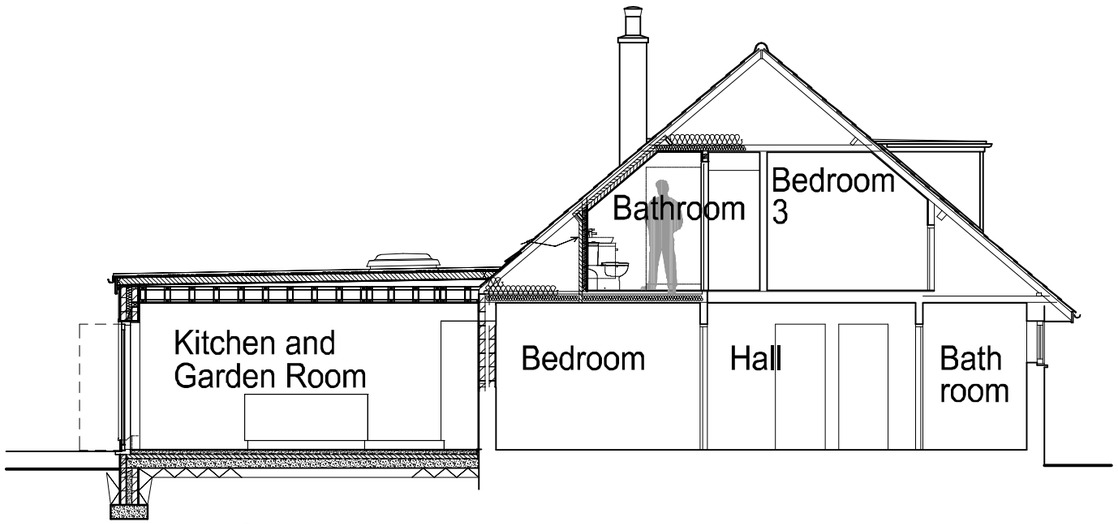

Section B - B as Existing1:100

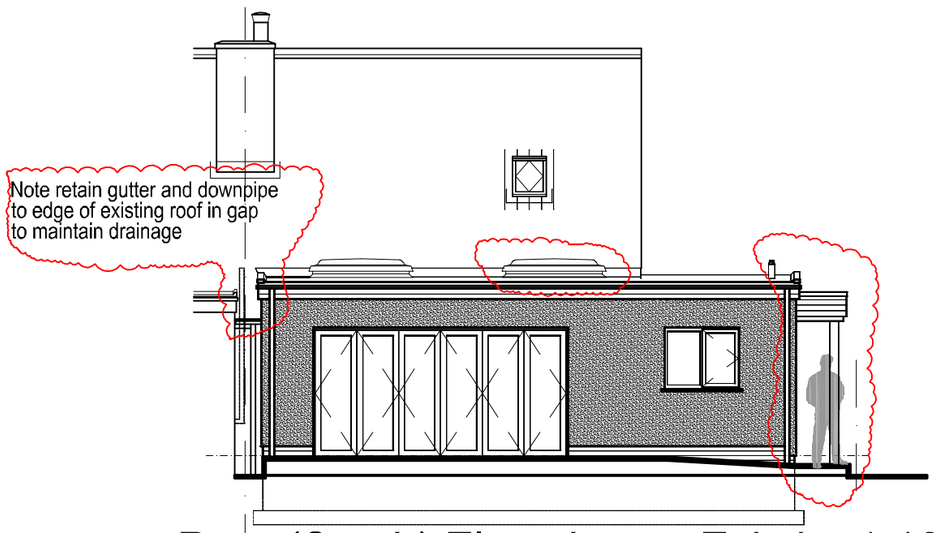

Rear (South) Elevation as Existing1:100

Proposed Materials :-
Roof
High performance flat roof material
Half round gutter over white upvc boarded fascia
Walls
Cream / off white coloured textured render over facing brick splash
courses to match existing house
Windows and Doors
windows and side doors foil faced upvc colour dark grey
powder coated aluminium sliding folding wall colour dark grey

Revisions:-
A 14 Mar 2017 Completed for Planning application (colours)
B 12 May 2017 Updated for Client and Planners

39, Hawthorn Road, Lincoln. LN2 4QX
Tel. 01522 521272
Mobile 07836 662089
E_mail john_haynes@talktalk.net
Web www.john-haynes-design.co.uk
John Haynes
Architectural Design

Project Proposed Alterations and Extension, 15, Jubilee Road, Waterlooville, Hampshire PO7 7RD
Drawing Sections and Elevations as Proposed
Client Mr & Mrs D. Simmons
Drawing No 752-A3-005B
Scale 1:100 @A3
Date February 2017