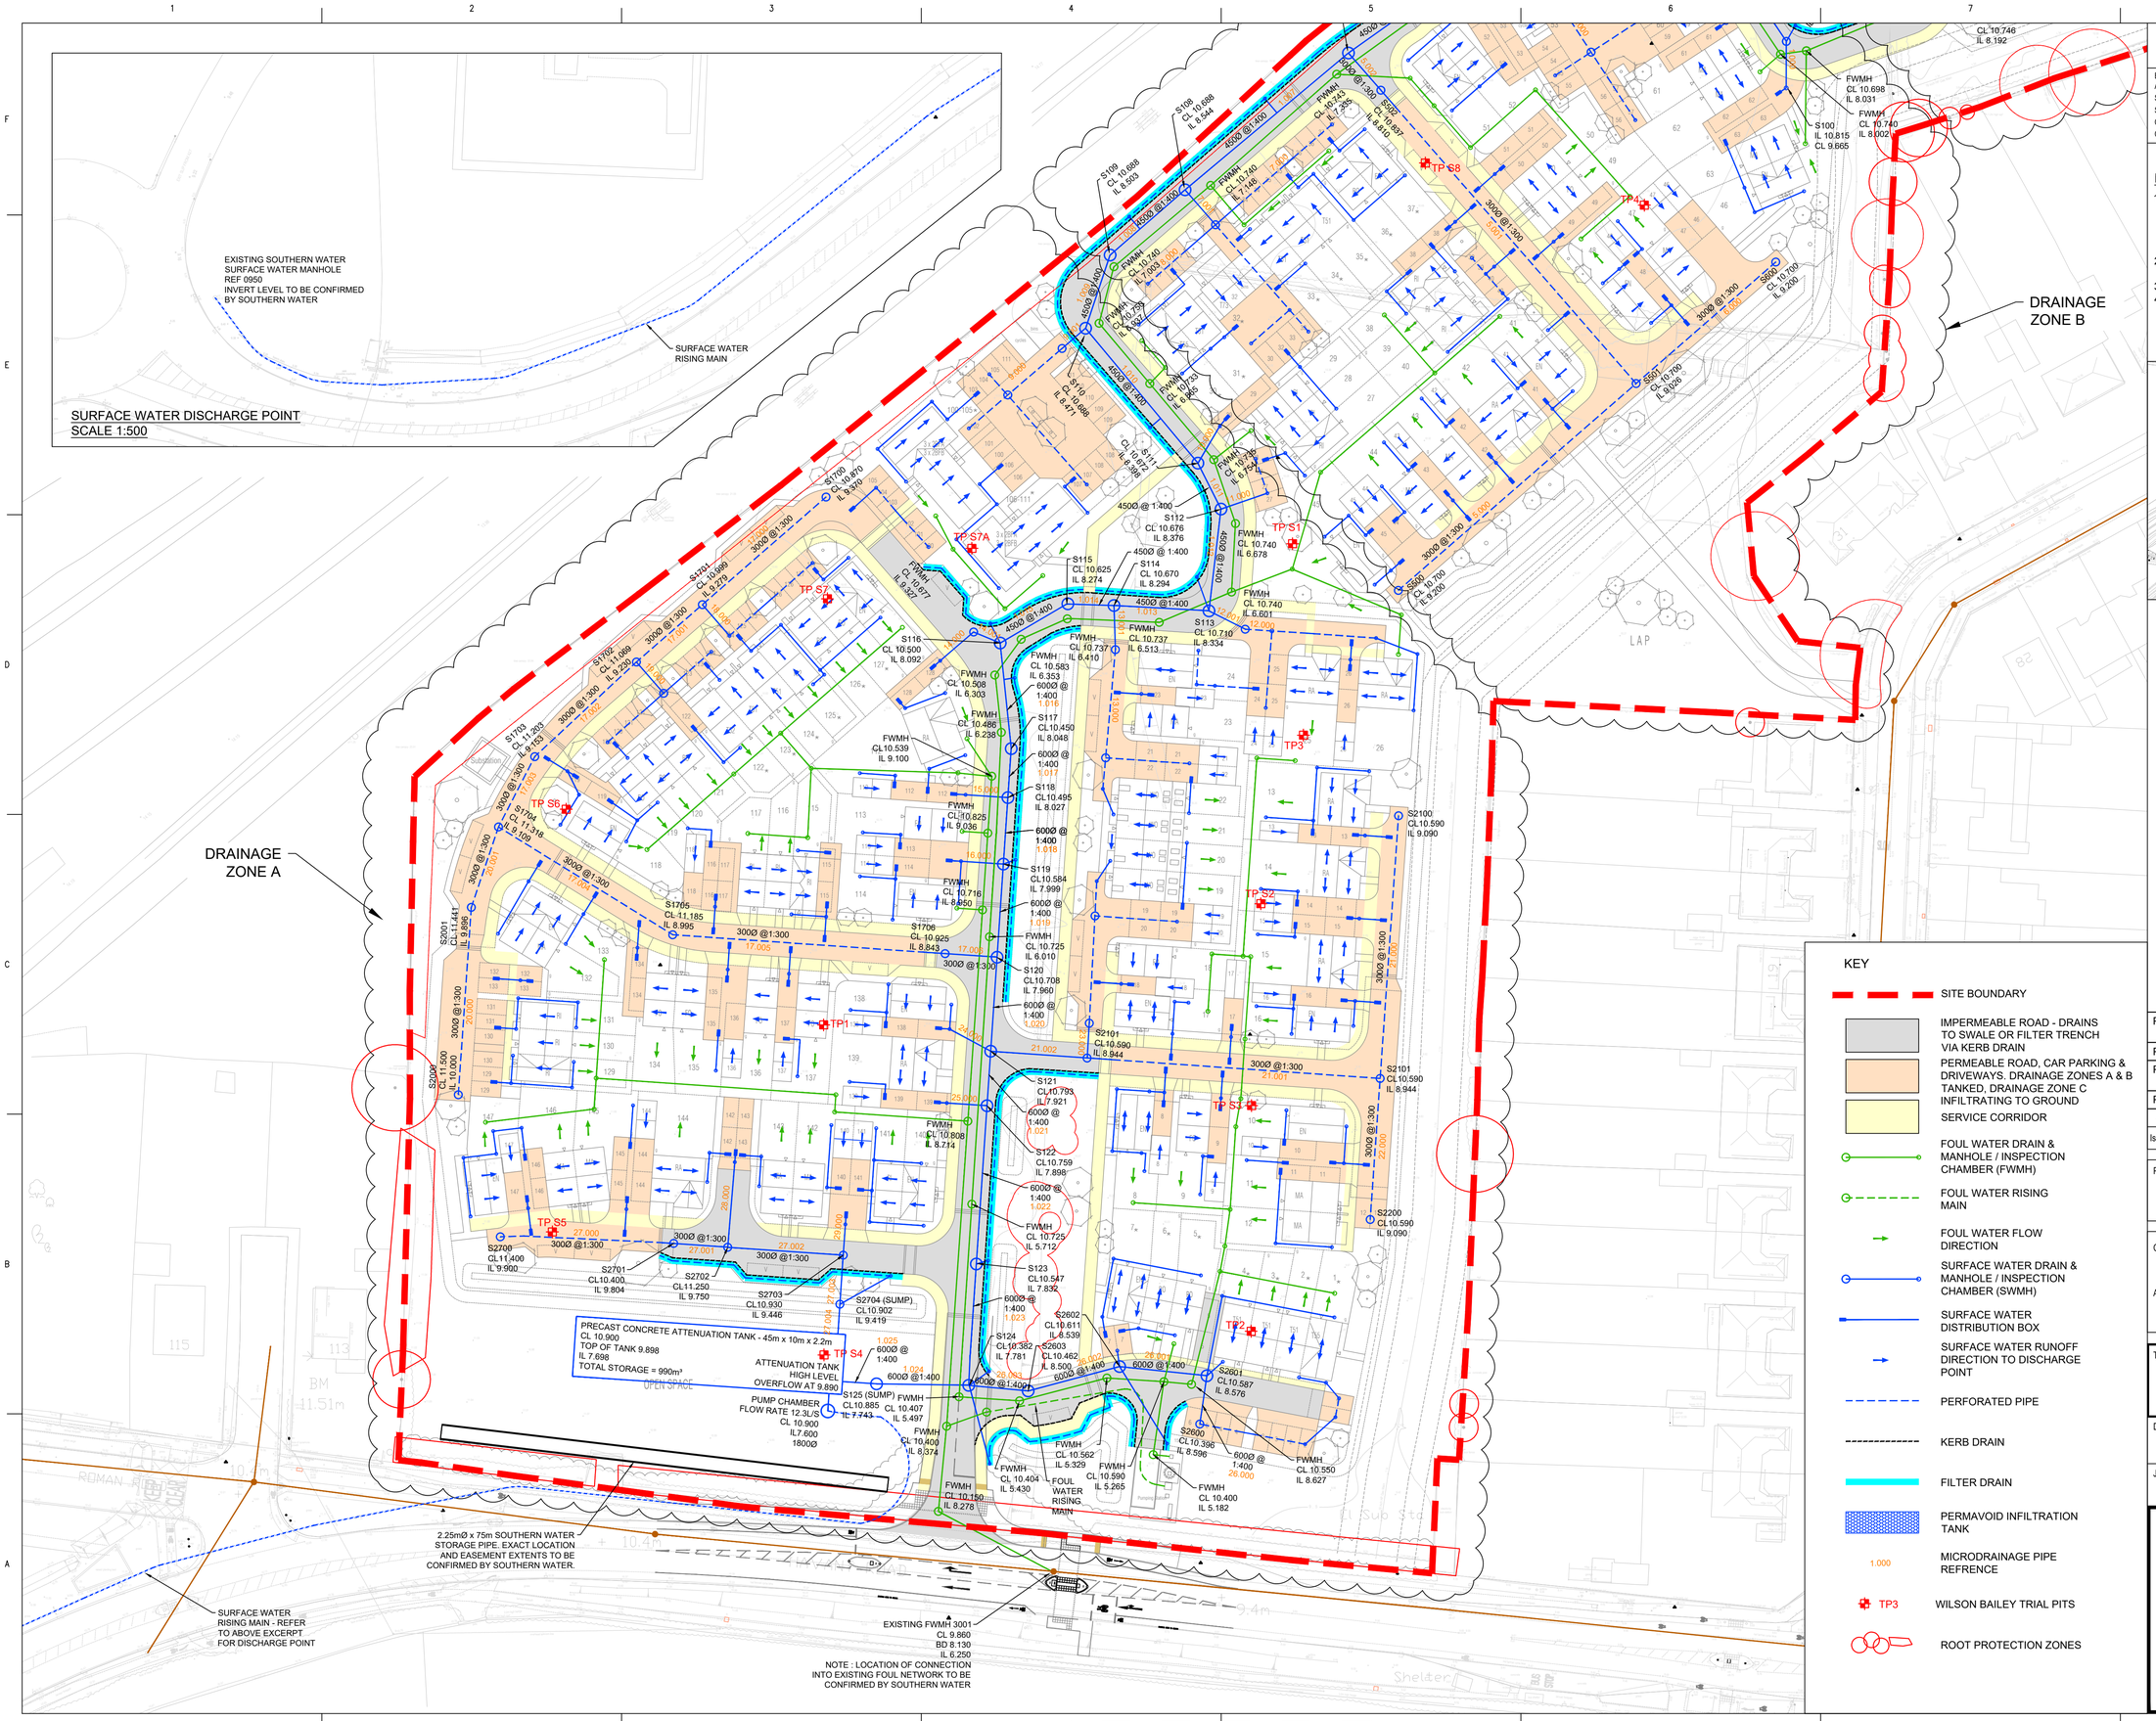

True scale at 1:1

1012052 A1

Based on.

Architects Drg No.	Rev
Structural Drg No.	Rev
Survey Drg No.	Rev
Other Drg No.	Rev
Other Drg No.	Rev

Notes

1. THIS DRAWING SHALL BE READ IN CONJUNCTION WITH ALL RELEVANT ARCHITECTURAL, STRUCTURAL AND ENGINEERING SERVICES DRAWINGS, SPECIFICATIONS, SCHEDULES AND PROJECT SPECIFIC DOCUMENTS.
2. ALL DIMENSIONS IN mm UNLESS OTHERWISE STATED.
3. DO NOT SCALE FROM THIS DRAWING.
4. REFER TO DRAWING CLXX(90)9001 FOR GENERAL CIVIL ENGINEERING NOTES.

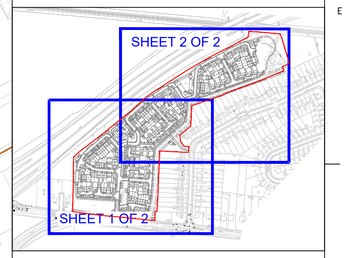

KEY

- SITE BOUNDARY
- IMPERMEABLE ROAD - DRAINS TO SWALE OR FILTER TRENCH VIA KERB DRAIN
- PERMEABLE ROAD, CAR PARKING & DRIVEWAYS. DRAINAGE ZONES A & B TANKED, DRAINAGE ZONE C INFILTRATING TO GROUND
- SERVICE CORRIDOR
- FOUL WATER DRAIN & MANHOLE / INSPECTION CHAMBER (FWMH)
- FOUL WATER RISING MAIN
- FOUL WATER FLOW DIRECTION
- SURFACE WATER DRAIN & MANHOLE / INSPECTION CHAMBER (SWMH)
- SURFACE WATER DISTRIBUTION BOX
- SURFACE WATER RUNOFF DIRECTION TO DISCHARGE POINT
- PERFORATED PIPE
- KERB DRAIN
- FILTER DRAIN
- PERMAVOID INFILTRATION TANK
- 1.000 MICRODRAINAGE PIPE REFRENCE
- TP3 WILSON BAILEY TRIAL PITS
- ROOT PROTECTION ZONES

Issue	Date	Description	By	Chkd	Verfd
P4	04/12/17	REVISED LAYOUT - PLANNING RESUBMISSION	SJ	SP	SP
P3	19/05/17	PLANNING RESUBMISSION	SJ	AMF	AMF
P2	01/03/17	REVISED TO SUIT SCHEME ALTERATION	SJ	AMF	AMF
P1	21/07/17	ISSUED FOR PLANNING	SJ	AMF	AMF
-	14/07/16	ISSUED FOR COMMENT	SJ	AMF	AMF

Project
HAVANT ROAD, EMSWORTH

Client
BARRATT HOMES

Architect
COOPER BAILLIE

Title
DRAINAGE LAYOUT
SHEET 1 OF 2

Drawing No.	Drawing Status
CLXX(52)2001	S2 - ISSUED FOR INFORMATION
Job No. 1012052	Scale 1:500 @ A1

CUNDALL

One Carter Lane
London, EC4V 5ER
Telephone: +44 (0)20 7438 1600

Website: www.cundall.com