




0 1 2 3 4 5 scale 1:50 m.
0 2 4 6 8 10 scale 1:100 m.

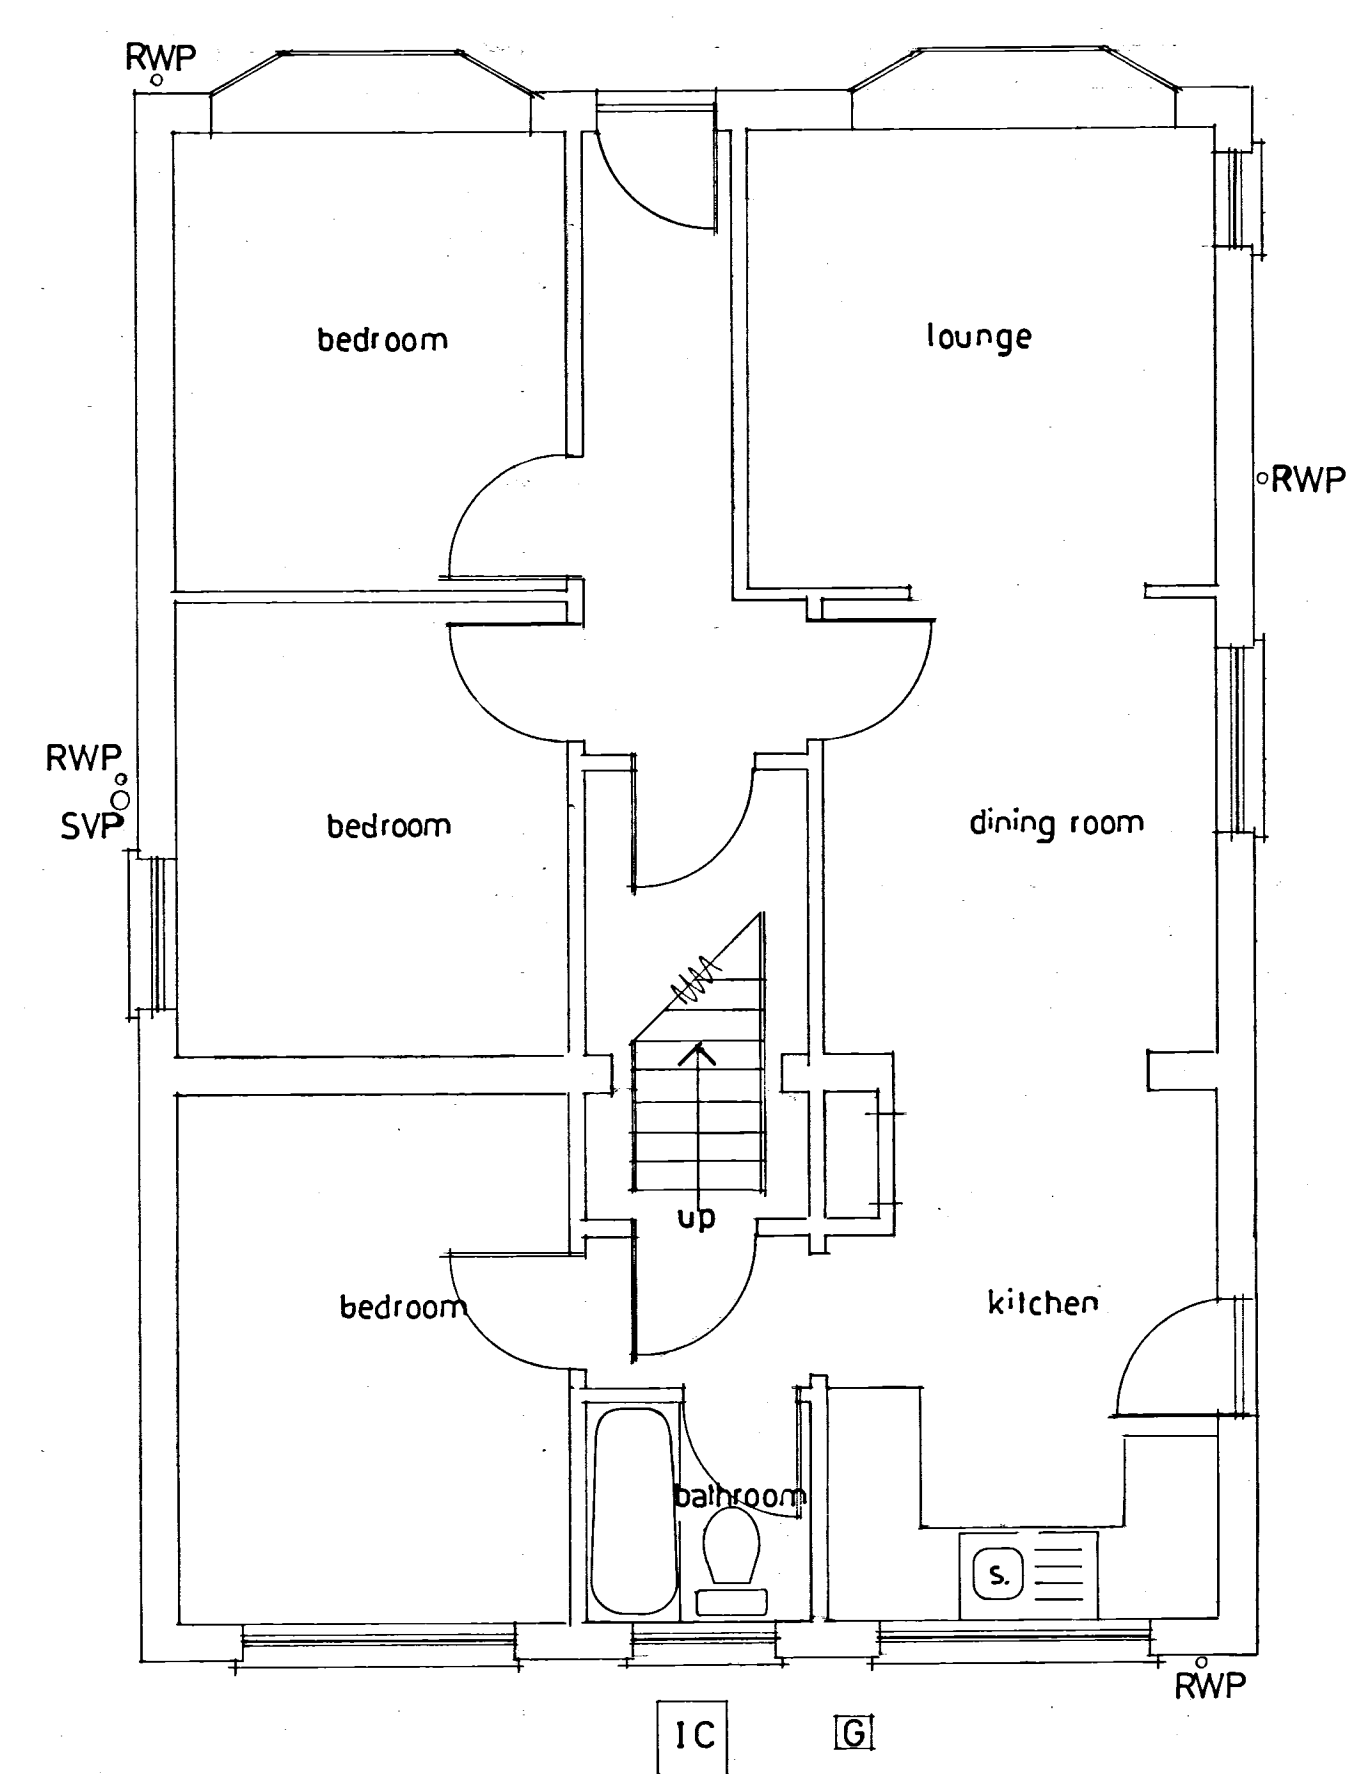

Existing Ground Floor

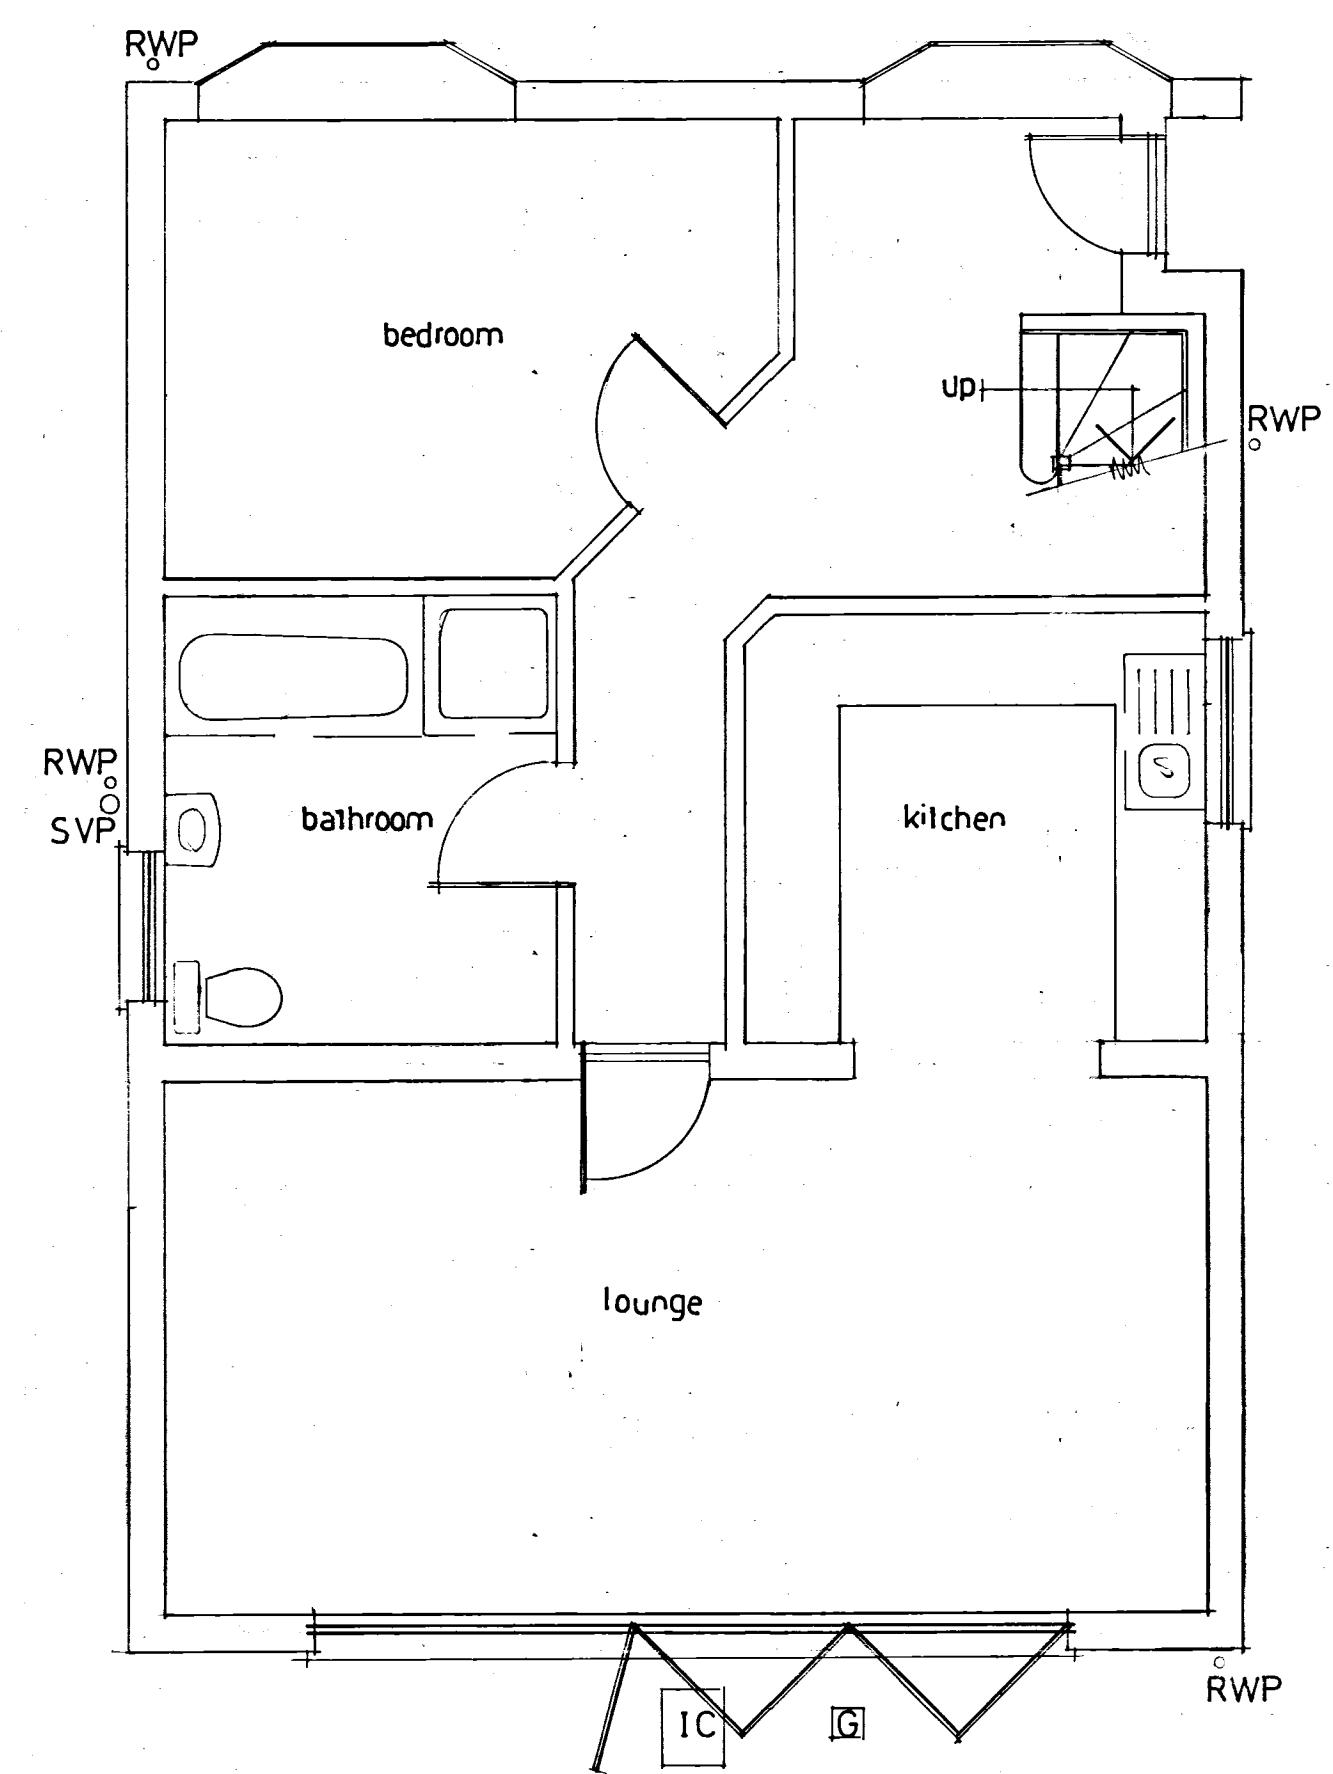


Proposed Ground Floor

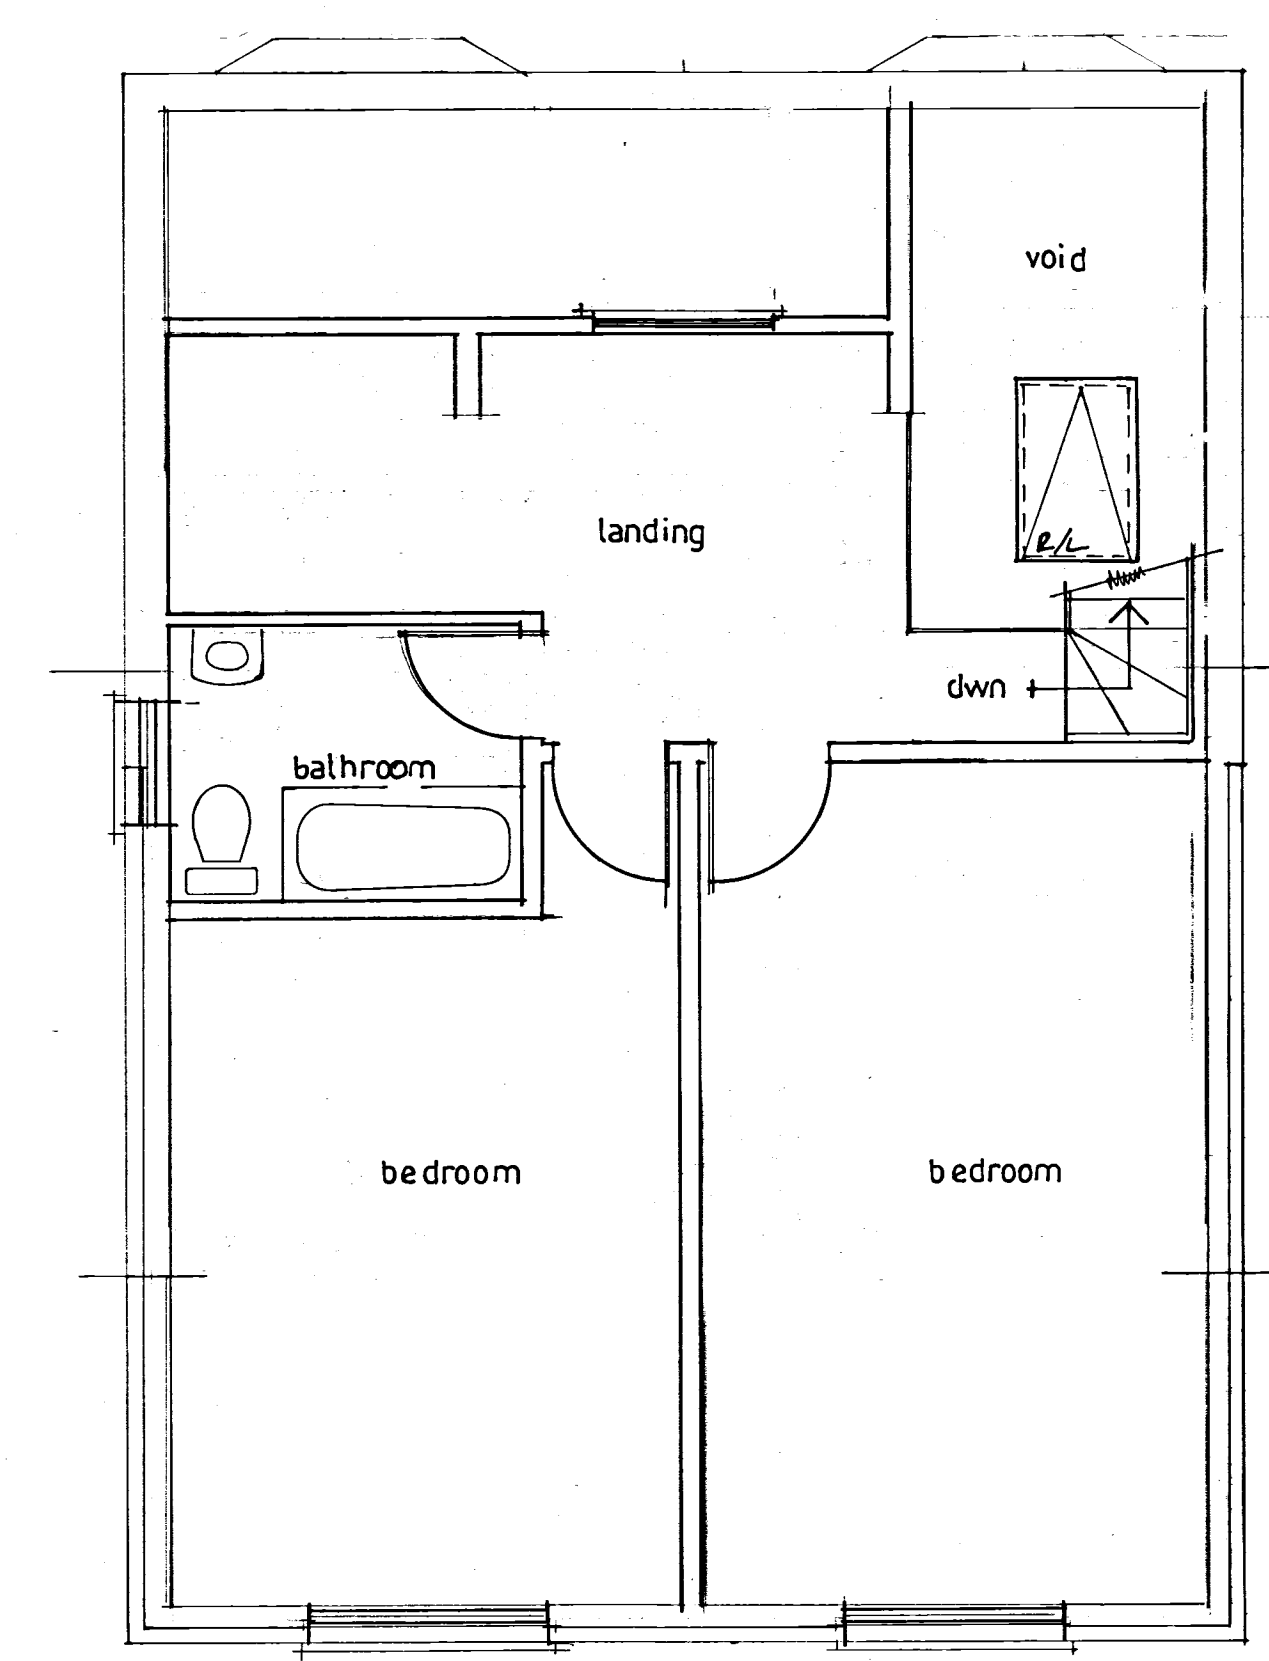


Proposed Roofspace


Existing Elevations

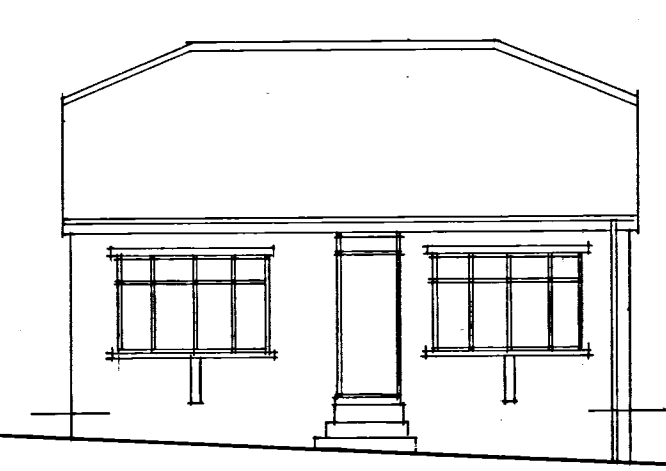


North

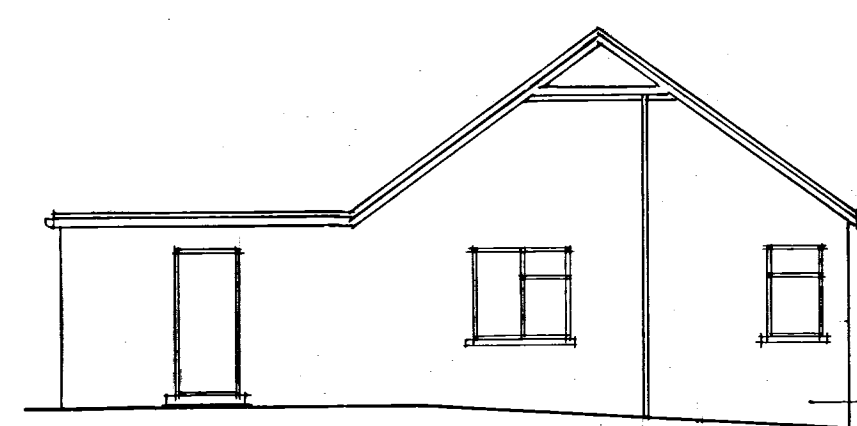

East

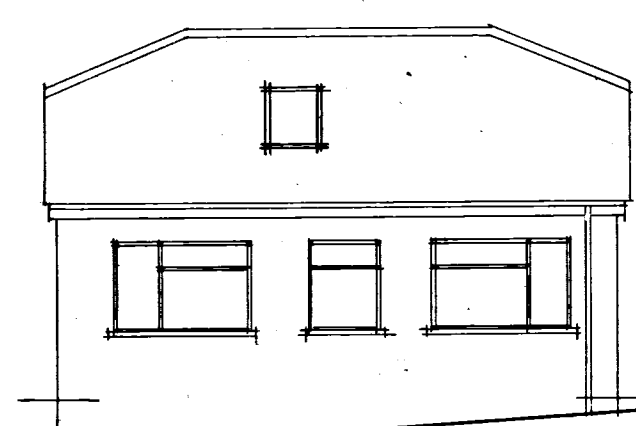


South

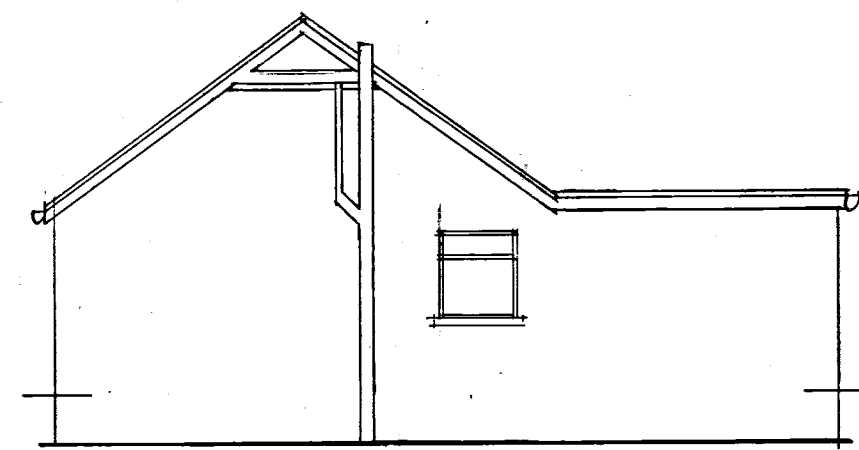


West


Proposed Elevations

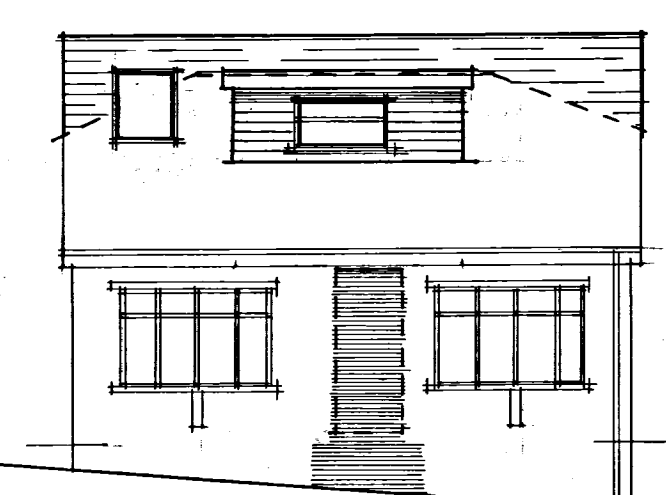


North

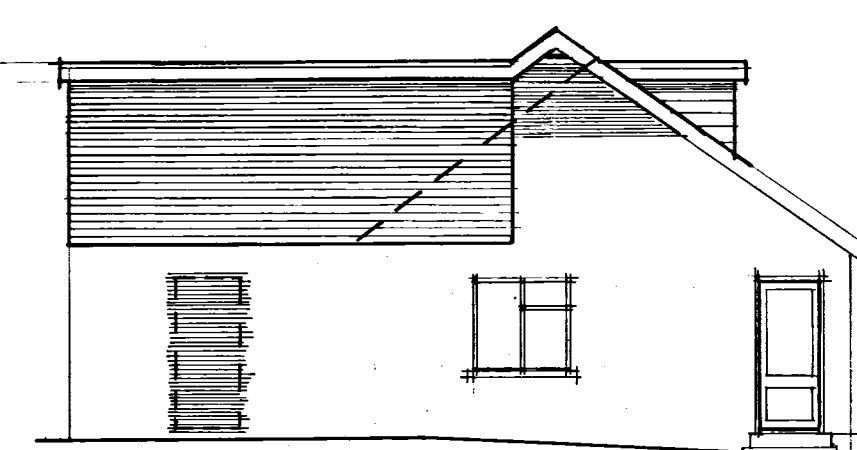


East

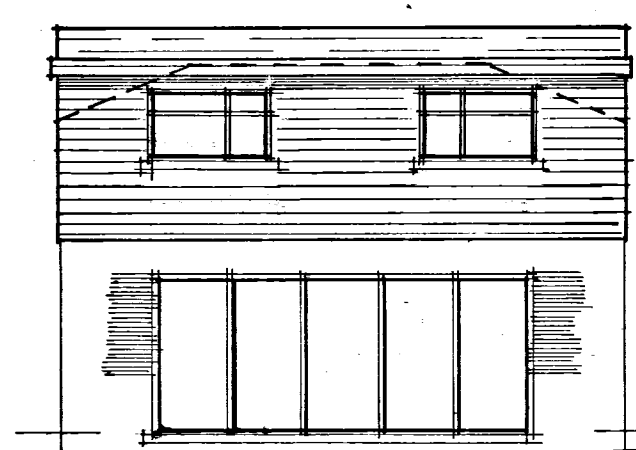

South

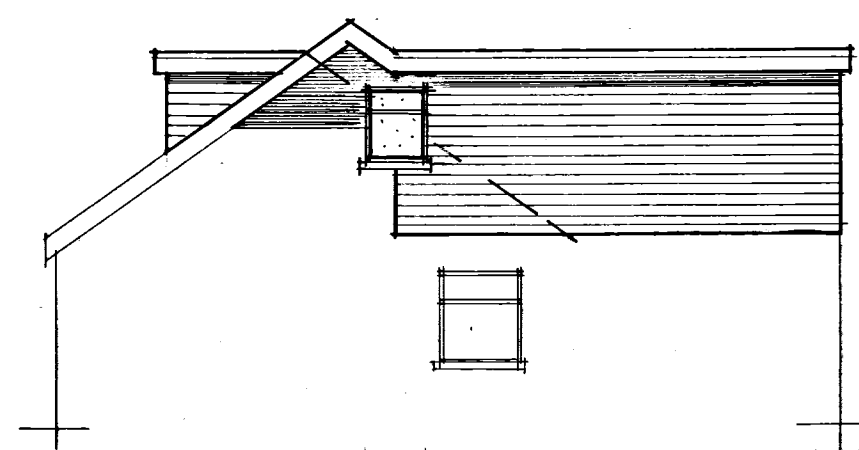

West

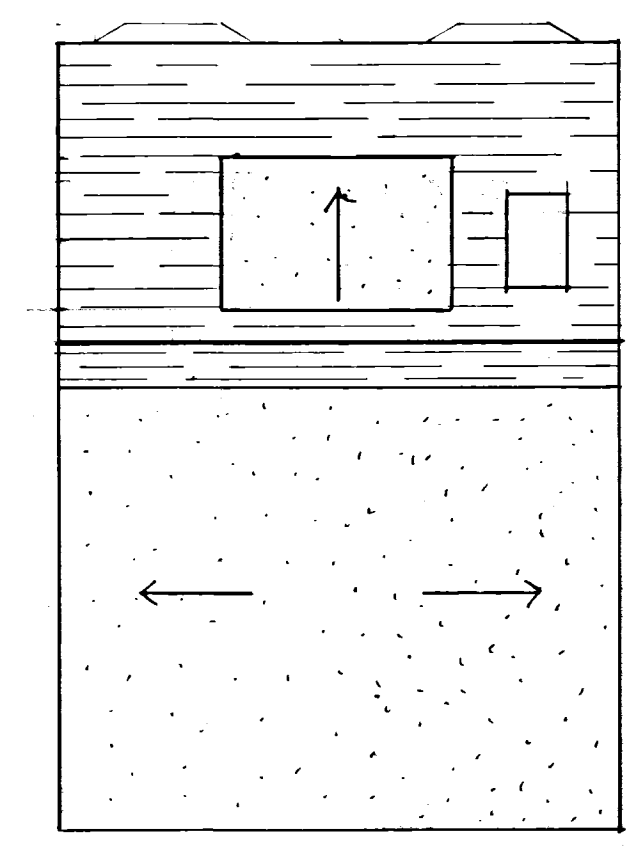

Roofplan 1:100

- Materials:
- Dormer Side & Rear: Tile hanging to match roof
 - New Brickwork: Painted brick
 - Main Roof: Concrete tiles to match existing

A		Revision	
Date		Revision	
© copyright			
THORNS YOUNG ARCHITECTURAL			
THORNS-YOUNG LTD CHARTERED BUILDING CONSULTANTS Website: www.thornsyoun.co.uk			
Fareham 21 Middle Road Park Gate SO31 7GH Tel: (01329) 888 322		Portsmouth 232 London Road North End PO2 9JQ Tel: (02392) 672 883	
Client			
Mr M Chapman			
Job Title			
7 Lansdowne Avenue Widley			
Drawing Title			
Loft Conversion			
Scale 1:50, 1:100 at A1			
Date NOV 2017		Drawn by CM	
Drg. No.		Rev.	
1240-1-17			