



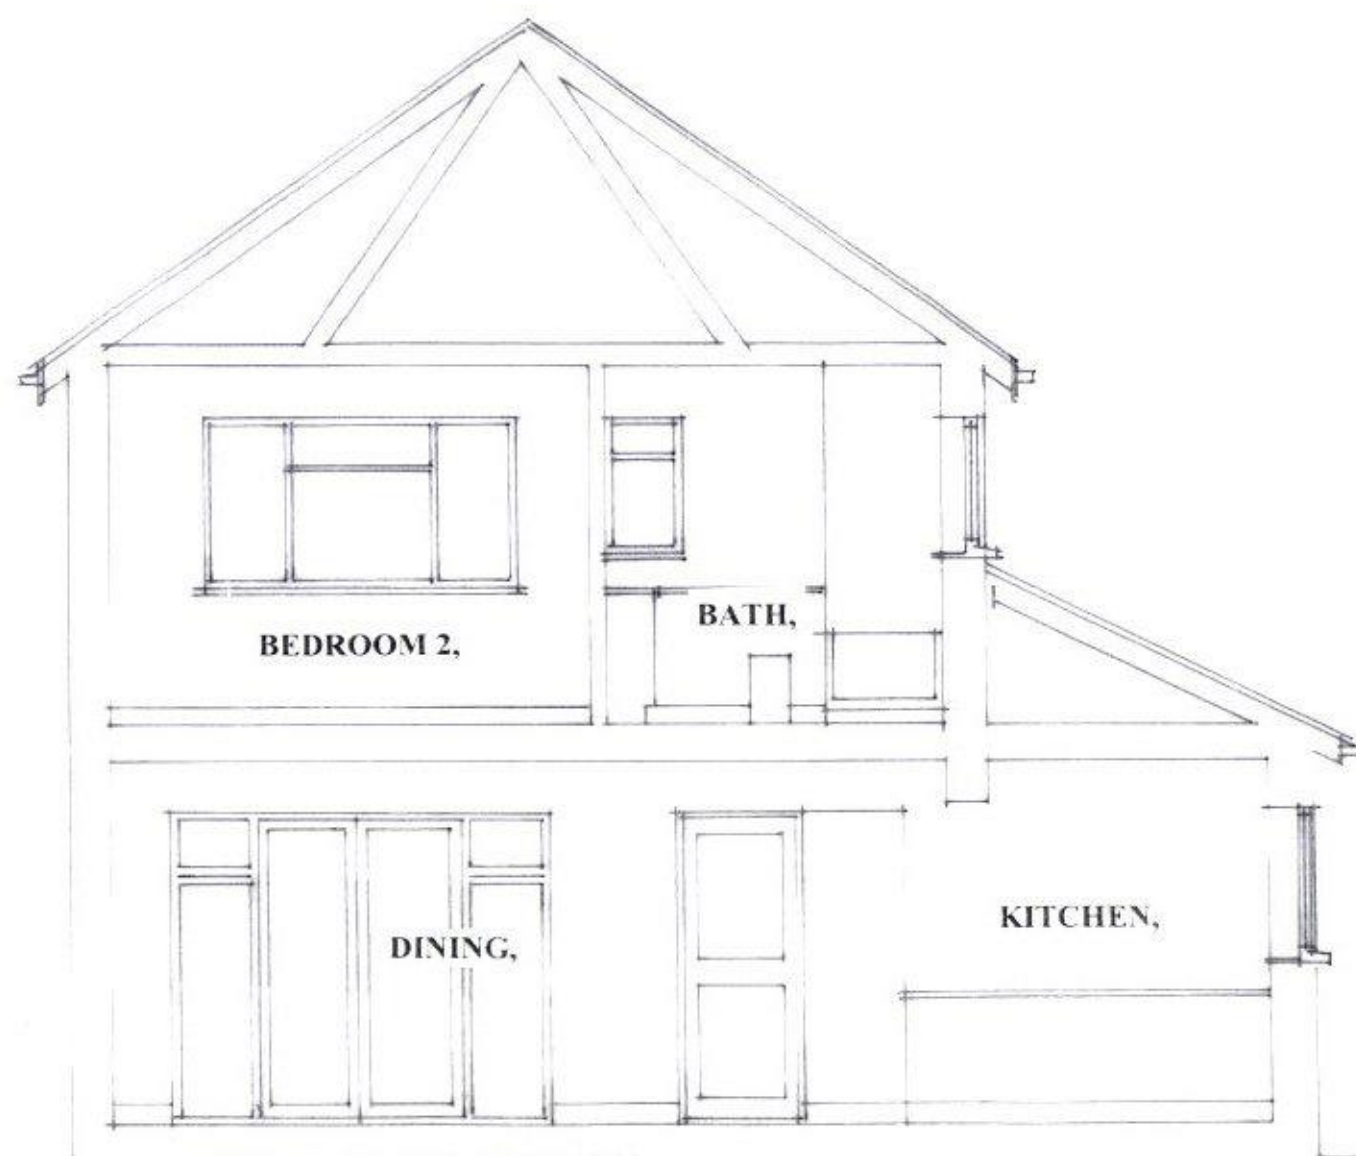

EXISTING CROSS SECTION.
Scale 1:50 at A3

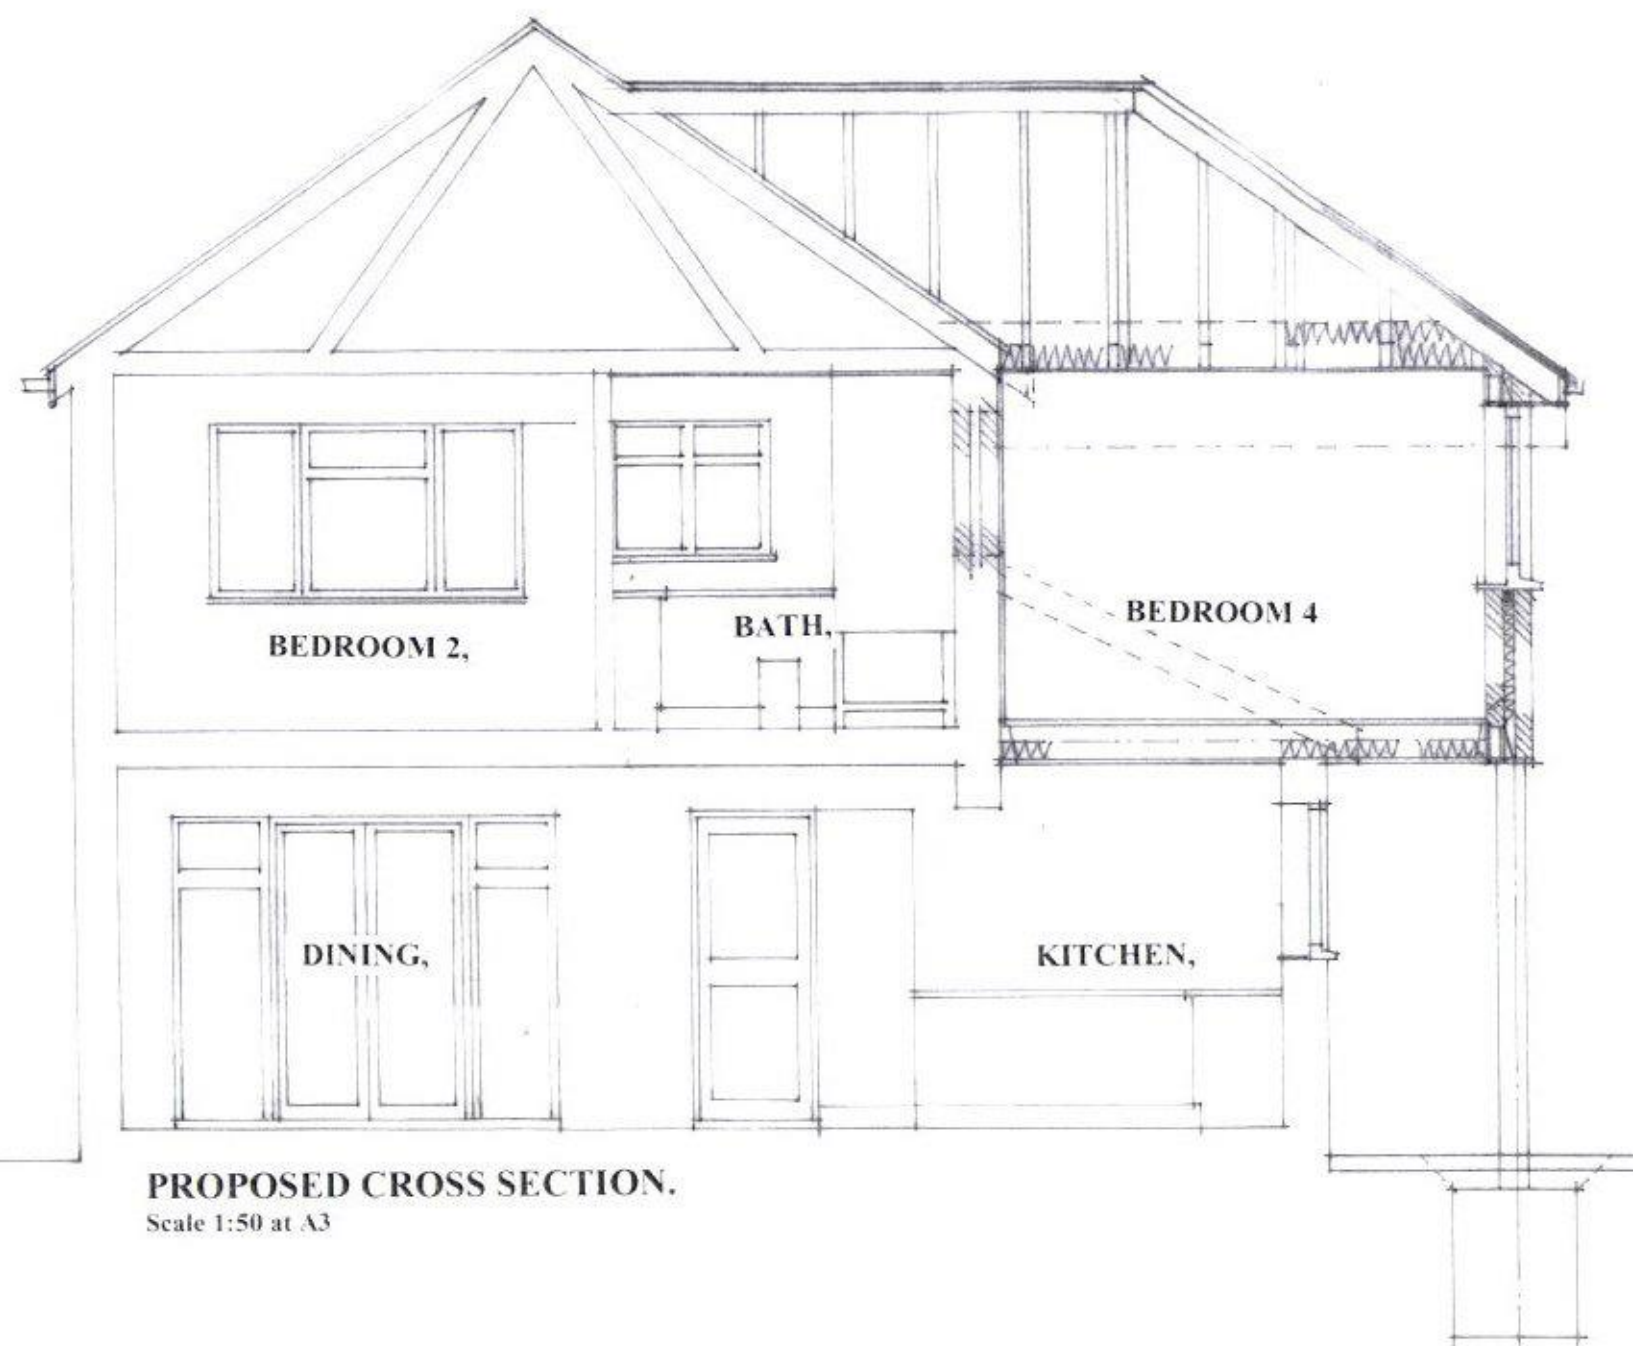

PROPOSED CROSS SECTION.
Scale 1:50 at A3