



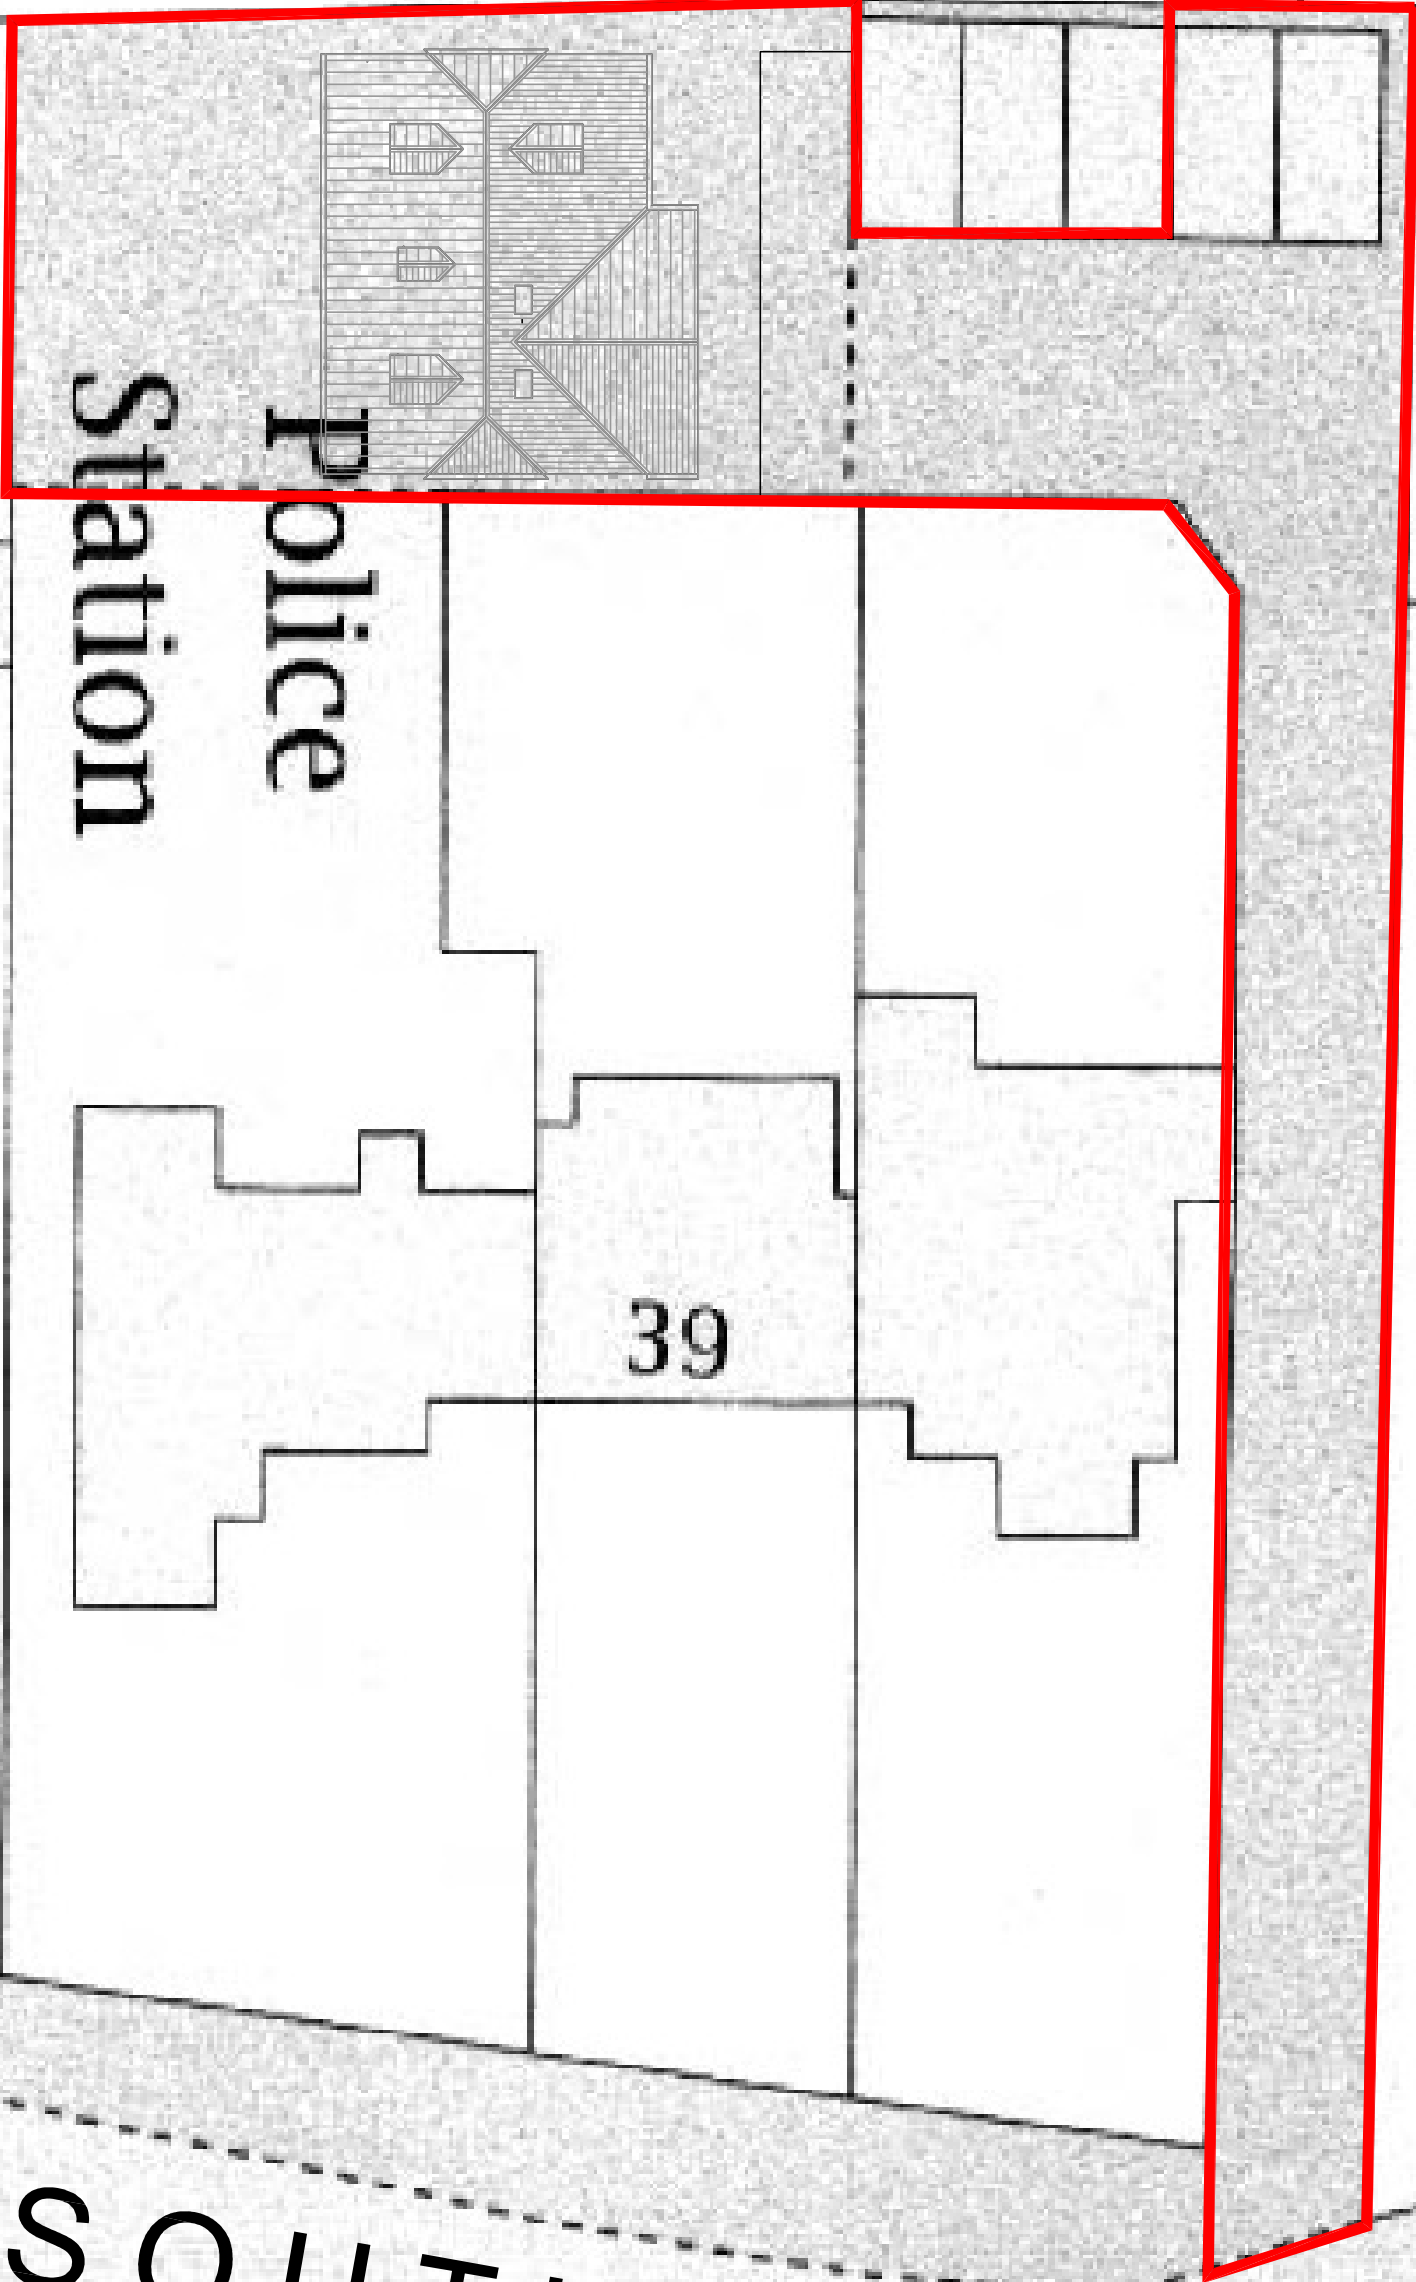

Police Station

39

SOUTH ROAD

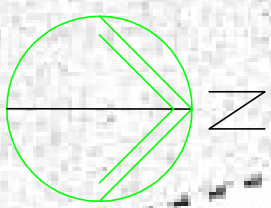

SCALE
1/200 @A3
DATE
Jan. '17


TITLE
Proposed Chalet Bungalow
37A, South Road
Hayling Island

DETAIL

CONTRACTOR MUST CHECK ALL
DIMENSIONS ARE TO BE VERIFIED FROM
THE ARCHITECT BEFORE PROCEEDING
© COPYRIGHT

AUTHOR
PG
DRAWING No
17/03/B01
BLOCK PLAN

A	B	C	D	E	F	G	H
J	K	L	M	N	P	Q	R
S	T	U	V	W	X	Y	Z

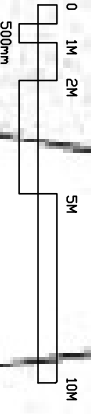

PETER GALLOWAY PARTNERSHIP



ARCHITECTS
HAYVANT

TEL. 02392 483153 MJB. 07808 483362
E-MAIL: peter@pgpartnerships.co.uk