



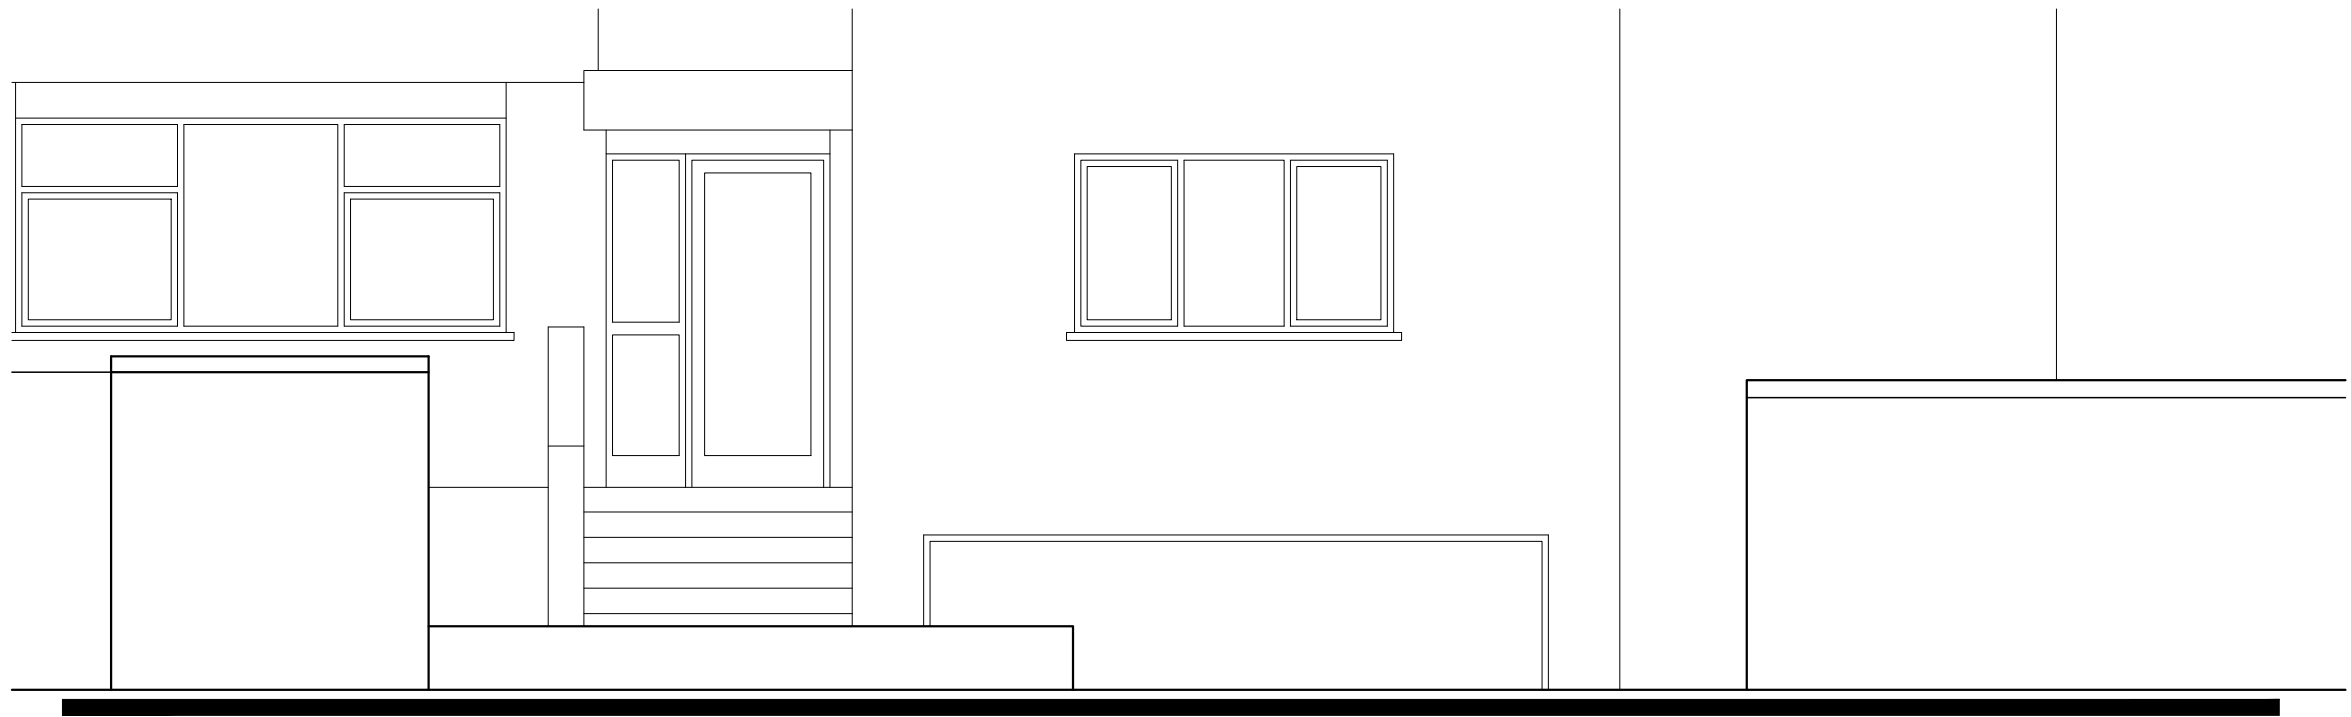

SOUTH (Existing)

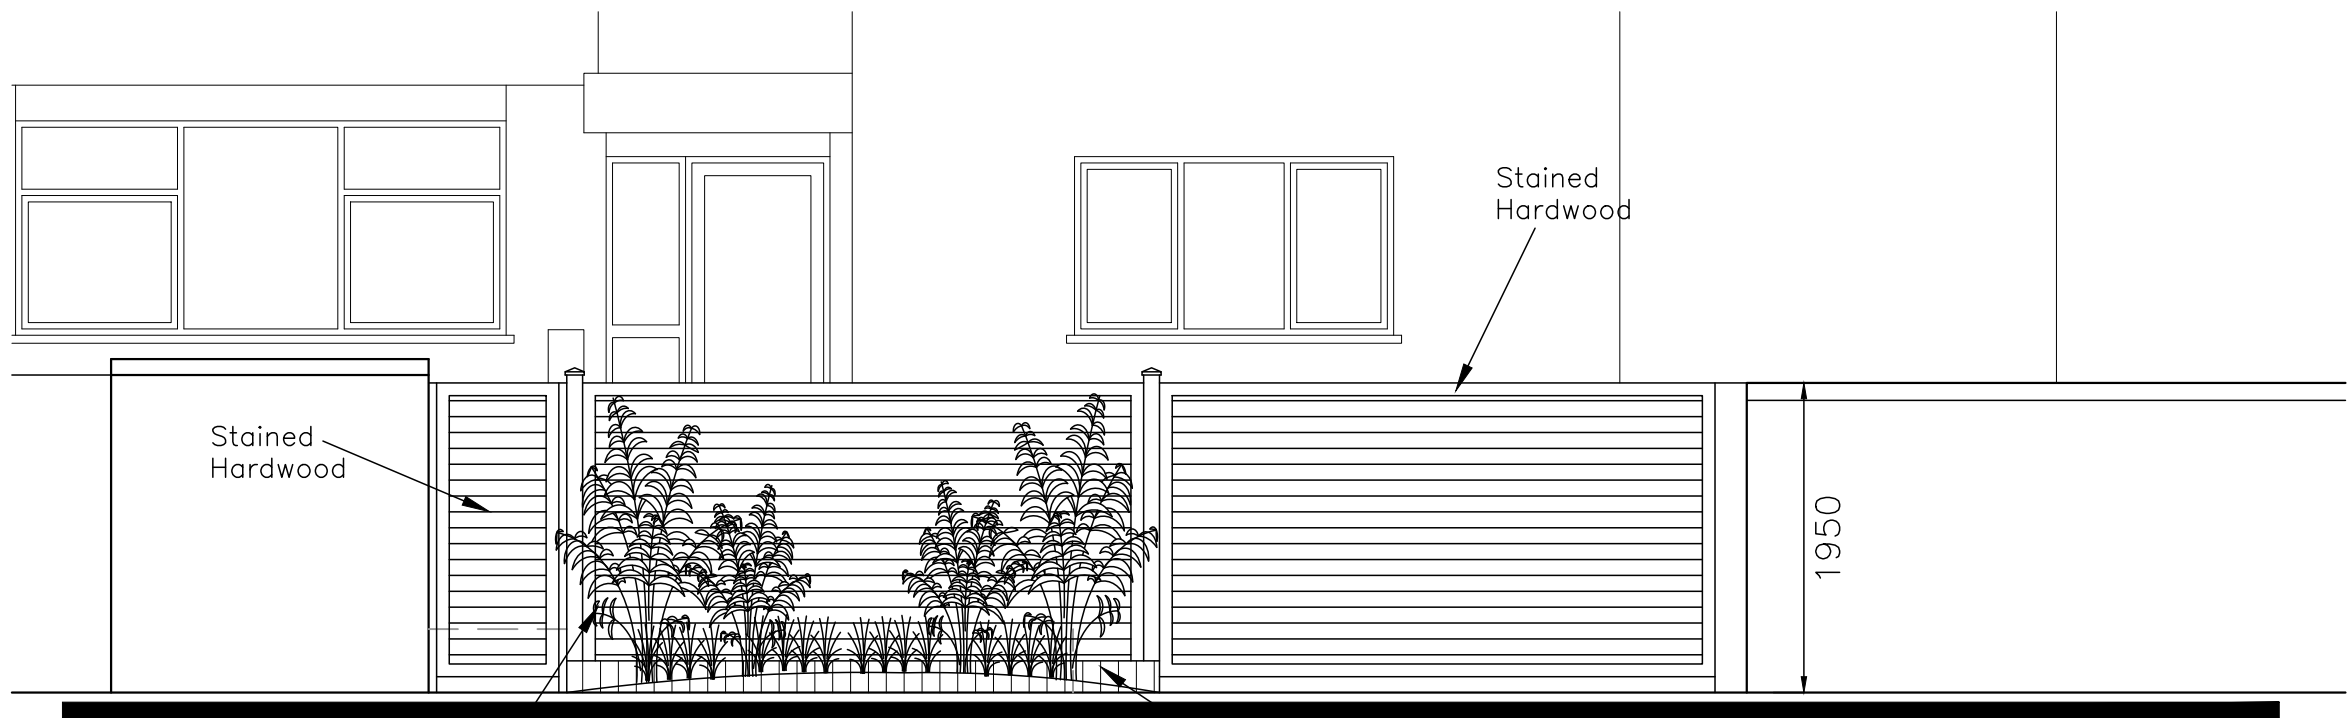

Stained
Hardwood

SOUTH (Proposed)

Granite Sets
Edging

Sinah House
Ferry Road
Hayling Is.
metres

ENTRANCE ELEVATIONS

Revisions

- A. Amendments in line with client comments.
12/03/18
- B.
- C.
- D.



Scale A3 = 1:50
Drawn OS/JHL/AJB
Date 05/02/18