


**PROPOSED SINGLE STOREY REAR ADDITION.
2, DUNDONALD CLOSE, HAYLING IS. HANTS.
FOR MR & MRS J PHILLIPS.**

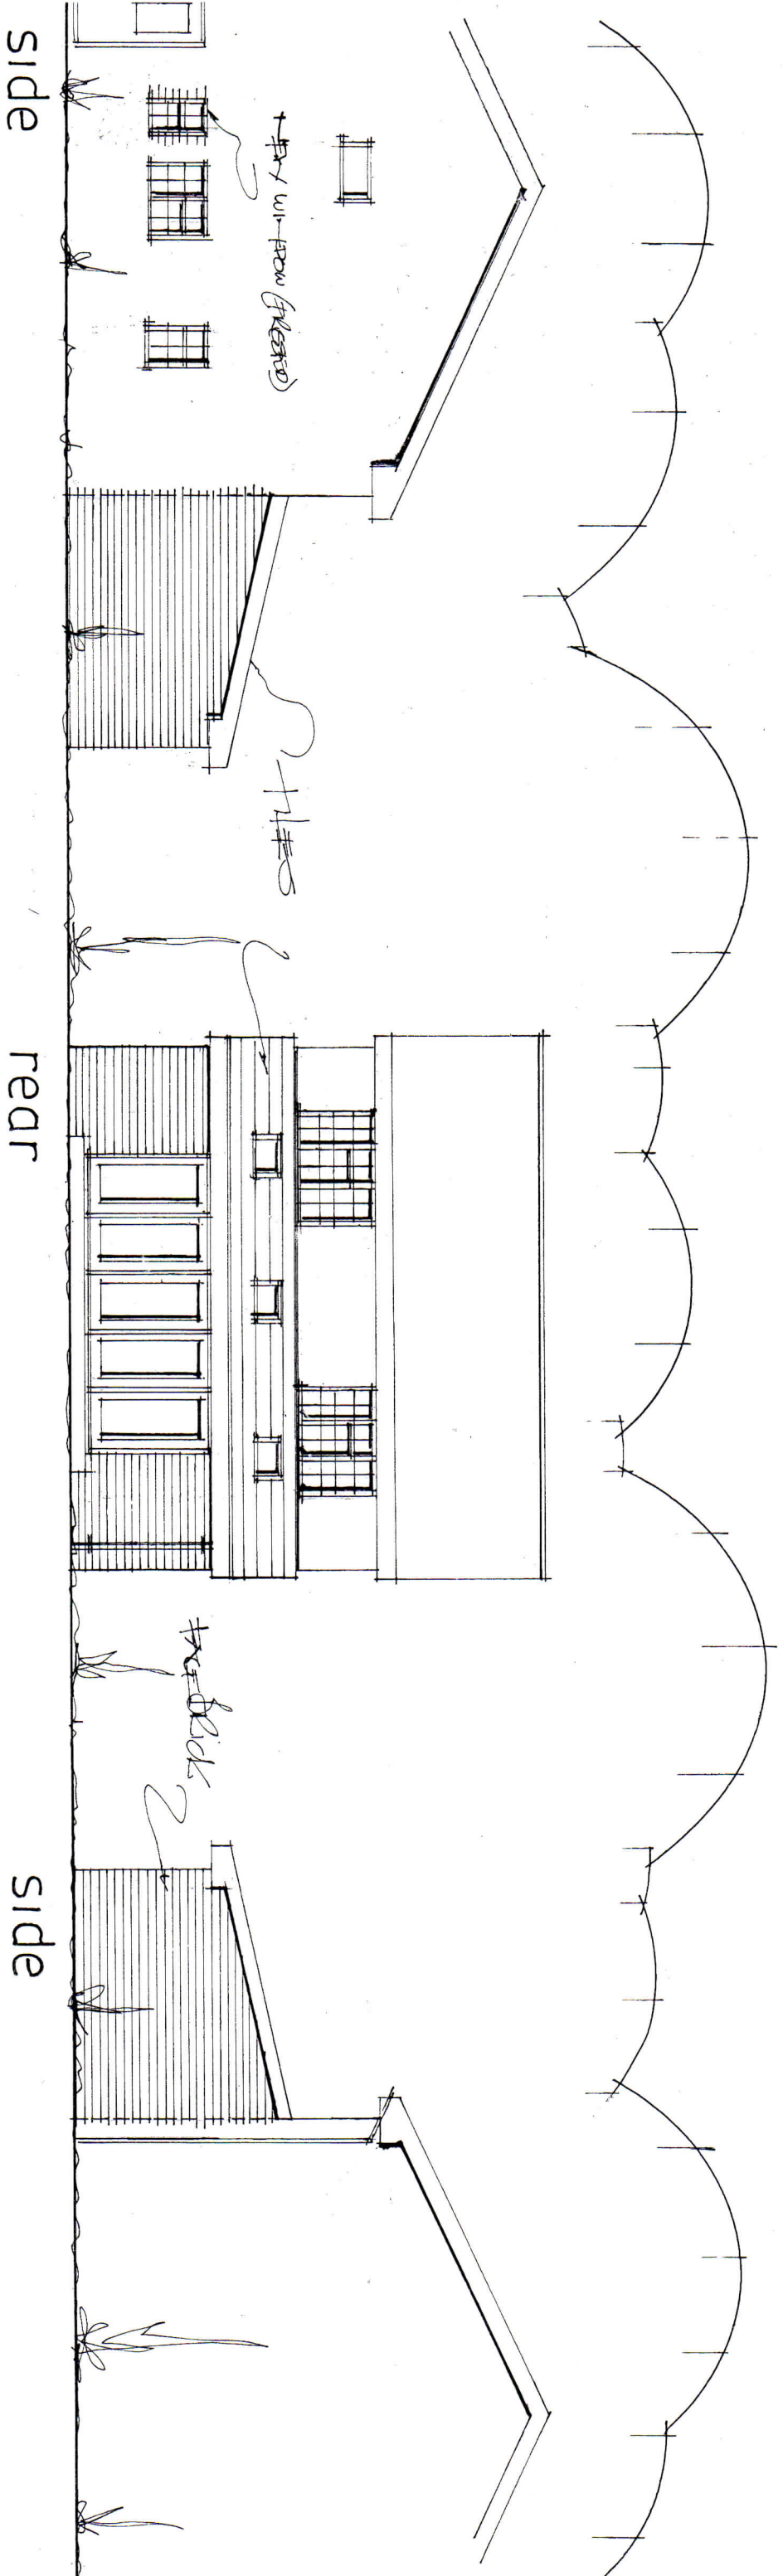

PROPOSED ELEVATIONS

date jan 16
scale 1:100

PETER J. WALKER MRICS
CHARTERED SURVEYOR
182 SEAFRONT, HAYLING ISLAND, HANTS
PO11 9 AN

TEL: 02392467571